




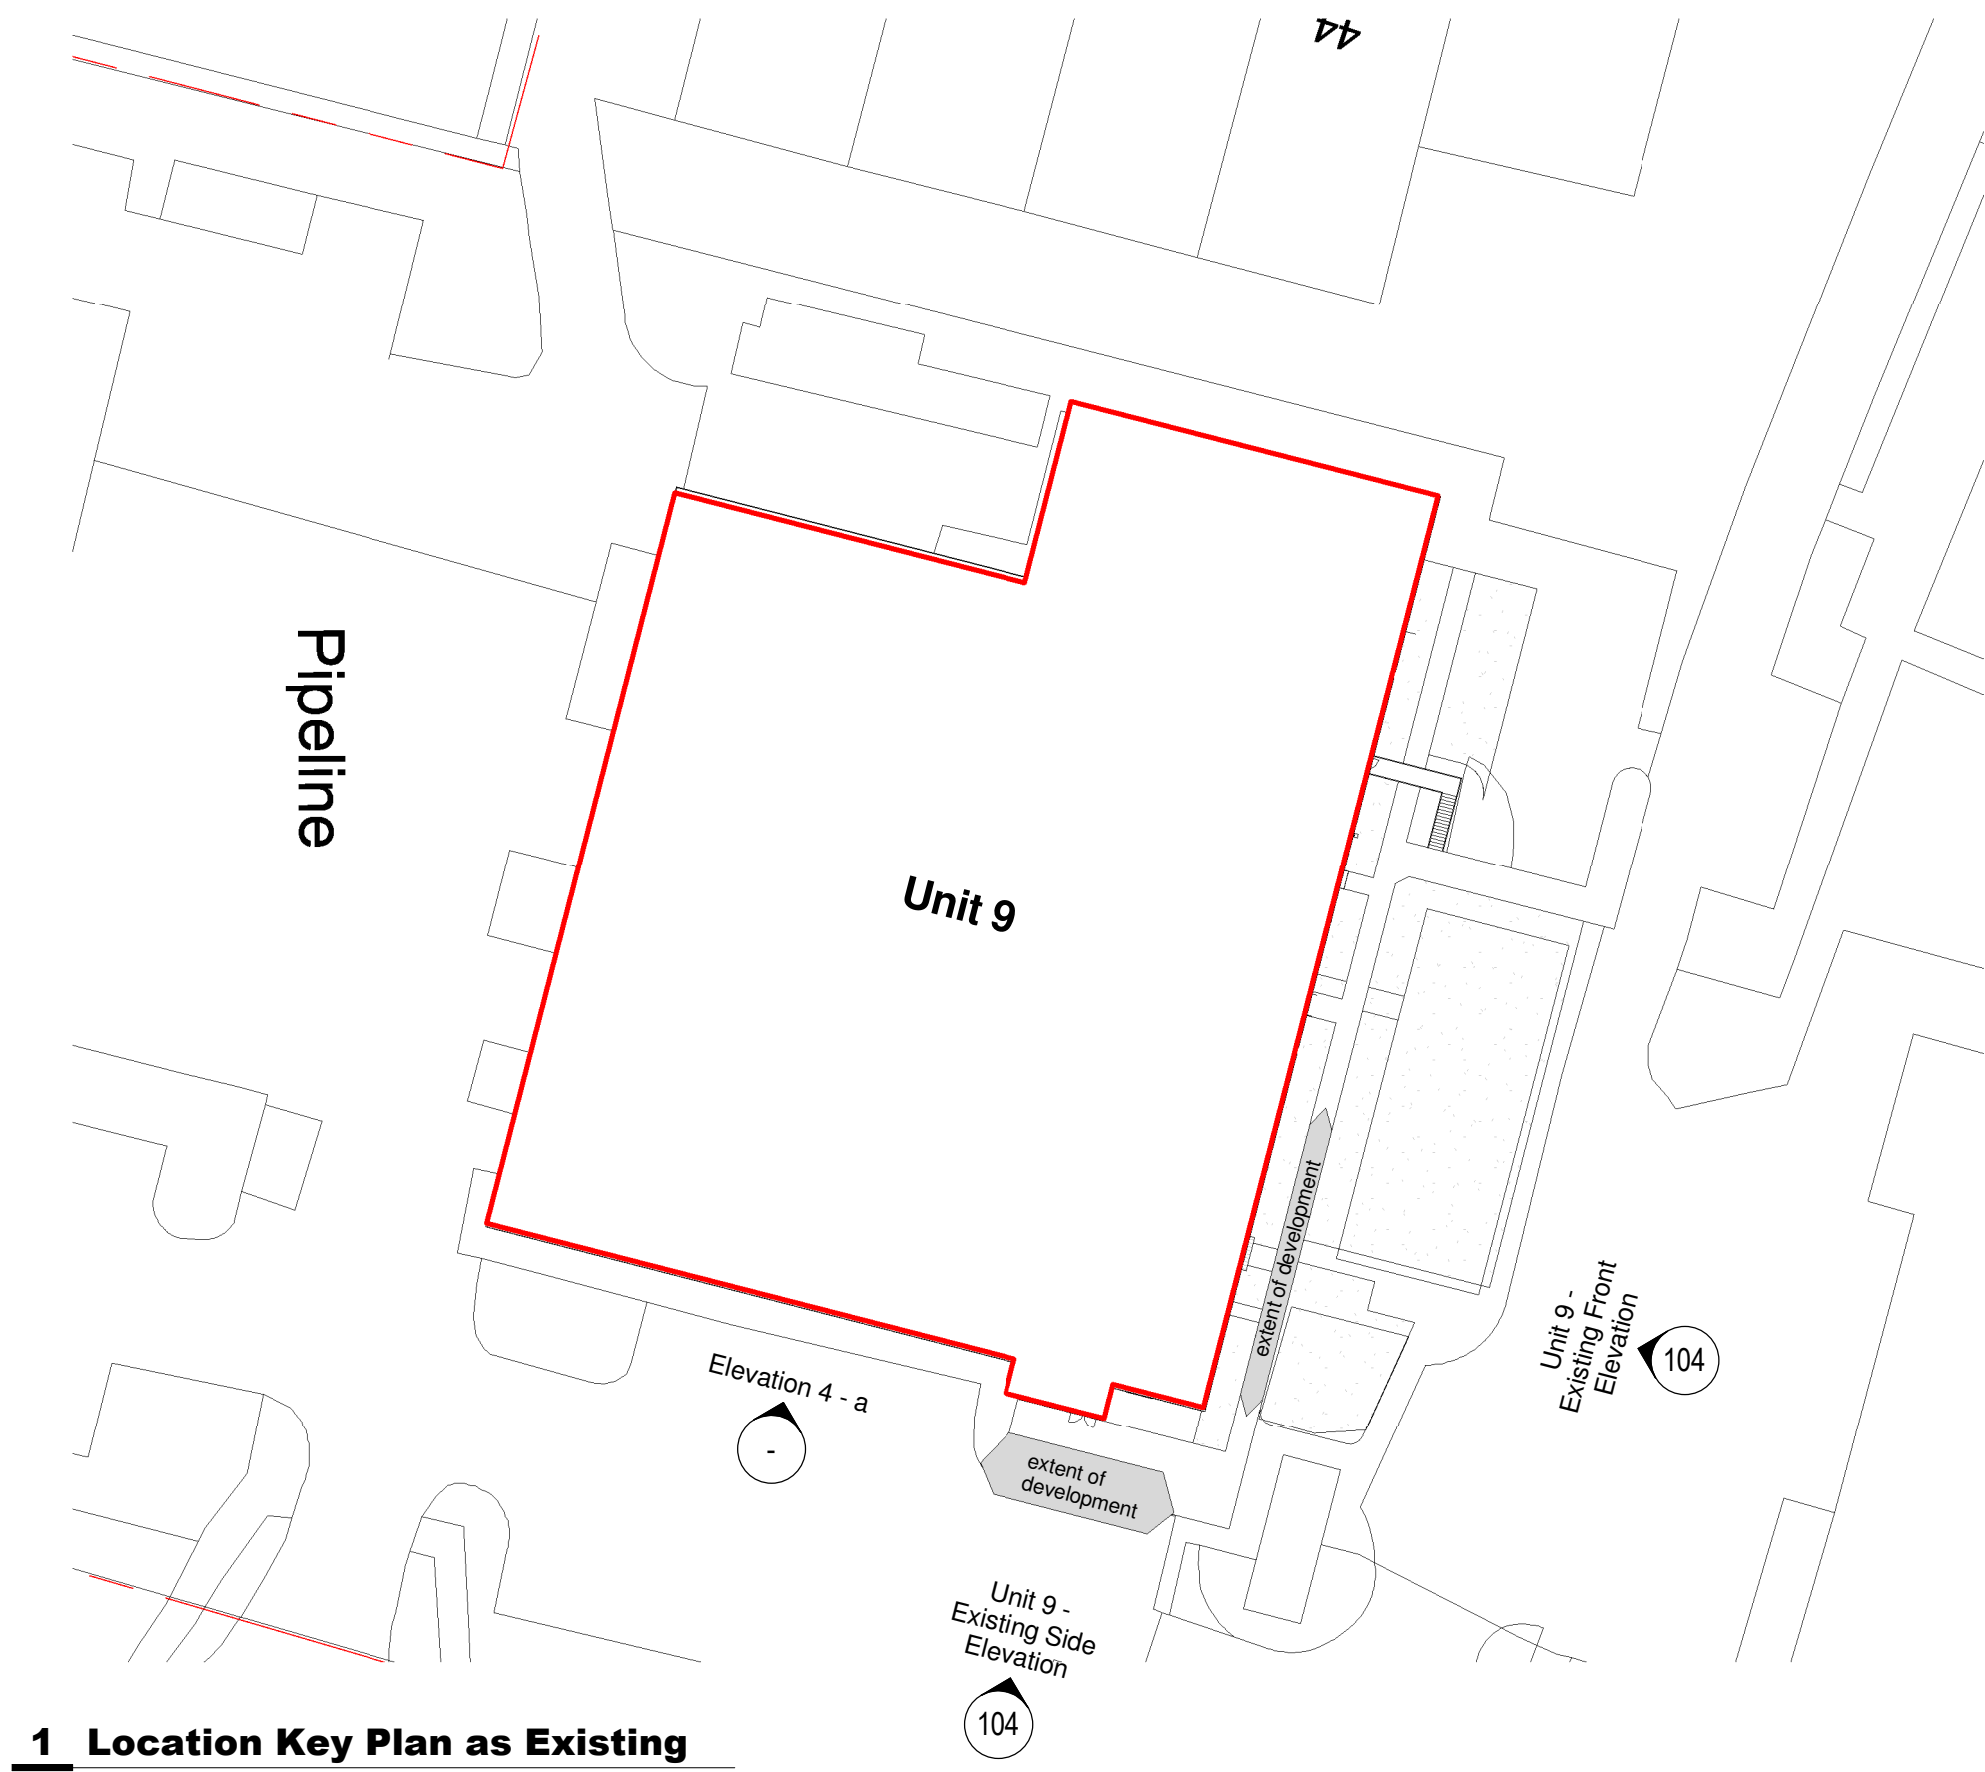

1 Location Key Plan as Existing
Scale: 1 : 500

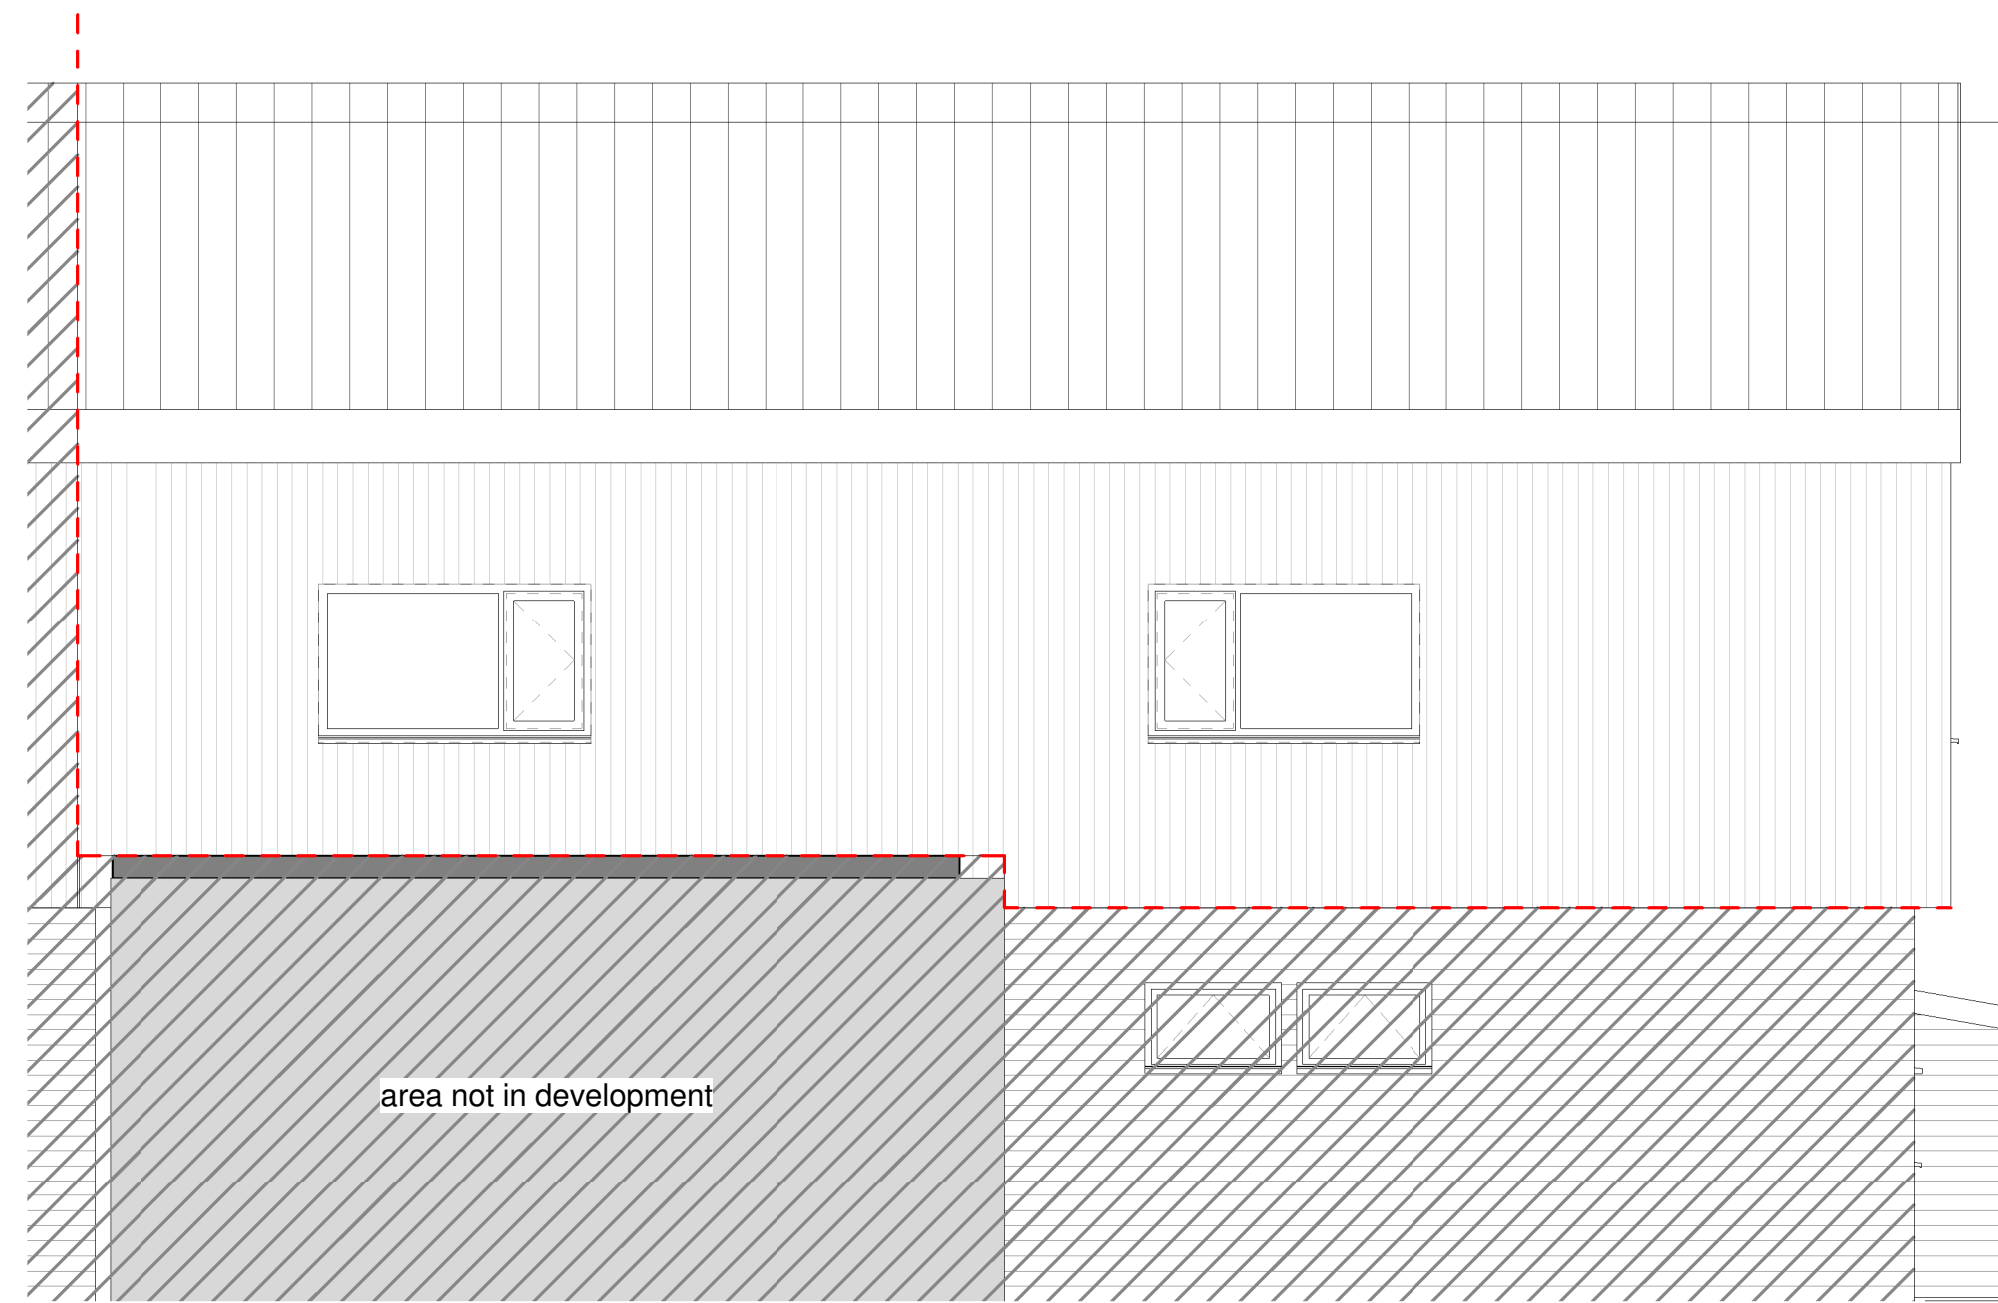

4 Unit 9 - Existing Side Elevation
Scale: 1 : 50

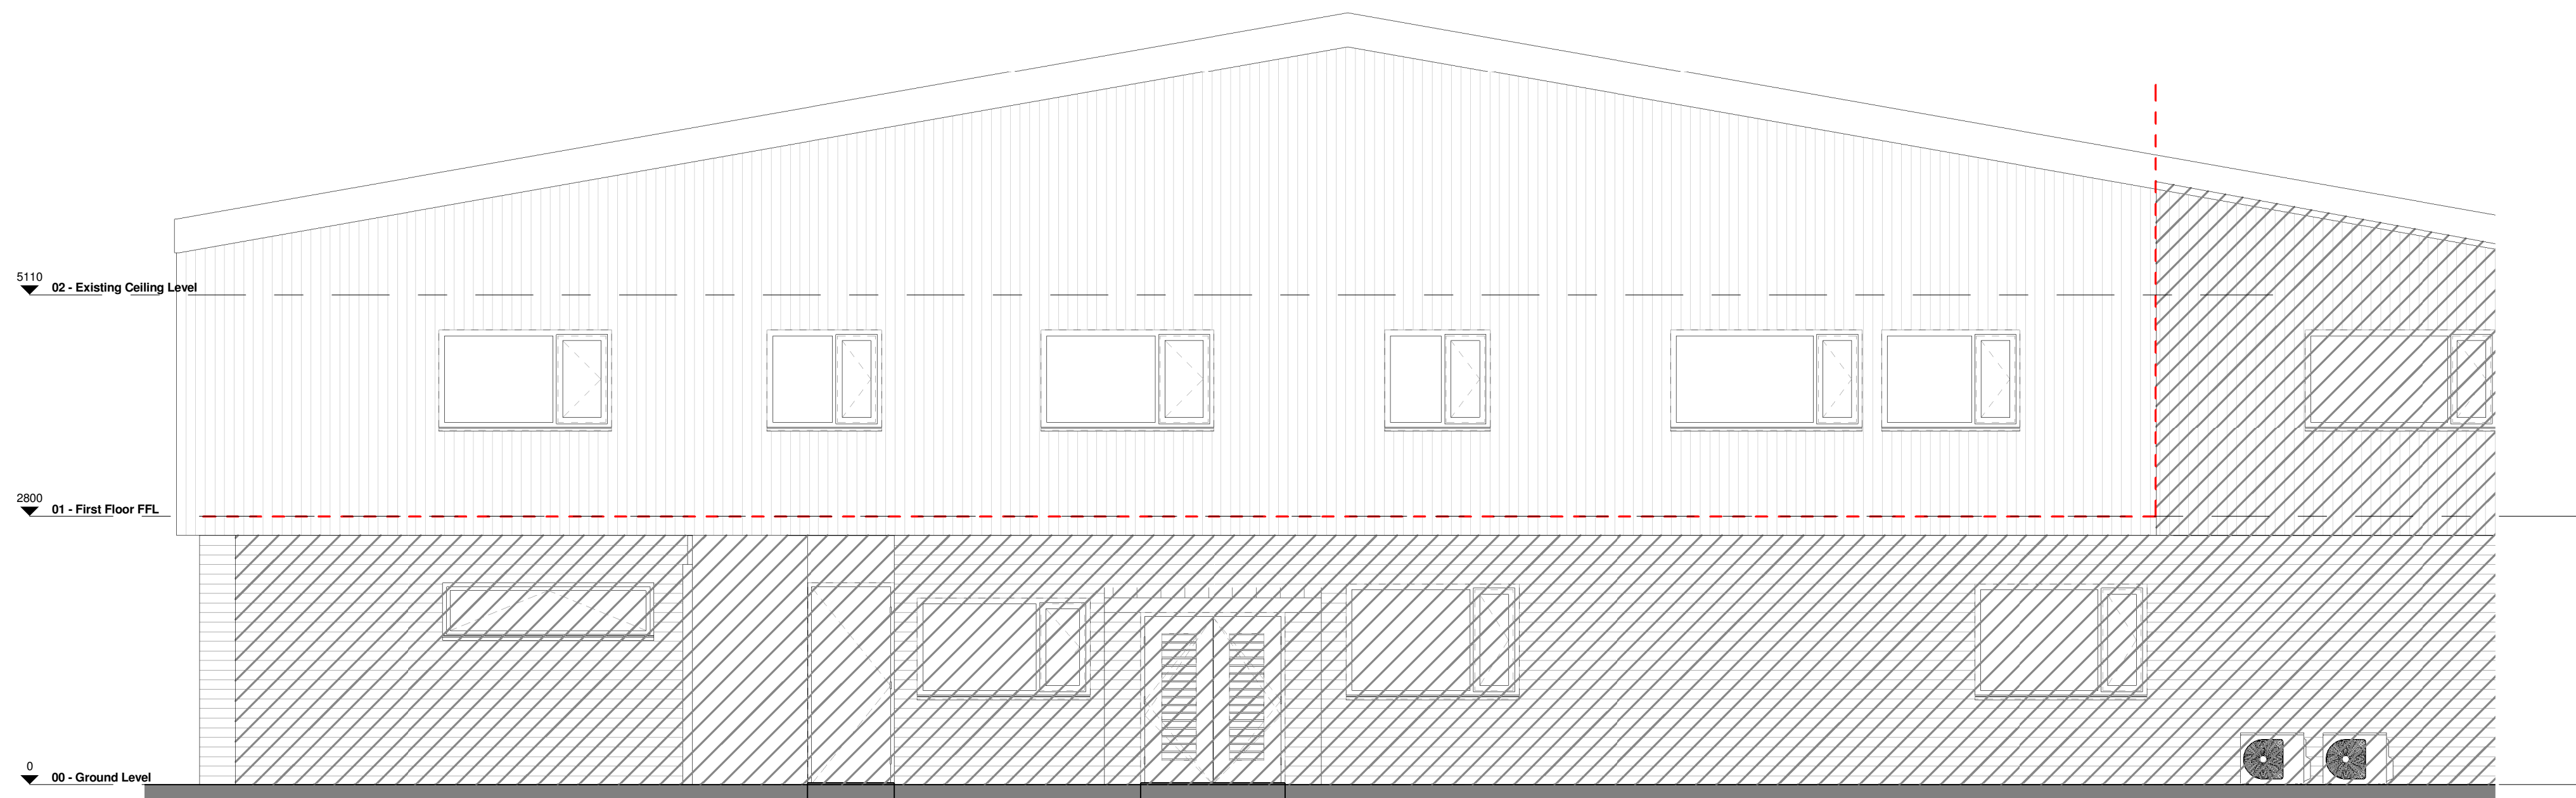

2 Unit 9 - Existing Front Elevation
Scale: 1 : 50

a	Building Control Submission	mc	em	17.12.14
Rev.	Revision description	Drawn	Checked	Date
Project Status				
PLANNING APPLICATION				

Loveloock Mitchell Architects
3 Stanley Street, Chester, CH1 2LS
Tel +44 (0) 1244 404321
Fax +44 (0) 1244 404340

St Andrews Business Centre
St Andrews Park, Mold, Flintshire, CH7 1XB
Tel 0843 515 9921
e-mail: admin@lovelockmitchell.com
web: www.lovelockmitchell.com

Project
Ipsen - Unit 9 Remodelling

Title
Front and side Elevations as Existing

Scale @ A1	Drawn By	Checked By	Date
As indicated	mc	nm	12.09.14
Job No.	Sheet No.	Rev.	
1299	104	a	