


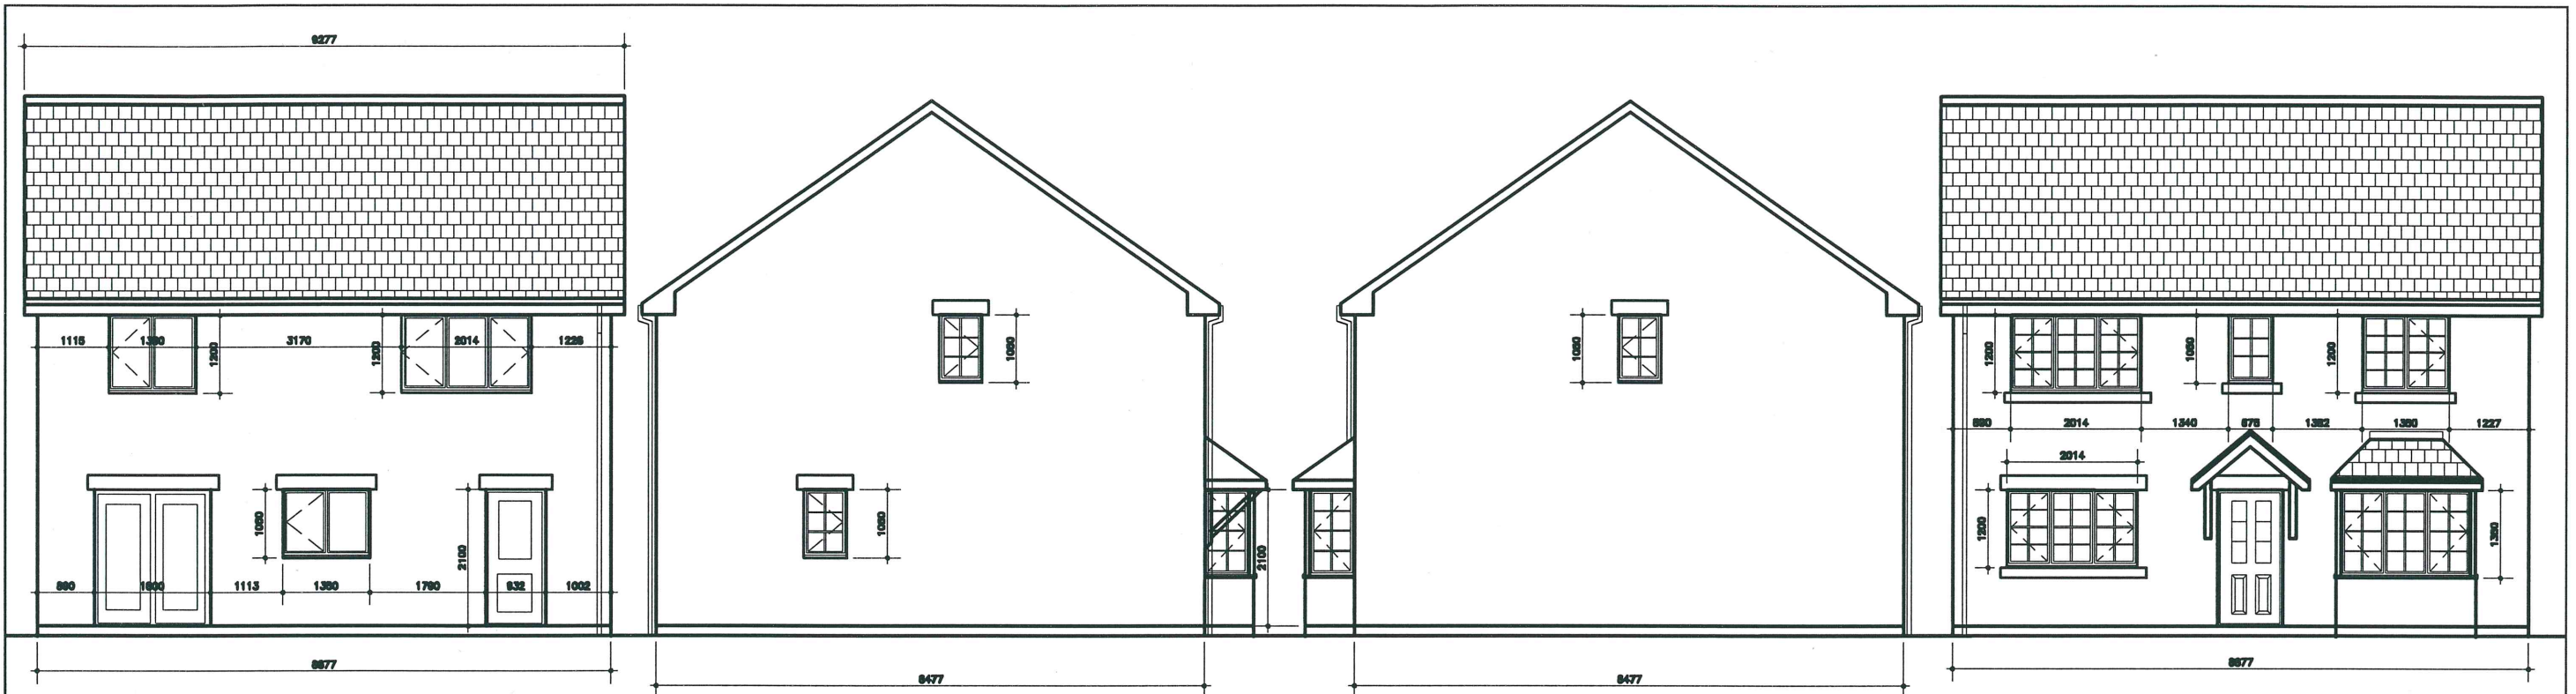


REAR ELEVATION


SIDE ELEVATION

SIDE ELEVATION

FRONT ELEVATION

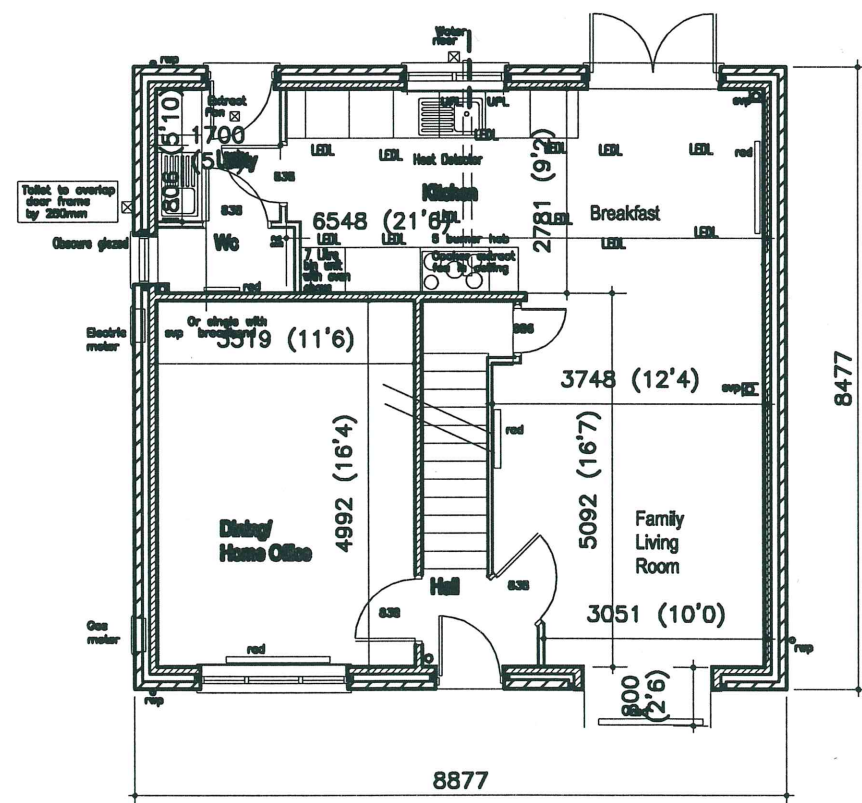

GROUND FLOOR PLAN

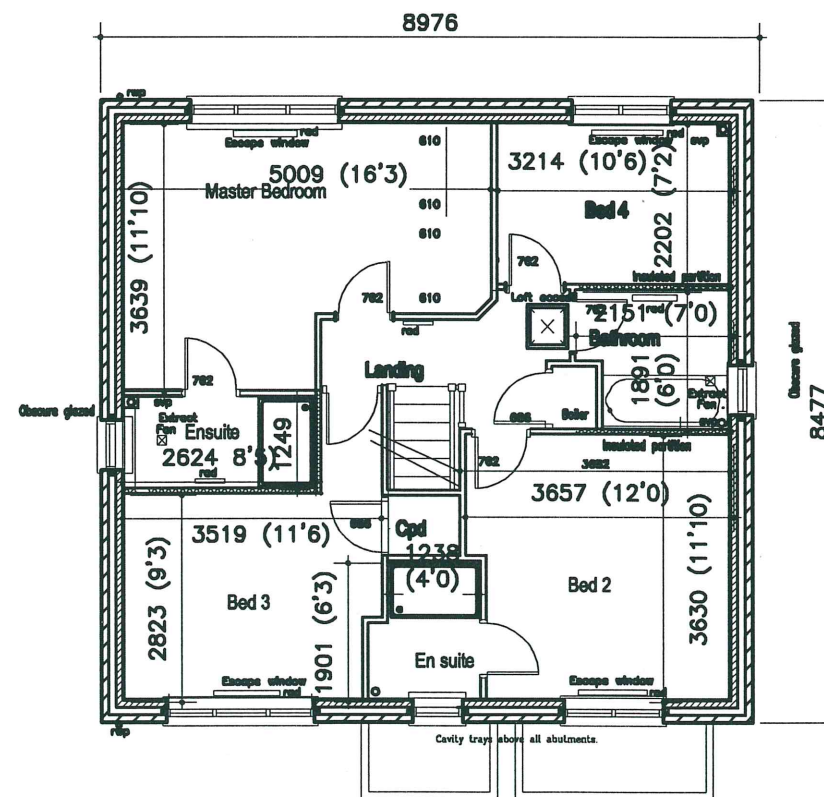

FIRST FLOOR PLAN

PLOTS 2, 11, 13, 19, 30, 35,
72, 99, 101, 106, 107.

CONTRACT

Land at Llay New Road
Rhosrobin, Wrexham
LL11 2UB

DWG TITLE:

House Type Wilmslow
VERSION 1
131.77 sqm – 1418 sqft
Planning Drawing
Plans & Elevations

SCALE: 1:100

DATE: Feb 2014

DWG No.

PHTD/W1-1
Rev.B: Jan. 15.