


SCALE @ 1:100

0 1 1 1 1 1 5 M

NETT INTERNAL AREA : 166 m² / 1786 ft²

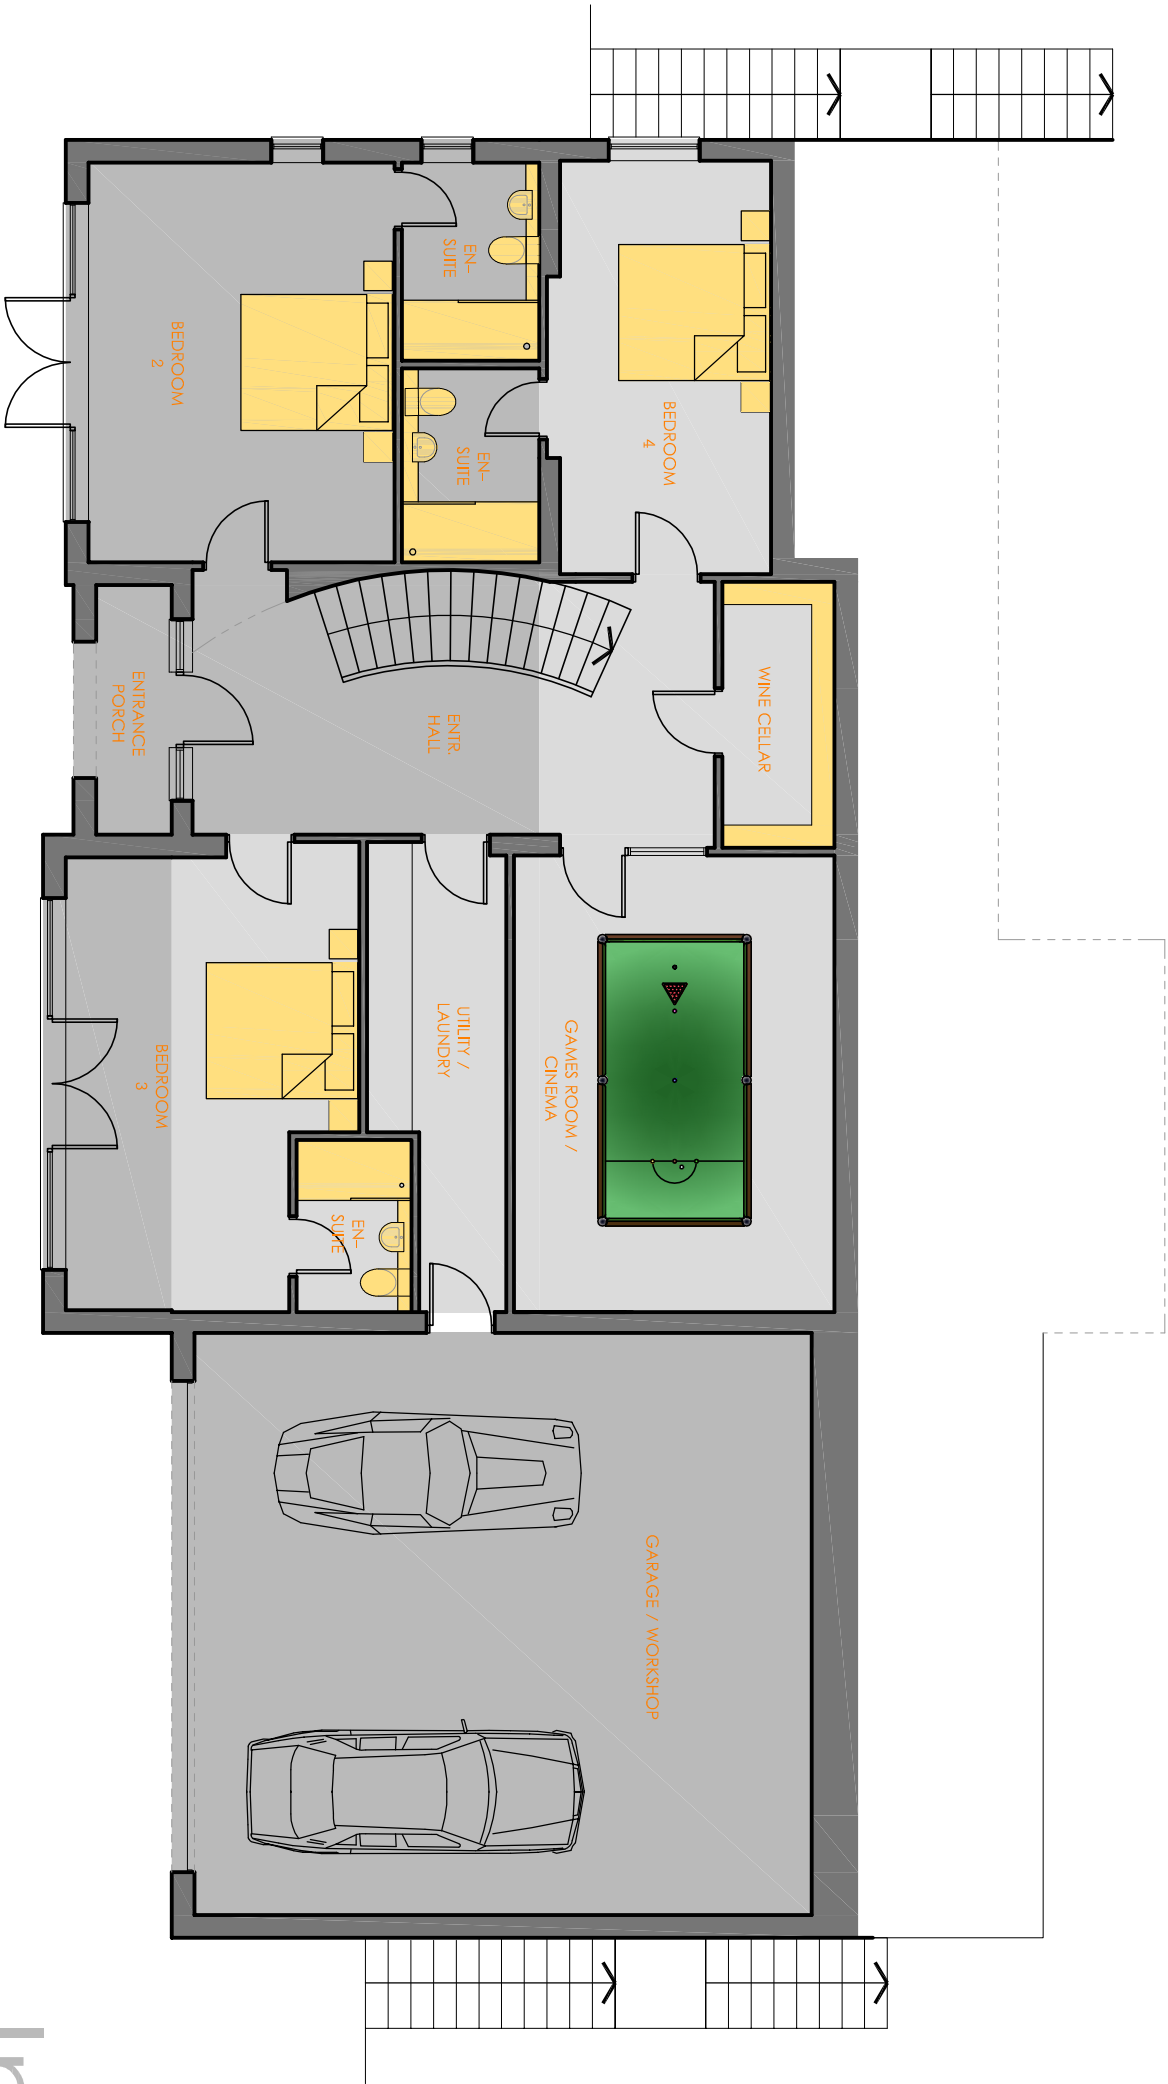

B - 15 DEC 14 - LAYOUT REDESIGNED
A - 11 OCT 14 - FIRST ISSUE

InSite
ARCHITECTURE
4 OLD PORT SQUARE
CHESTER
CH1 4LP
t. 01244 374501
mail@insitearchitecture.co.uk

'EDGE HILL' HOSELEY LANE, LL12 8YE

PROPOSED REPLACEMENT DWELLING

PROPOSED GROUND
FLOOR PLANS

SCALE 1:100 @ A3

dwg : ISA 249 P 200

revision:
B

WARNING: DO NOT SCALE FROM PRINTS - WORK FROM FIGURED DIMENSIONS ONLY
THIS DRAWING REMAINS THE LEGAL PROPERTY OF INSITE ARCHITECTURE AND UNAUTHORISED USE OR REPRODUCTION
OF IT (EITHER PHYSICALLY OR DIGITALLY) OR ANY USE OF IT FOR STATUTORY APPLICATIONS IS EXPRESSLY
FORBIDDEN WITHOUT PRIOR CONSENT. ALL DRAWINGS ARE SUBJECT TO COPYRIGHT LAW.

1 GROUND FLOOR PLAN