
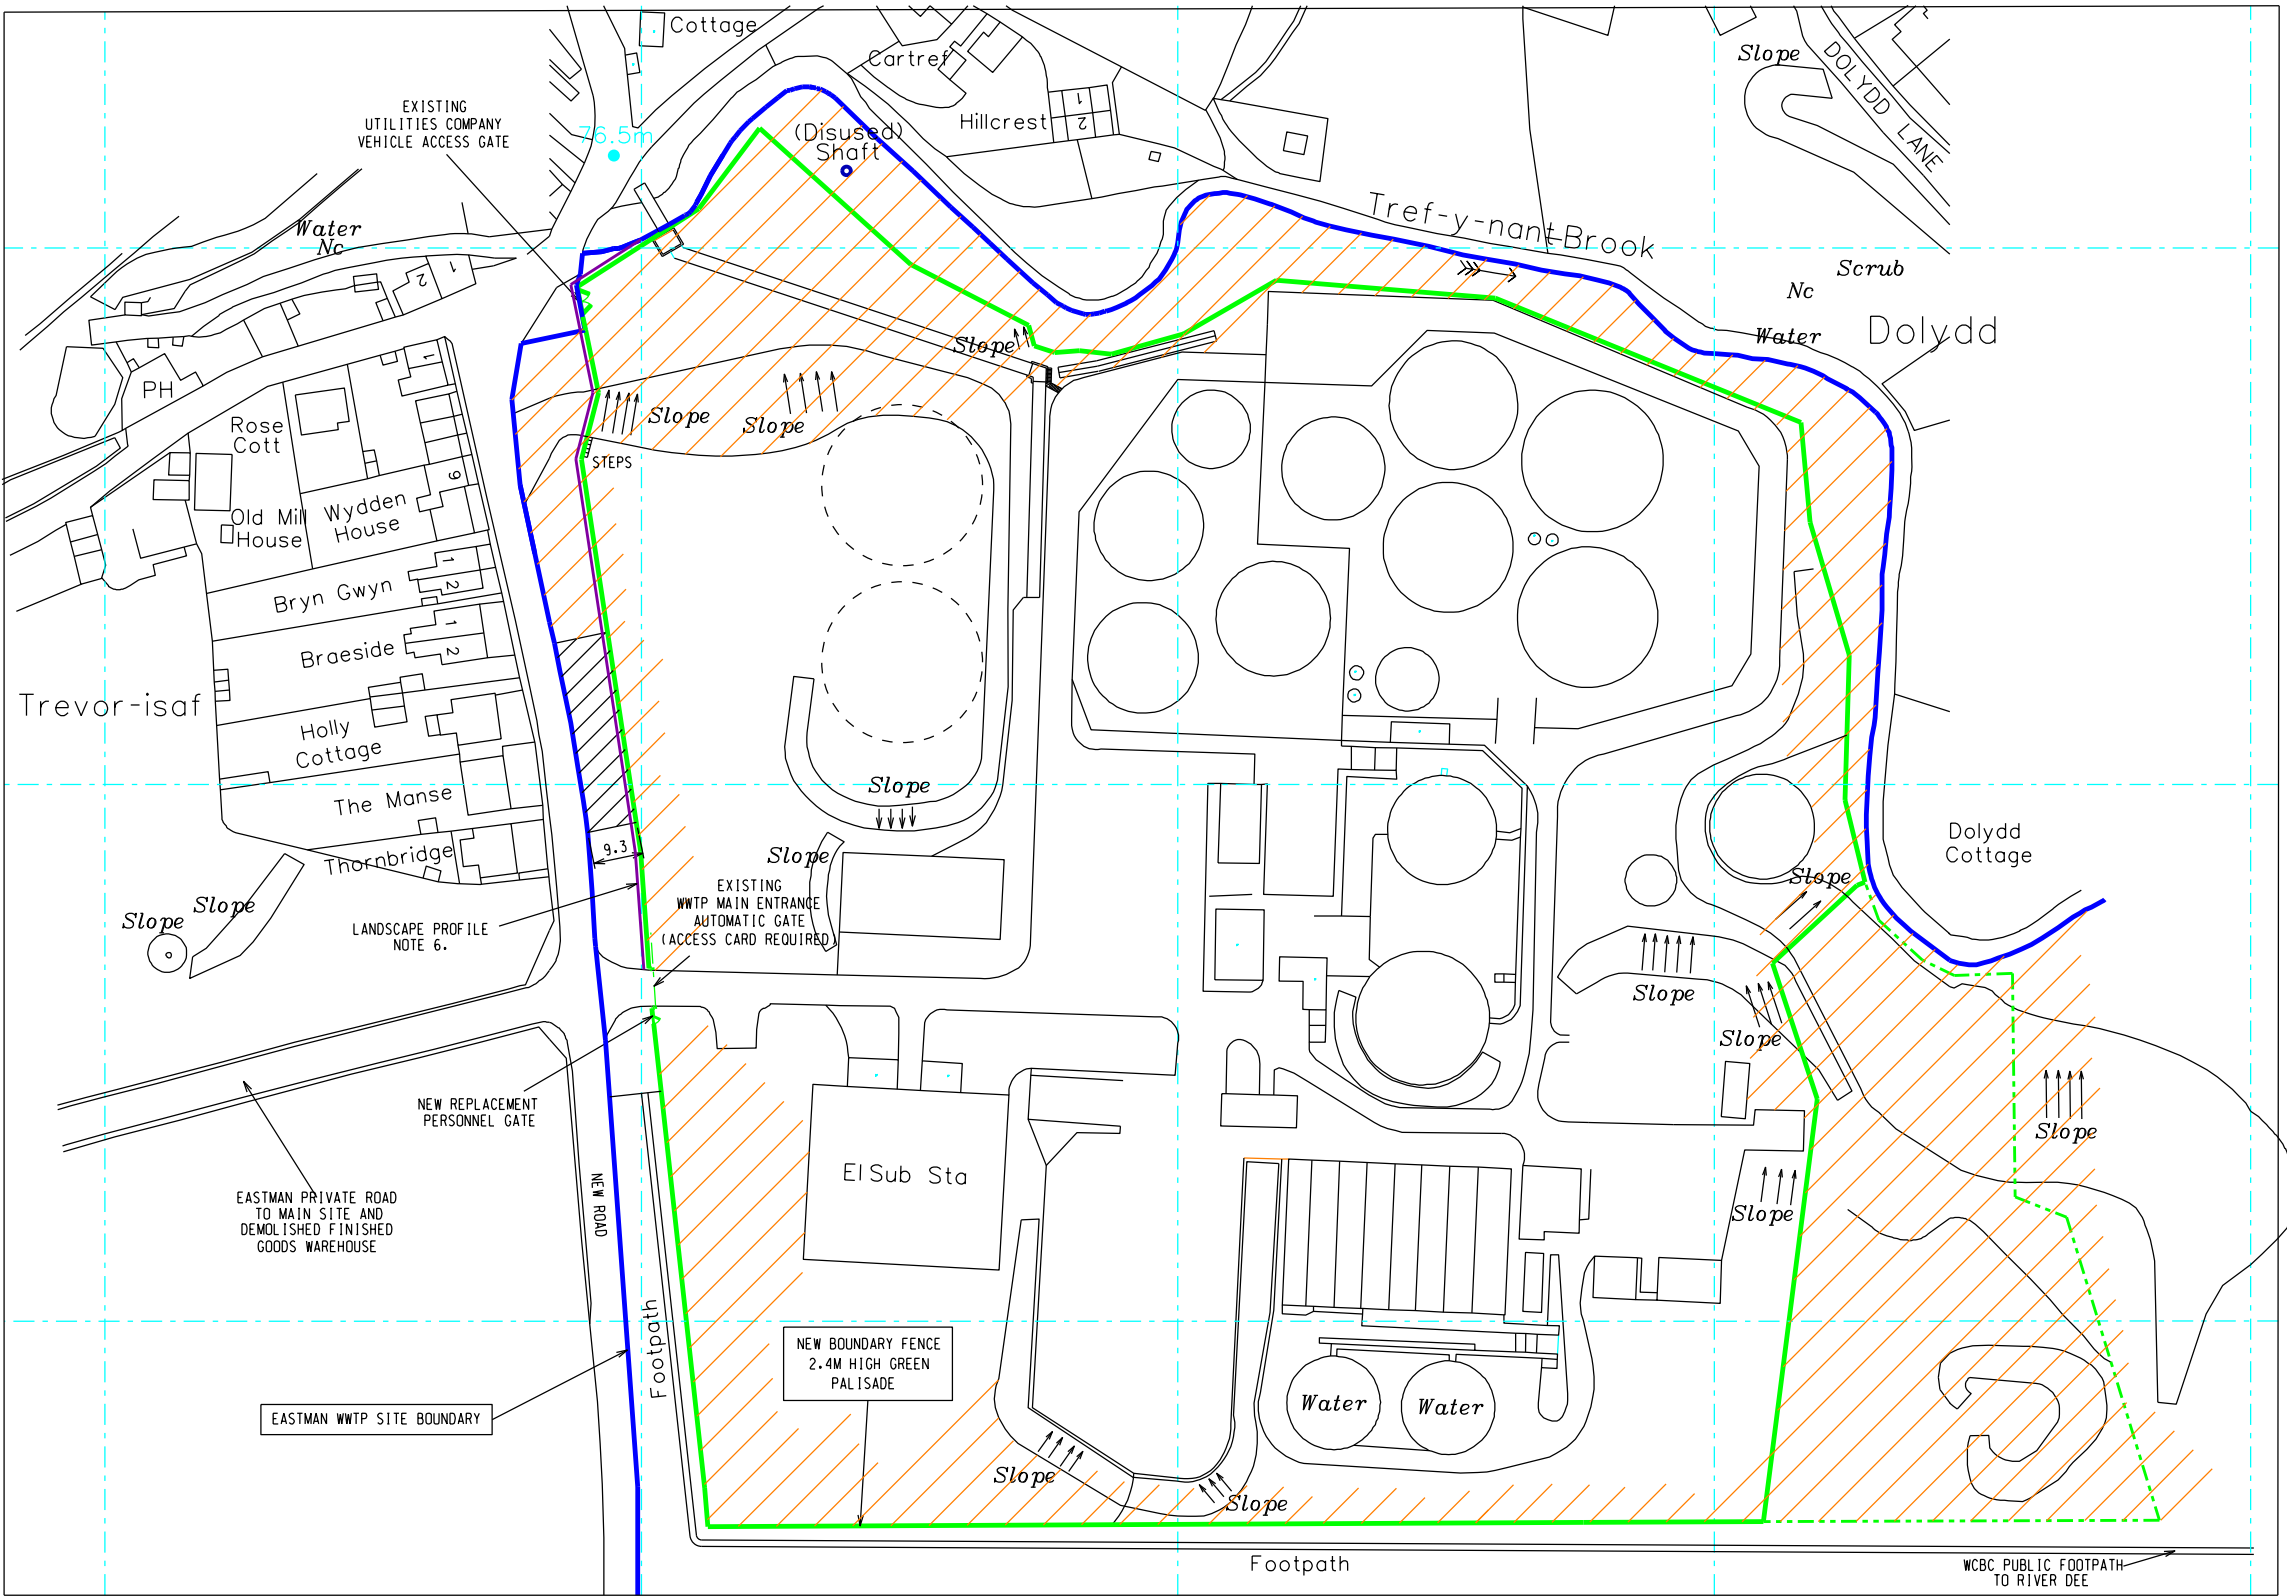


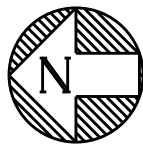

- NOTES.
- 1.EASTMAN WWT SITE BOUNDARY SHOWN IN DARK BLUE.
 - 2.REPLACEMENT FENCE SHOWN IN GREEN. REPLACES OLD FENCE IN SAME POSITION.
 - 3.EACH GRID SQUARE REPRESENTS 100 METRES
 - 4. DESIGNATES WOODED AREAS
 - 5.SEE DRAWING 01C01088B FOR LOCATION PLAN.
 - 6.1 METRE WIDE LANDSCAPING PROFILE FROM FENCE.

SOLUTIA UK L+D. ENGINEERING SERVICES-NEWPORT				DEPARTMENT	
THIS DRAWING IS THE PROPERTY OF SOLUTIA UK L+D AND MUST BE RETURNED ALONG WITH ALL REPRODUCTIONS AT ANY TIME UPON REQUEST WHILE IN POSSESSION OF THE RECIPIENT. IT MUST BE PROPERLY SAFEGUARDED AGAINST REVELATION OR DISCLOSURE TO ANYONE EXCEPT THOSE EMPLOYEES WHO REQUIRE IT FOR THEIR WORK OR JOB. THE RECIPIENT MUST KEEP CONFIDENTIAL AND REQUIRE HIS (ITS) EMPLOYEES TO KEEP CONFIDENTIAL THE INFORMATION CONTAINED HEREON				BUILDING	
SITE PLAN				DRG. TYPE	
WASTE WATER TREATMENT PLANT-NEW REPLACEMENT FENCE				SCALE @ A4	1:2000
01C01088A				DRAWING NO	REV
01C01088A					

ISSUED FOR APPROVAL	NOV2014	JCPARRY	APPROVED BY
REV	DESCRIPTION	DATE	DRAWN BY