

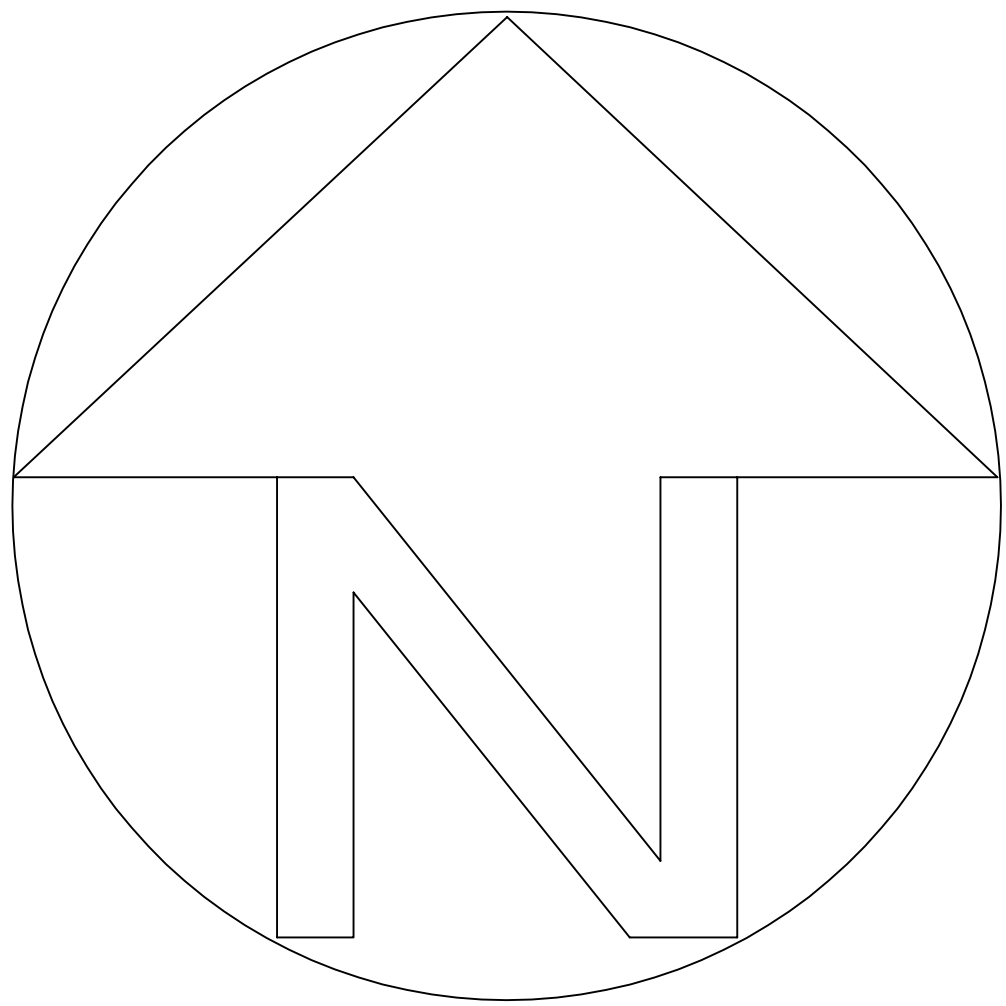
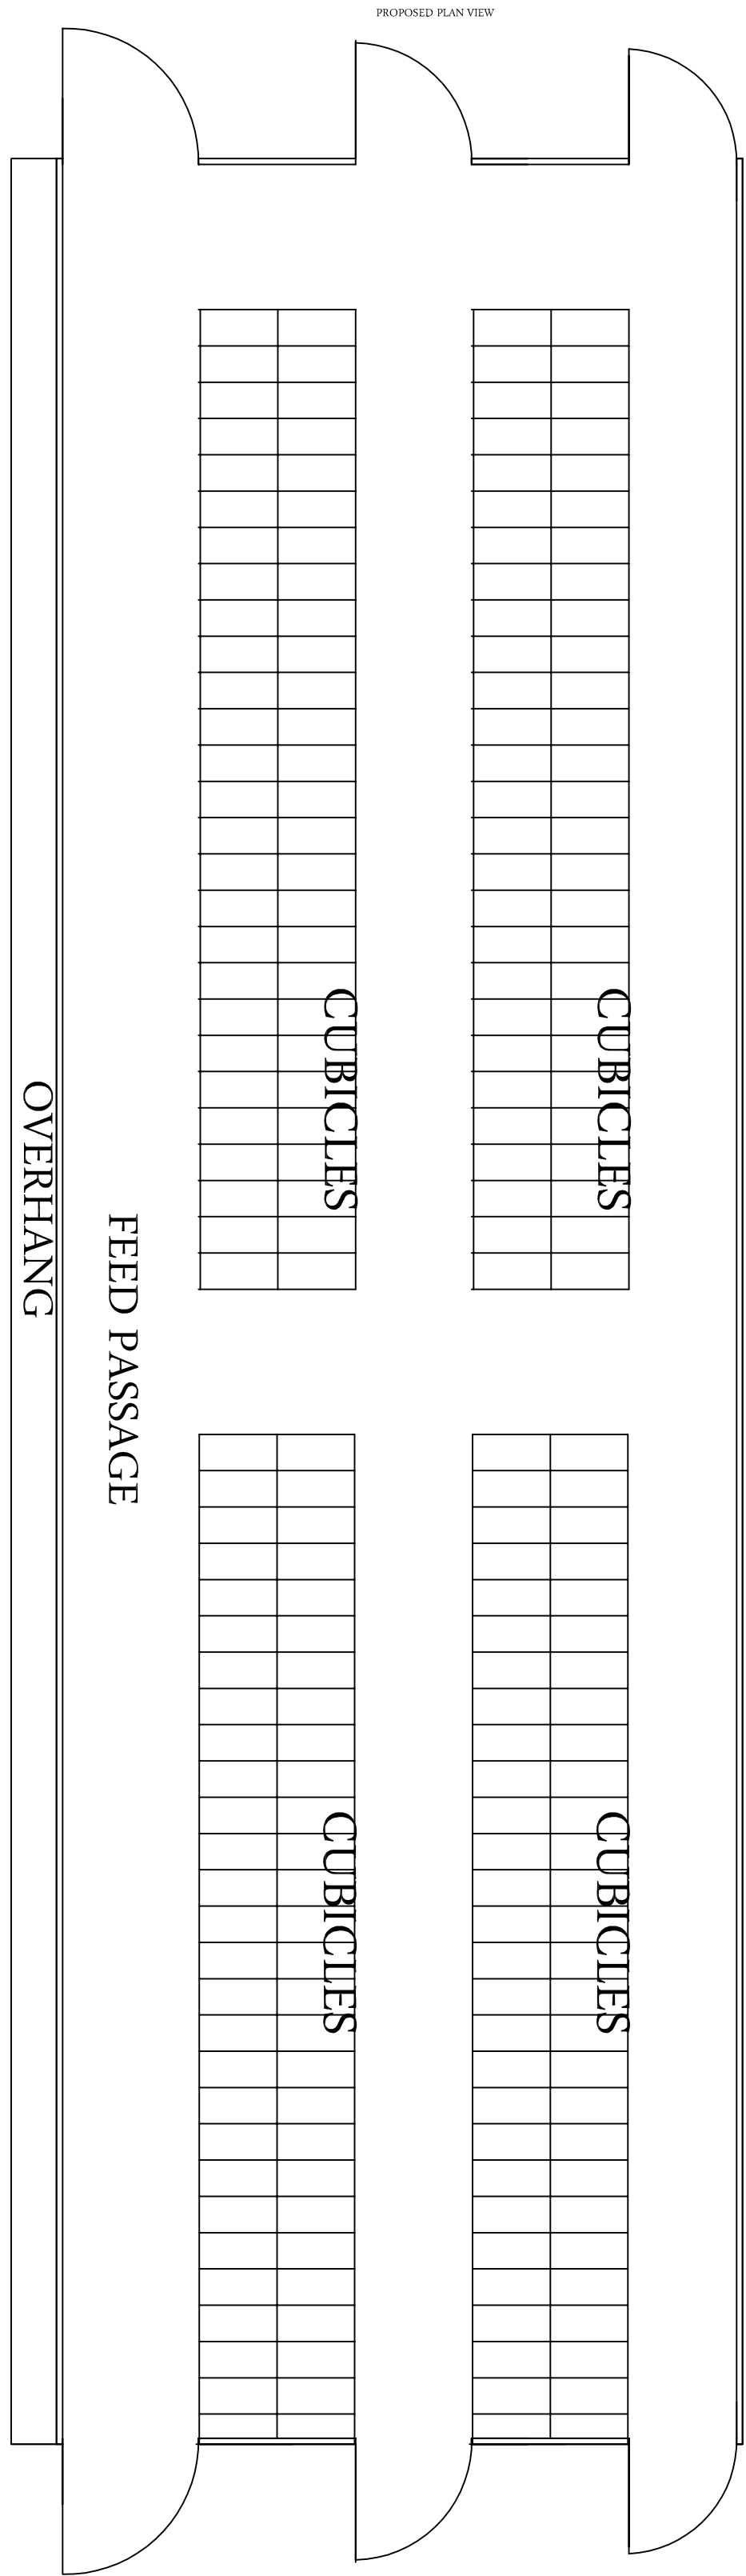
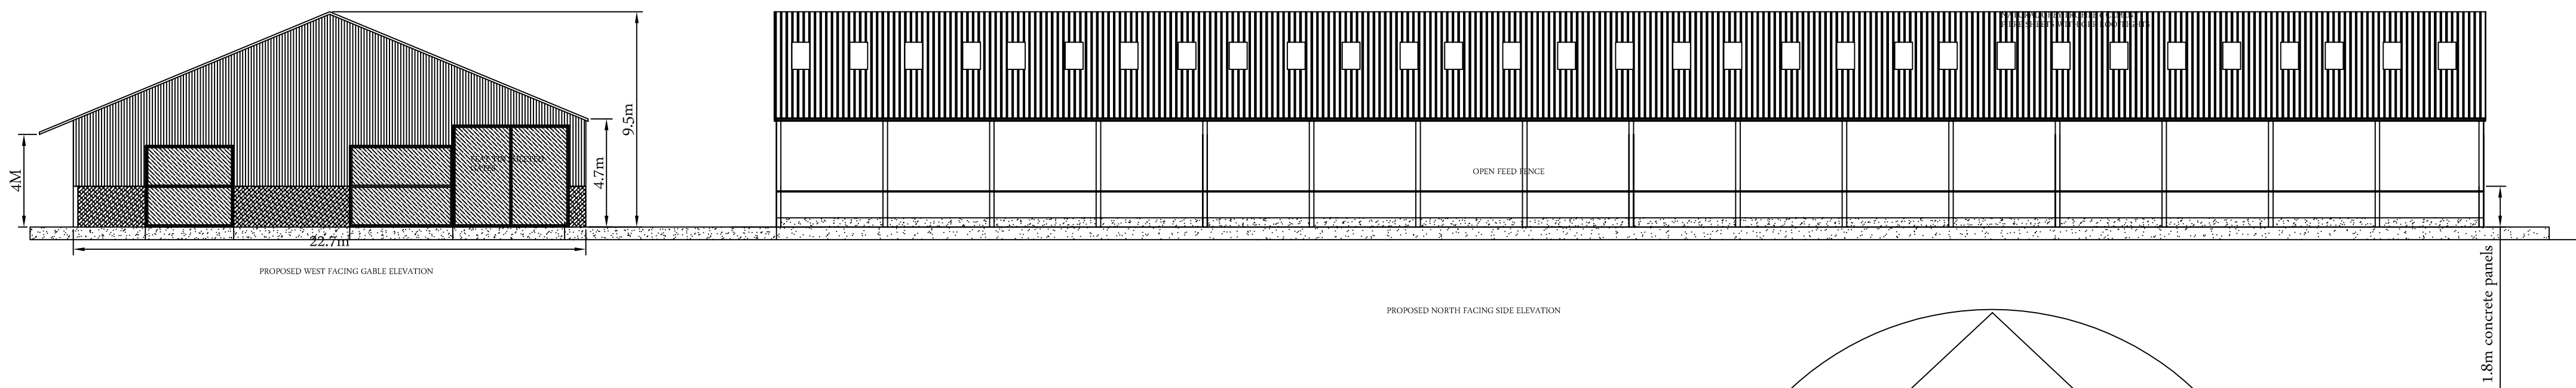
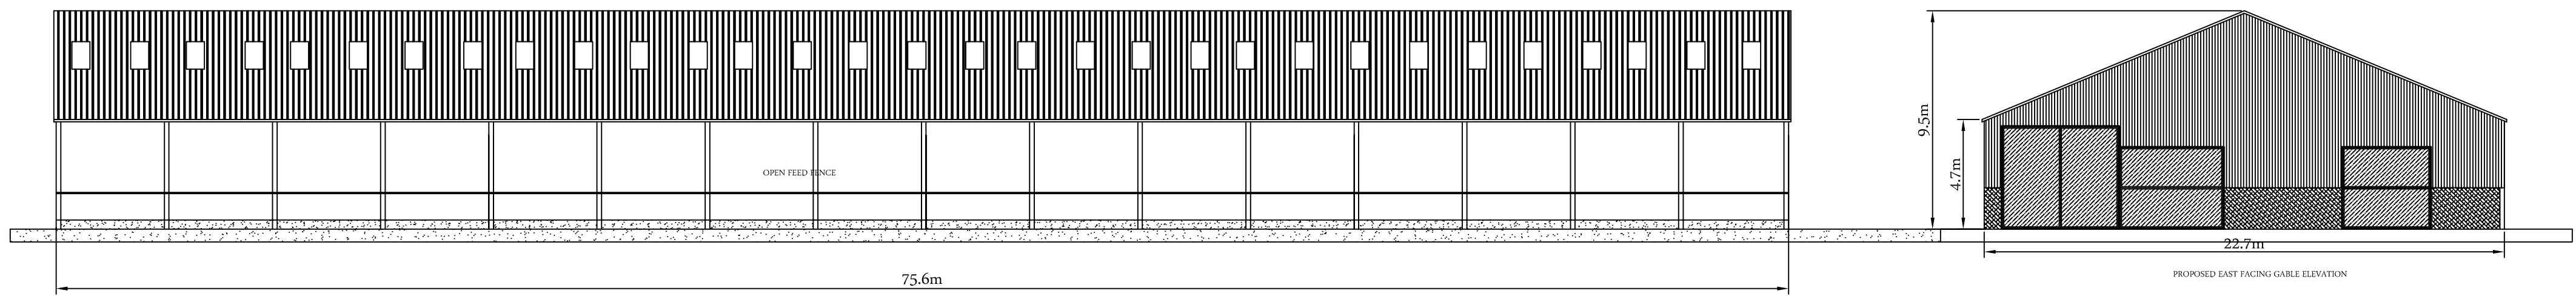


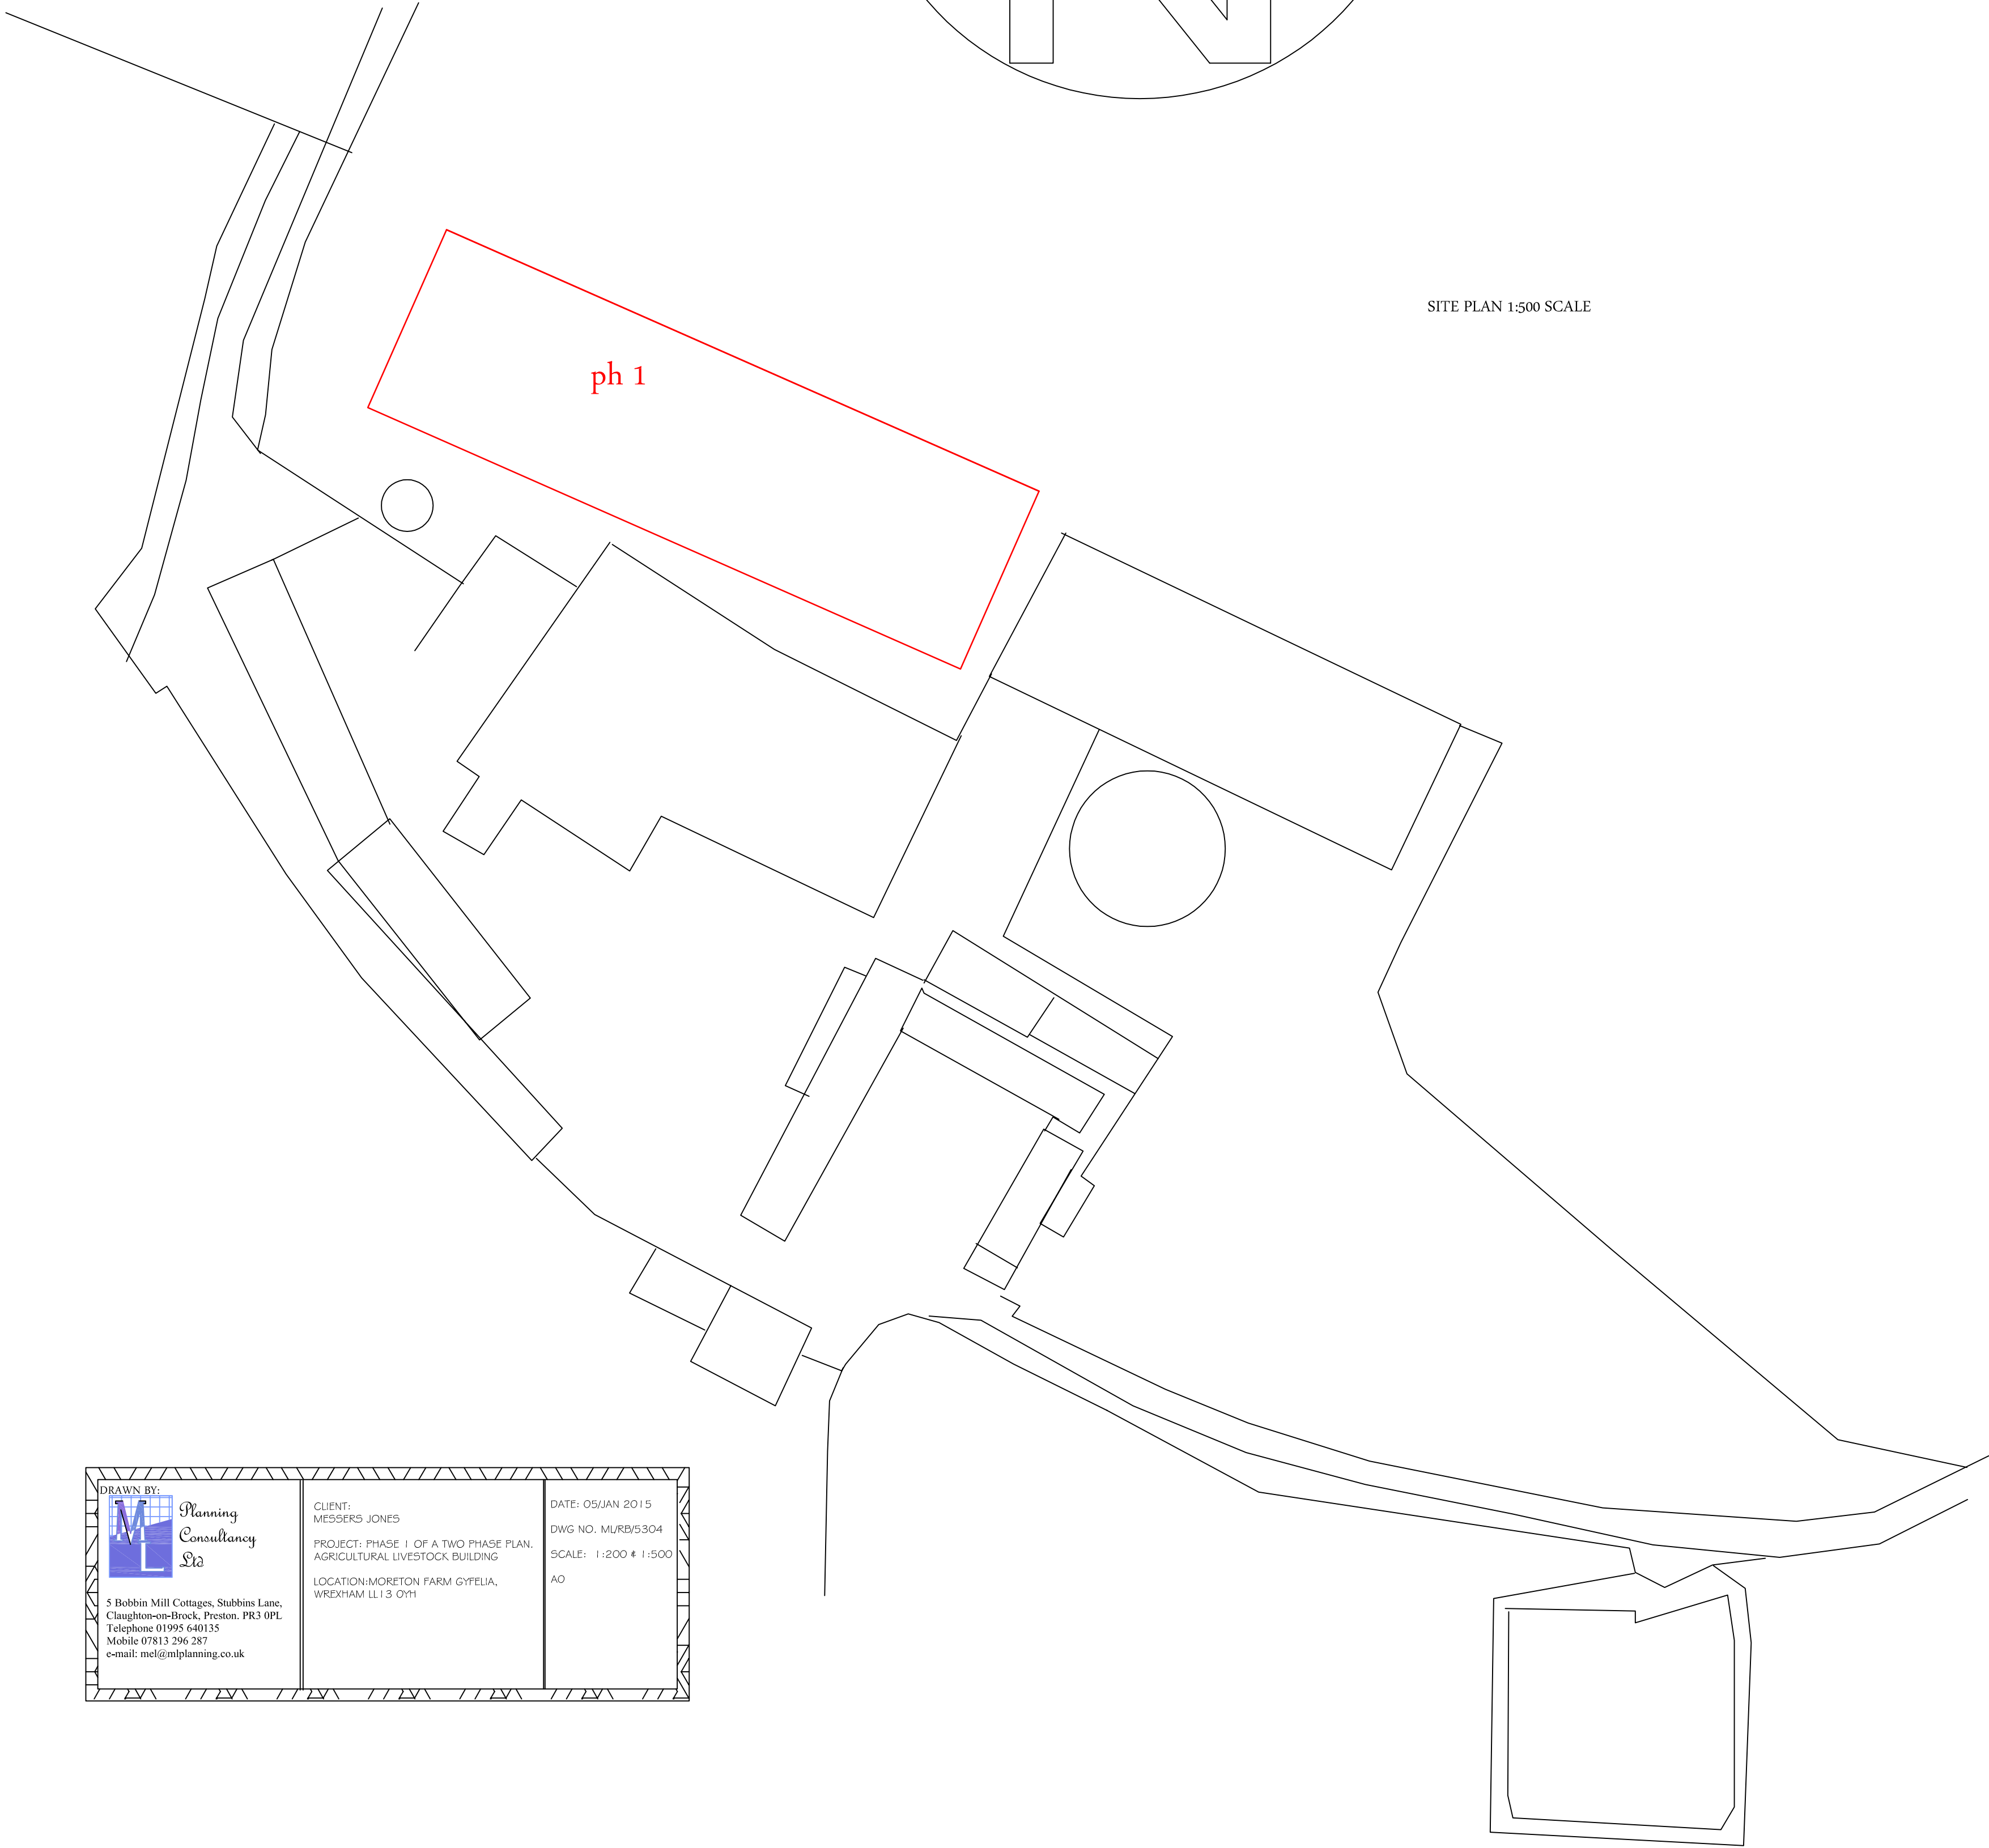

SITE PLAN 1:500 SCALE

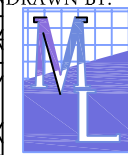

	CLIENT:	DATE: 05 JAN 2015
	MR JONES	DWG NO: MURDO304
	PROJECT: PHASE 1 OF A TWO PHASE PLAN	SCALE: 1:200 & 1:500
	AGRICULTURAL LIVESTOCK BUILDING	AD
LOCATION: MORTON PARK GYPSY, WIDENHAM IL15 0TH		

2 Robin Mill Cottage, Station Lane, Cloughton-on-Flome, Preston, PR3 0PL.
Telephone: 01795 441133
Mobile: 07813 796 267
email: info@planning.co.uk