


ALL DIMENSIONS AND LEVELS ARE TO BE CHECKED ON SITE BEFORE CONSTRUCTION. ANY DISCREPANCIES TO BE REPORTED TO THE ARCHITECT. THIS DRAWING IS COPYRIGHT. DO NOT SCALE			
THIS DRAWING REV	AMENDMENT	NAME	DATE
-	-	-	-

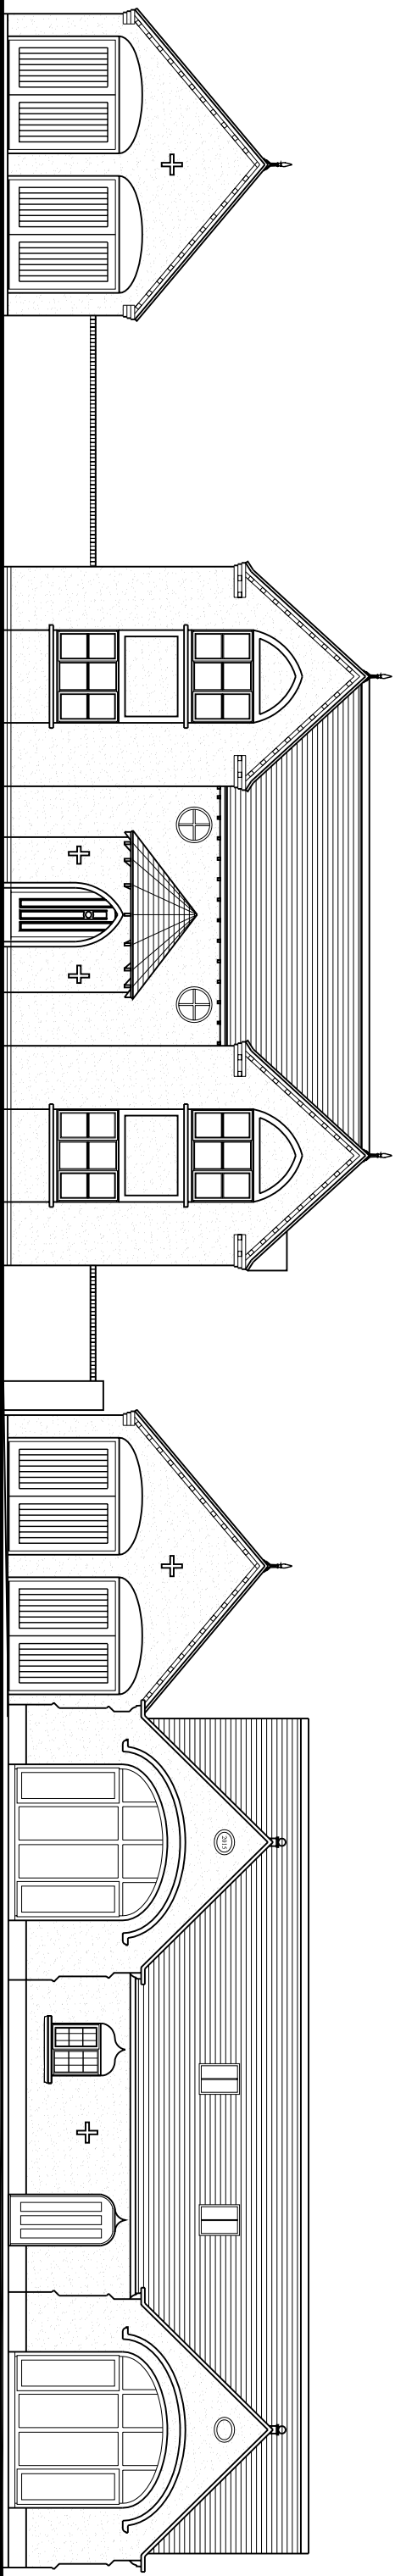



SBS Design Limited

Field House Studios

Barrow Lane

Tarvin Sands

Chester CH3 8JF

Tel: 01829 741707

Fax: 01829 740448

info@sbsdesign.co.uk

www.sbsdesign.co.uk

o r c h i t e c t s

CLIENT

Michael Nield Homes

PROJECT

Housing Development at ATS
Marford Hill, Marford

DRAWING

Proposed Street Scene

DRAWN	CJP	CHECKED	NUMBER	REV
DATE	01/15	DATE	C872-08	
SCALE 1:125@A3				

Notes
Former Smithy to retain front elevation and receive replacement roughcast render finish. Existing roof to be replaced and finished in matching slate. Doors and windows to be painted timber. Existing stonework to be cleaned and exposed.
Plot 2 to receive roughcast render finish and slate to match.