
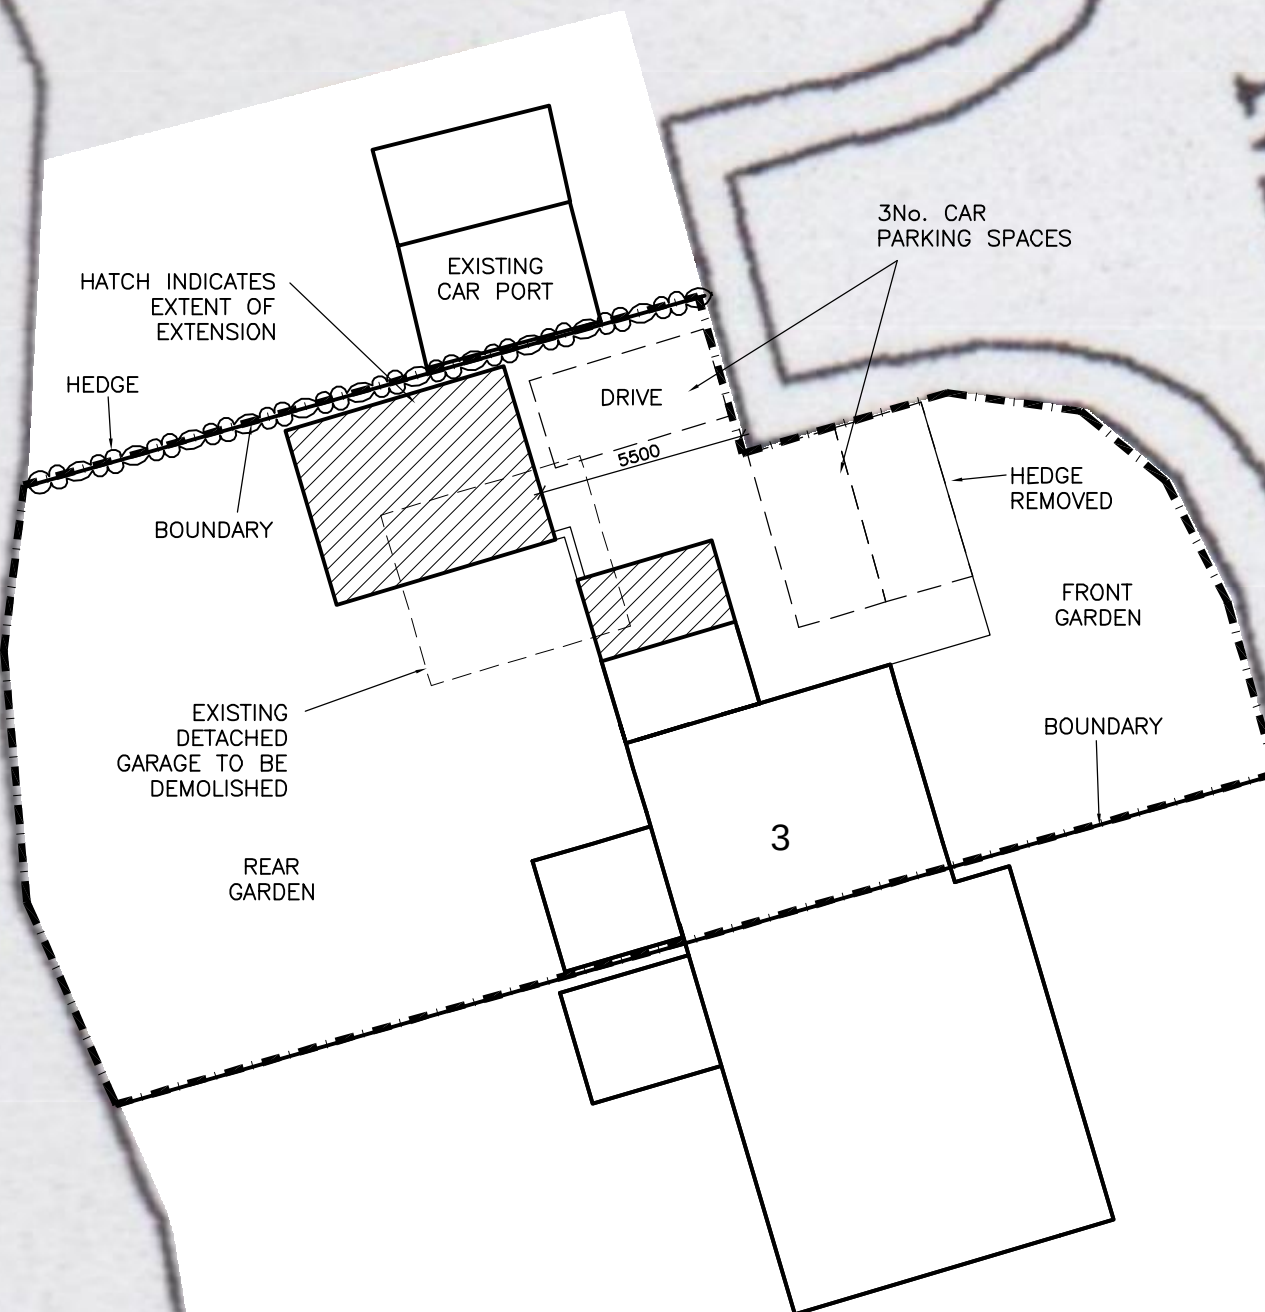


THE CONTRACTOR IS RESPONSIBLE FOR CHECKING ALL DIMENSIONS, TOLERANCES AND REFERENCES. ANY DISCREPANCY IS TO BE NOTIFIED TO THE CLIENT BEFORE PROCEEDING WITH THE WORK.

WHERE AN ITEM IS COVERED BY DRAWINGS TO DIFFERENT SCALES, THE LARGER SCALE DRAWING IS TO TAKE PRECEDENCE. DO NOT SCALE DRAWINGS, FIGURED DIMENSIONS ARE TO BE WORKED TO IN ALL CASES.

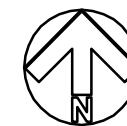

PROPOSED SITE PLAN
SCALE 1:200

REV B DATE 05/12/14
AMENDED TO SUIT PLANNERS
COMMENTS

REV A DATE 23/11/14
PROPOSALS AMENDED TO SUIT
RELOCATION OF GARAGE AS
REQUESTED BY PLANNERS

CLIENT
Mr K PUGH

PROJECT
3 MAES-TEG
PEN-Y-CAE
WREXHAM

DETAIL
PLANNING DRAWING.

PROPOSED SITE PLAN

SCALE 1:200 REV B
Drg No: 0132/12 DATE 24/09/14