


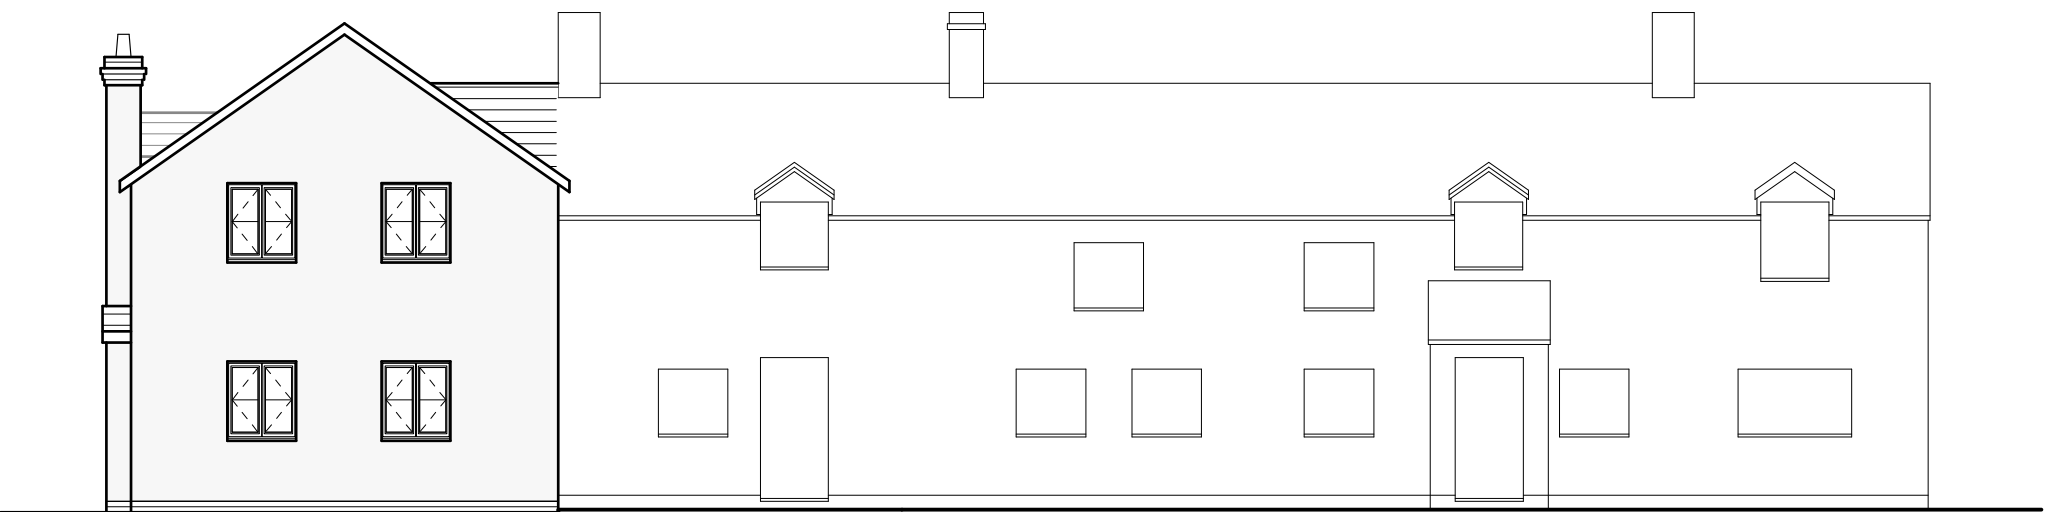

Front Elevation

DRAWING FOR ILLUSTRATION PUROPOSES ONLY.

B	02/15	Planning Amends	D.J.E.
A	11/14	Design Amends	D.J.E.
Rev	Date	Detail	Initial

Project: Proposed dwelling on land at Pen-Y-Lan, Ruabon Wrexham	
Title: Street Scene	Scale: (A3) 1:100

Drawn By: D.J.Edwards	Date: Oct 2014
Drawing No: B081/010	Sheet: 1 of 1





Redwither Business Centre,
Redwither Business Park,
Wrexham. LL13 9XR
Tel: 01978 356500
www.blueprintarchitectural.com