



ALL DIMENSIONS AND LEVELS ARE TO BE CHECKED ON SITE BEFORE CONSTRUCTION. ANY DISCREPANCIES TO BE REPORTED TO THE ARCHITECT. THIS DRAWING IS COPYRIGHT. DO NOT SCALE			NAME	DATE
THIS DRAWING REV	AMENDMENT			
-	-		-	-



Hatched walls indicate existing
to be retained. All new walls
shown solid hatch

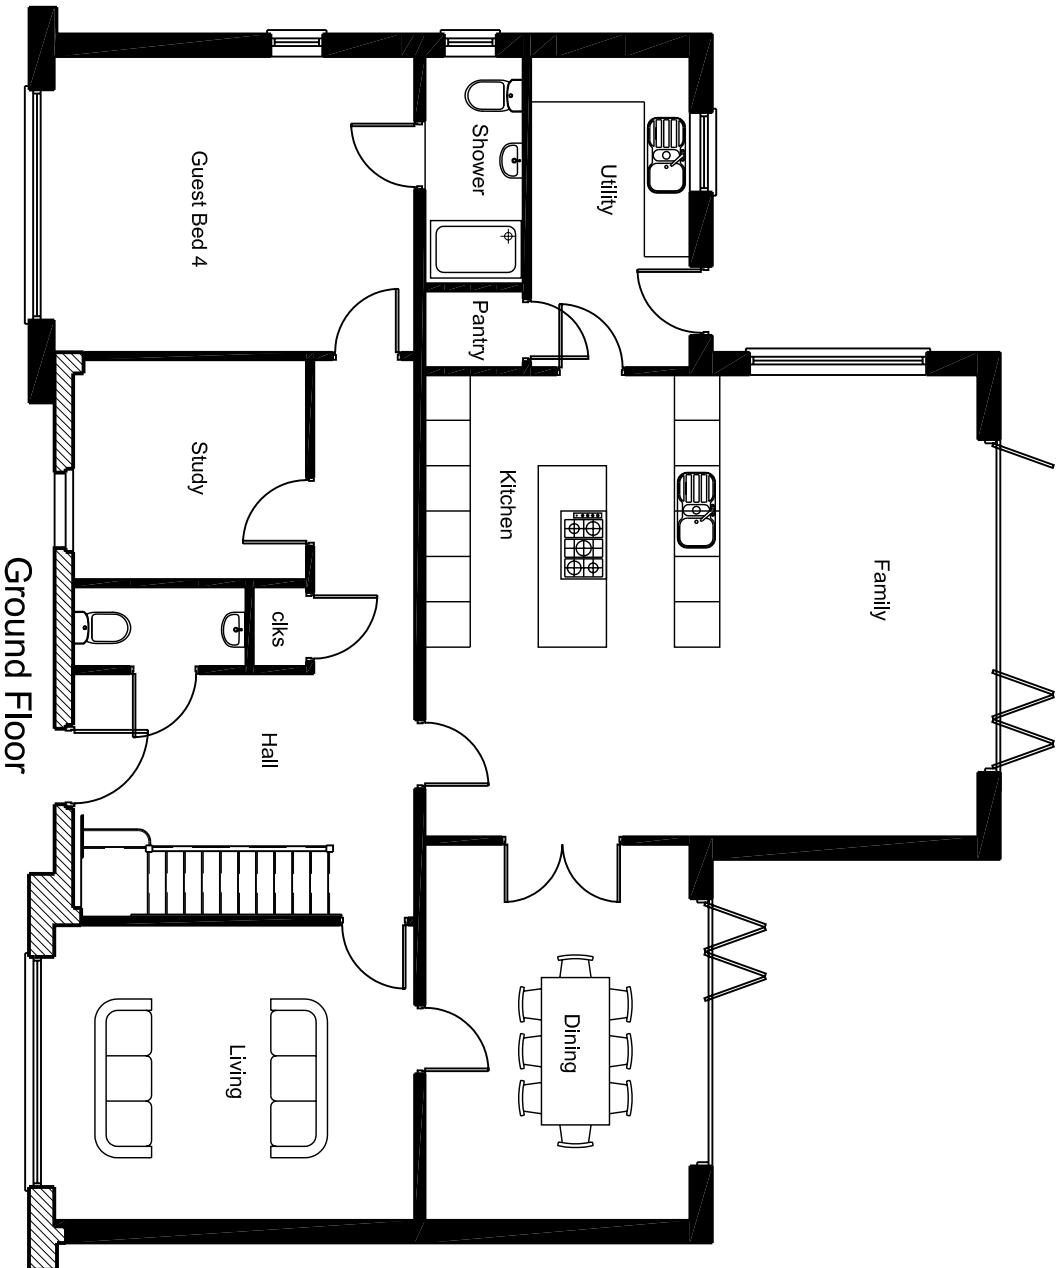

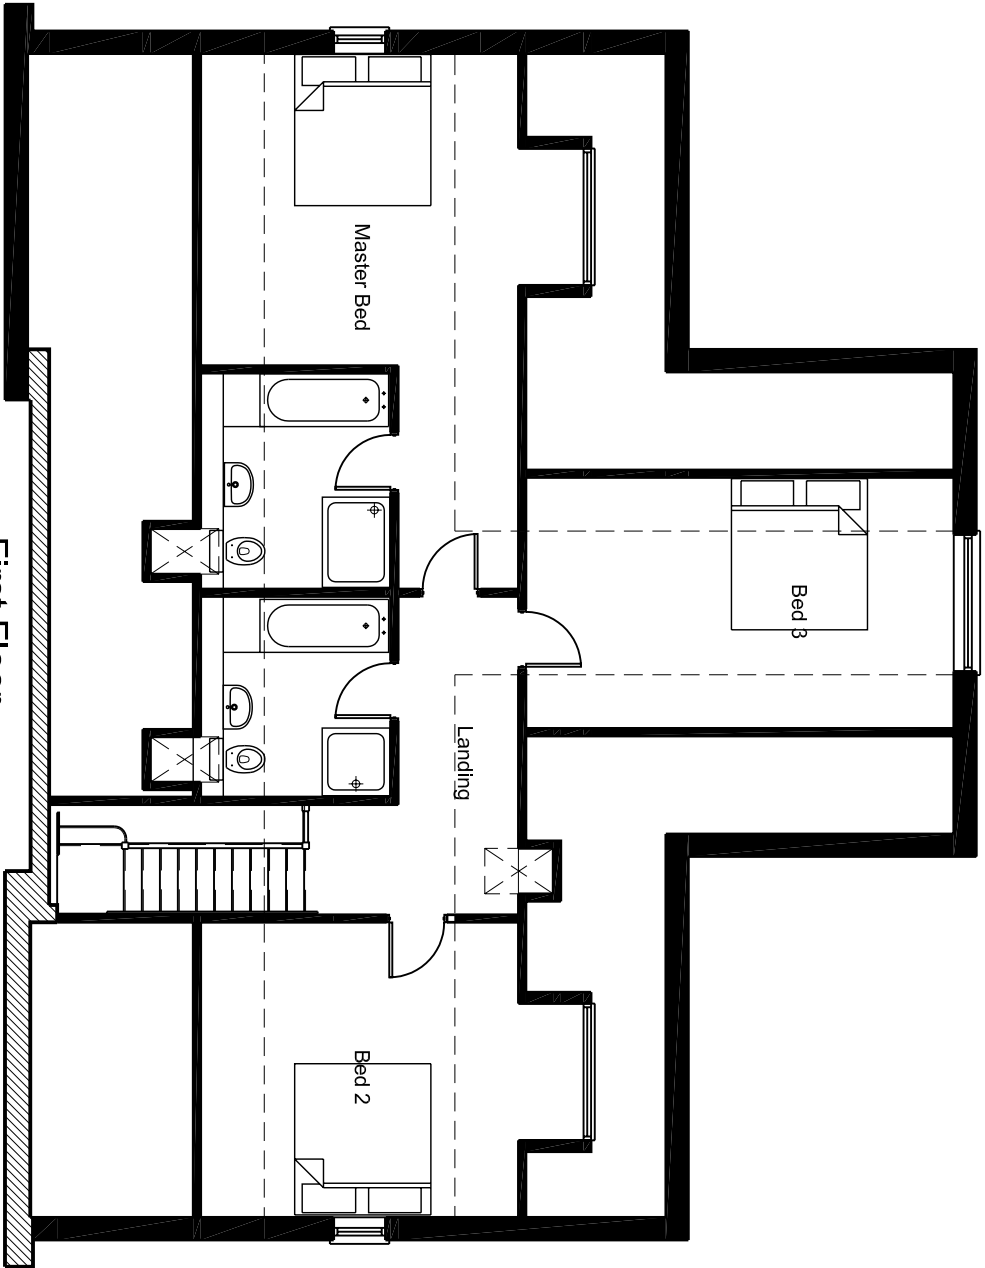

SBS Design Studios
Field House Studios
Barrow Lane
Tarvin Sands
Chester CH3 8JF
Tel: 01829 741707
Fax: 01829 740448
info@sbsdesign.co.uk
www.sbsdesign.co.uk

architects

CLIENT

Michael Nield Homes

PROJECT

Housing Development at ATS
Chester Road, Marford

DRAWING

Plot 1

Proposed Floor Plans

DRAWN	CP	CHECKED	NUMBER	REV
DATE	20.1.15	DATE	C872-04	
SCALE 1:100@A3				