


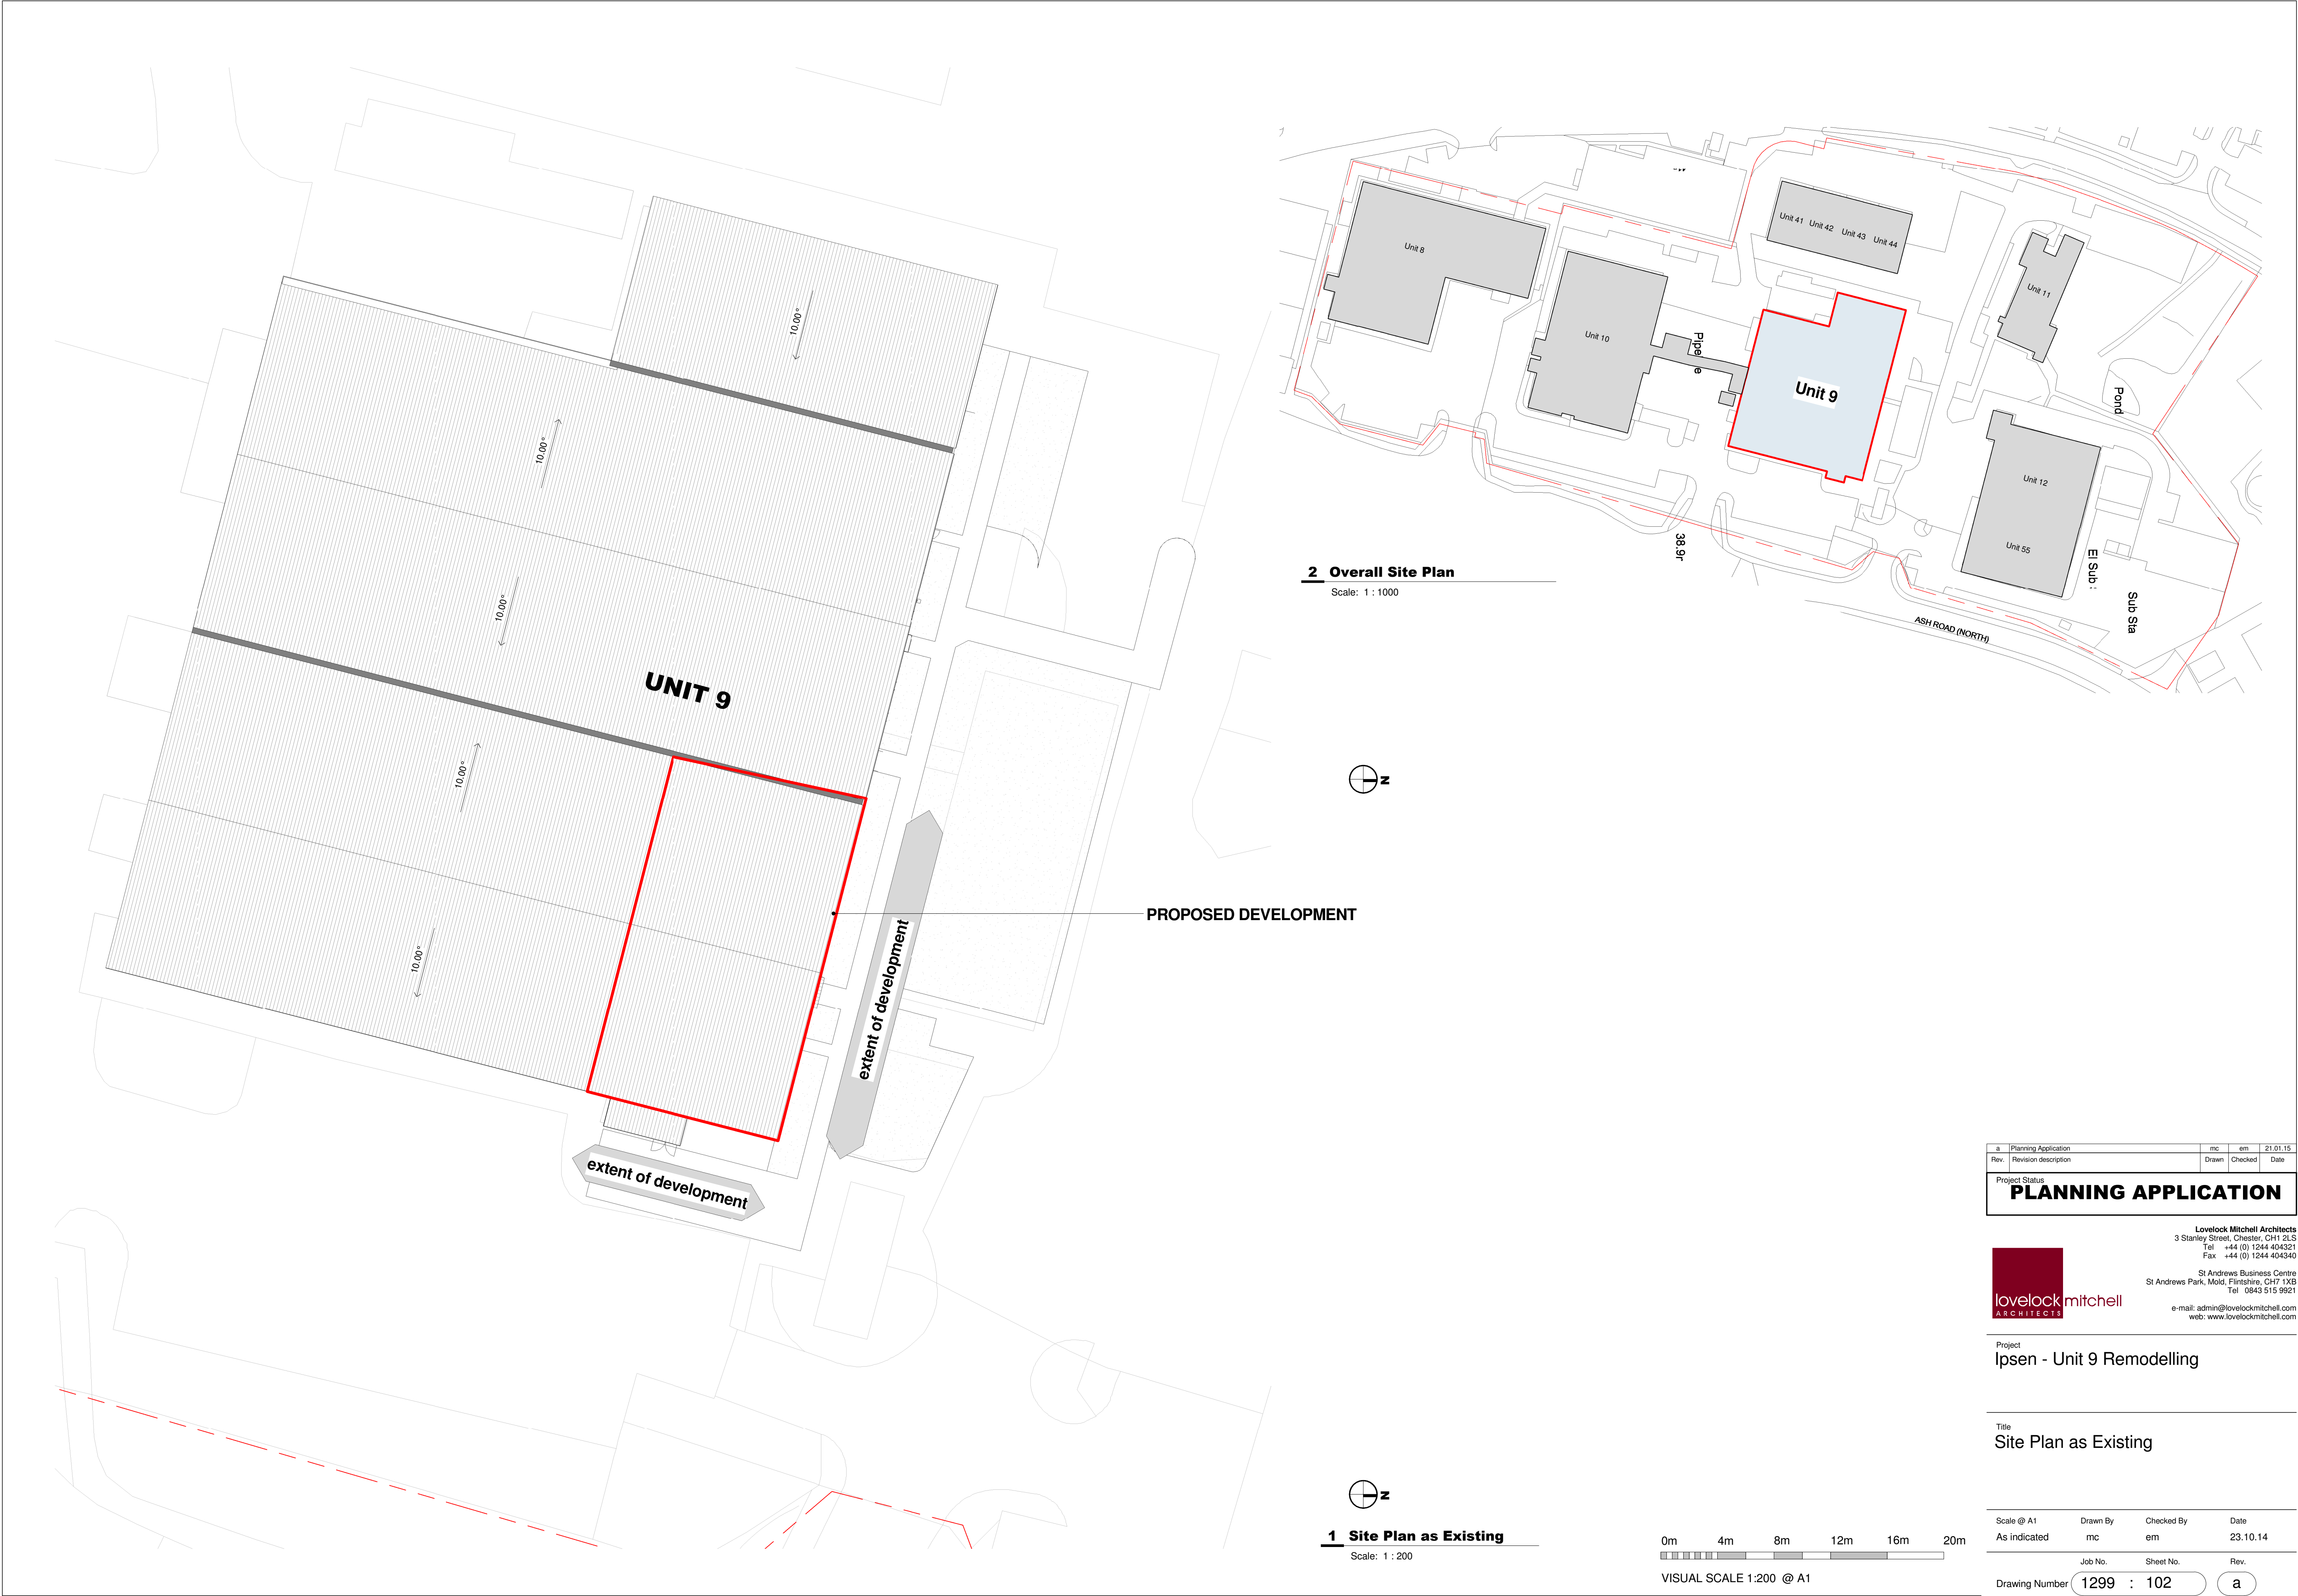

a	Planning Application	mc	em	21.01.15
Rev.	Revision description	Drawn	Checked	Date
Project Status				
PLANNING APPLICATION				



Lovelock Mitchell Architects
3 Stanley Street, Chester, CH1 2LS
Tel +44 (0) 1244 404321
Fax +44 (0) 1244 404340
St Andrews Business Centre
St Andrews Park, Mold, Flintshire, CH7 1XB
Tel 0843 515 9921
e-mail: admin@lovelockmitchell.com
web: www.lovelockmitchell.com

Project
Ipsen - Unit 9 Remodelling

Title
Site Plan as Existing

Scale @ A1	Drawn By	Checked By	Date
As indicated	mc	em	23.10.14
Job No.	Sheet No.	Rev.	
1299	102	a	