




Front Elevation




Rear Elevation

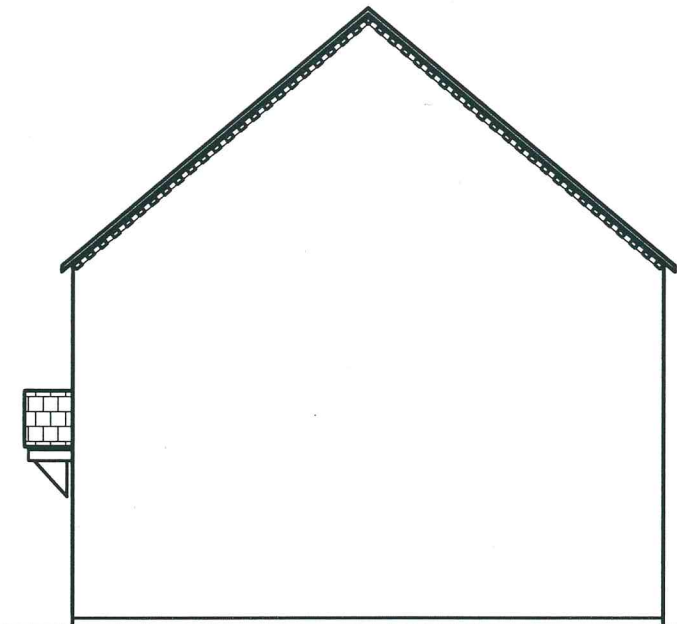


Side Elevation

BLANK GABLE 41,43, 48, 49, 63, 64, 68, 81, 92.

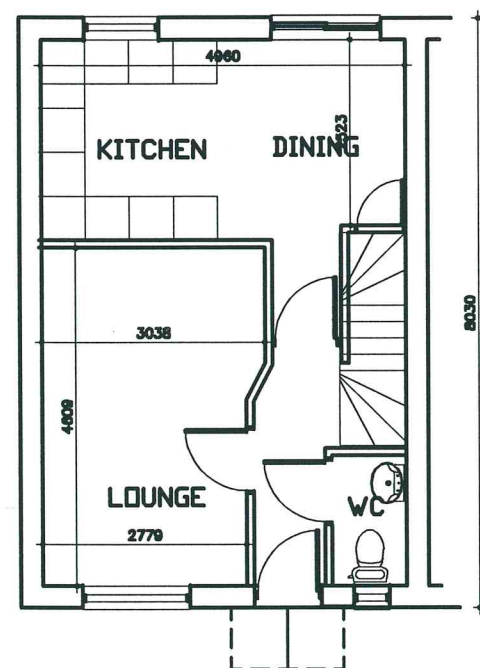

Ground Floor Plan

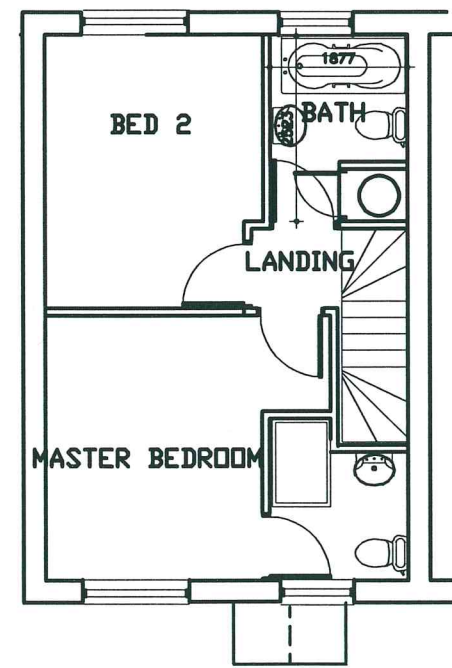

First Floor Plan

PLOT NOS, 41,43,48,49 63
64, 68, 92, 81.

DWG TITLE:	
House Type 2BS VERS. 1 PLANS & ELEVATIONS Total 73.60 sqm - 792.30 sqft	
CONTRACT Land at L Lay New Road Rhosrobin, Wrexham LL11 2UB	
SCALE: 1:100	DWG No.
DATE: June 2014	PHTD / 2BS-1 Rev. A. Nov. 14.