


SCALE @ 1:100



NETT INTERNAL AREA : 250 m² / 2691 ft²

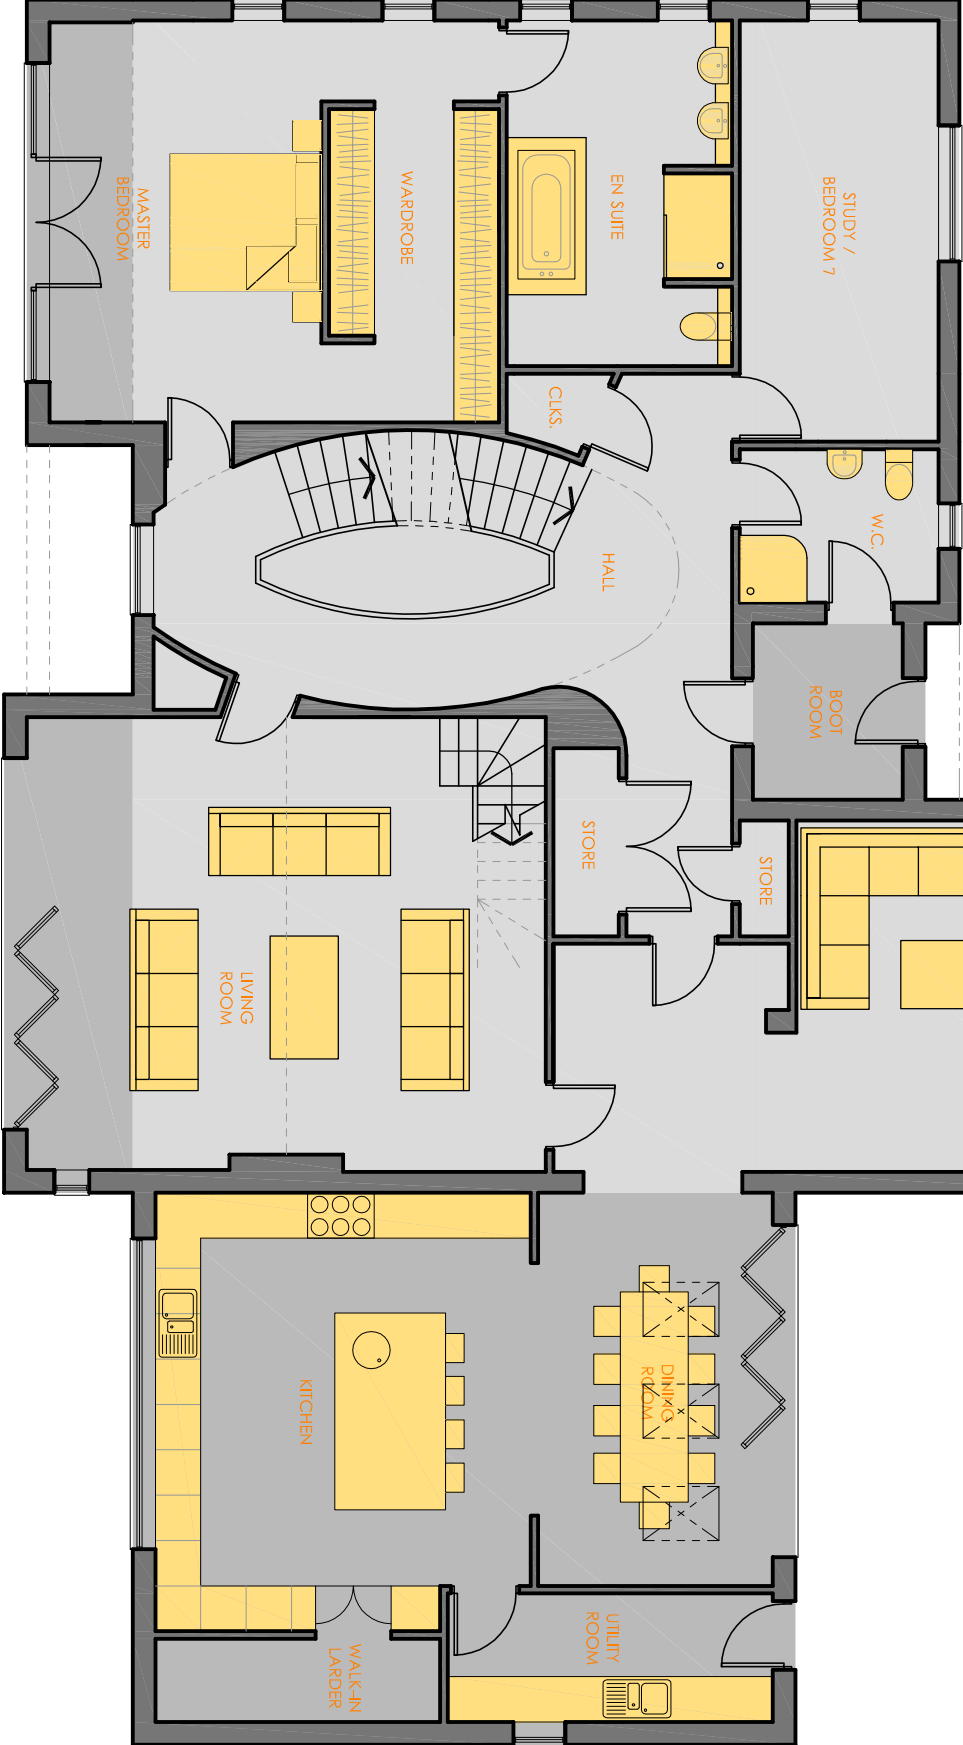

1 GROUND FLOOR PLAN

B - 15 DEC 14 - LAYOUT REDEIGNED
A - 11 OCT 14 - FIRST ISSUE

insite
ARCHITECTURE

4 OLD PORT SQUARE
CHESTER
CH1 4JP
t. 01244 374501
mail@insitearchitecture.co.uk

'EDGE HILL' HOSELEY LANE, LL12 8YE

PROPOSED REPLACEMENT DWELLING

PROPOSED FIRST FLOOR PLANS

revision:

SCALE 1:100 @ A3

dwg : ISA 249 P 201

WARNING: DO NOT SCALE FROM PRINTS - WORK FROM FIGURED DIMENSIONS ONLY
THIS DRAWING RETAINS THE LEGAL PROPERTY OF INSITE ARCHITECTURE AND UNAUTHORISED USE OR REPRODUCTION
OF IT (EITHER PHYSICALLY OR DIGITALLY), OR ANY USE OF IT FOR STATISTICAL APPLICATIONS IS EXPRESSLY
FORBIDDEN WITHOUT PRIOR CONSENT. ALL DRAWINGS ARE SUBJECT TO COPYRIGHT LAW.

