

Notes:

This drawing is the copyright and property of The Royal Bank of Scotland plc.
It must not be copied or published without written consent.

Please refer to figured dimensions

STYLES & WOOD
DESIGN
Aspect House
Manchester Road
Altrincham WA14 5PG
t: +44 (0)161 926 6000
www.stylesandwood.co.uk

PLANNING

[illegible]

project

WREXHAM
33 LORD STREET,
WREXHAM, LL11 1LP

title	SITE AND LOCATION PLAN
-------	------------------------

scale 1:500 & 1:1250 @ A1

dm	chk	ap
----	-----	----


date	date	date
27.1.2015		

consultants' drawing number	brand
-----------------------------	-------

D0572-435-SP

rbs drawing number



٢٥٧

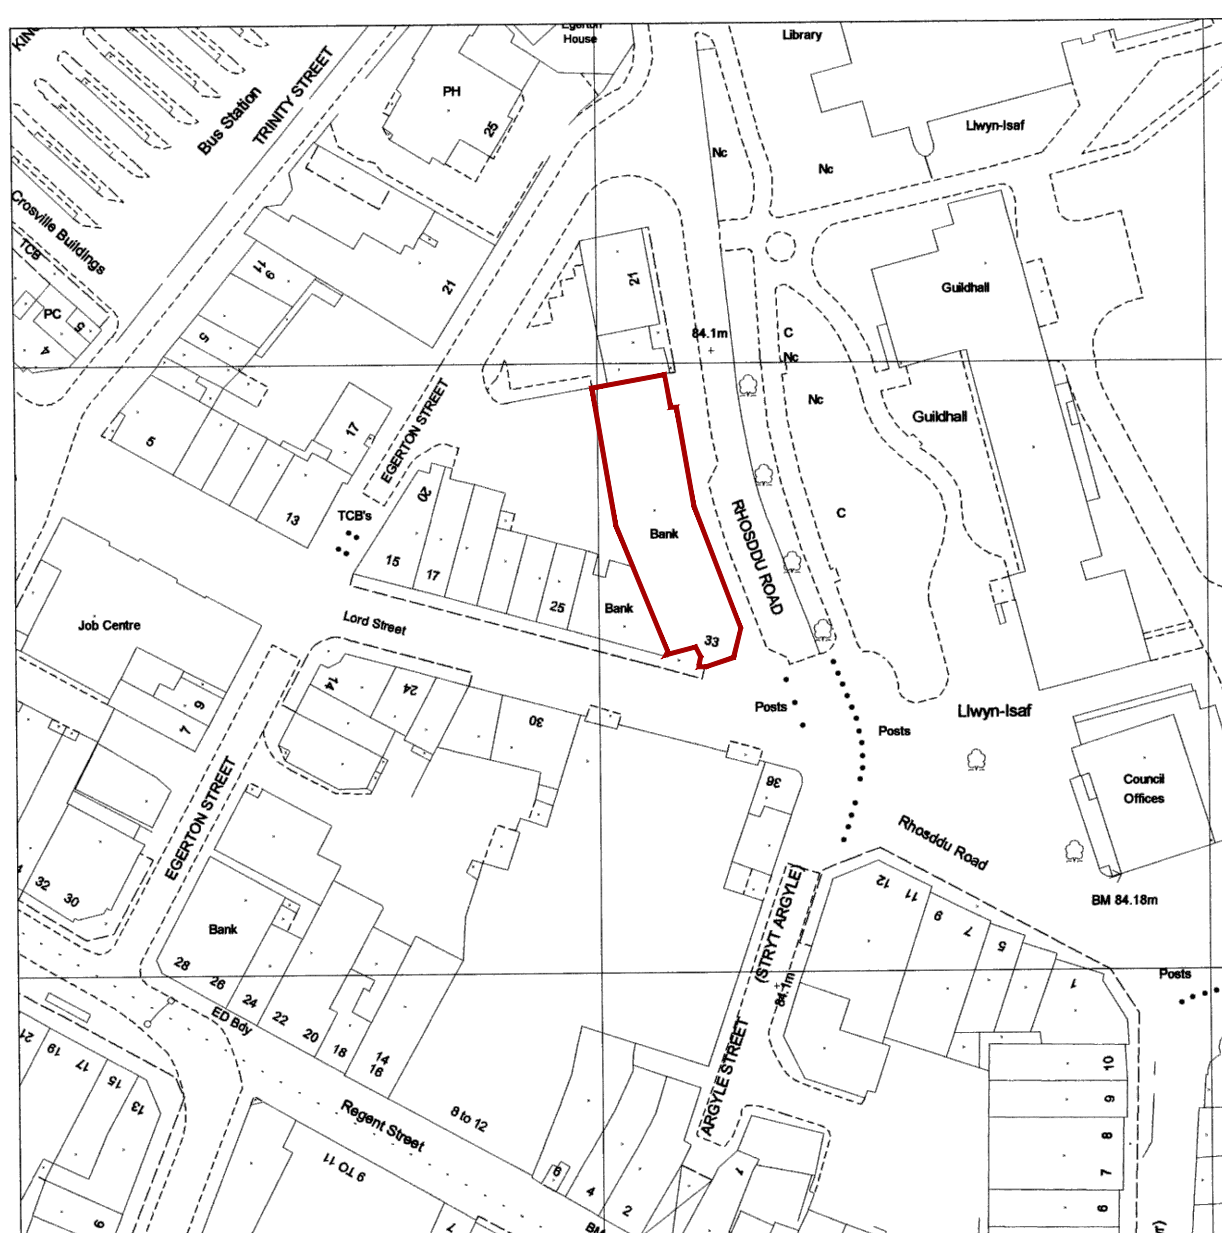

Location Plan
Scale: 1:1250



SCALE :

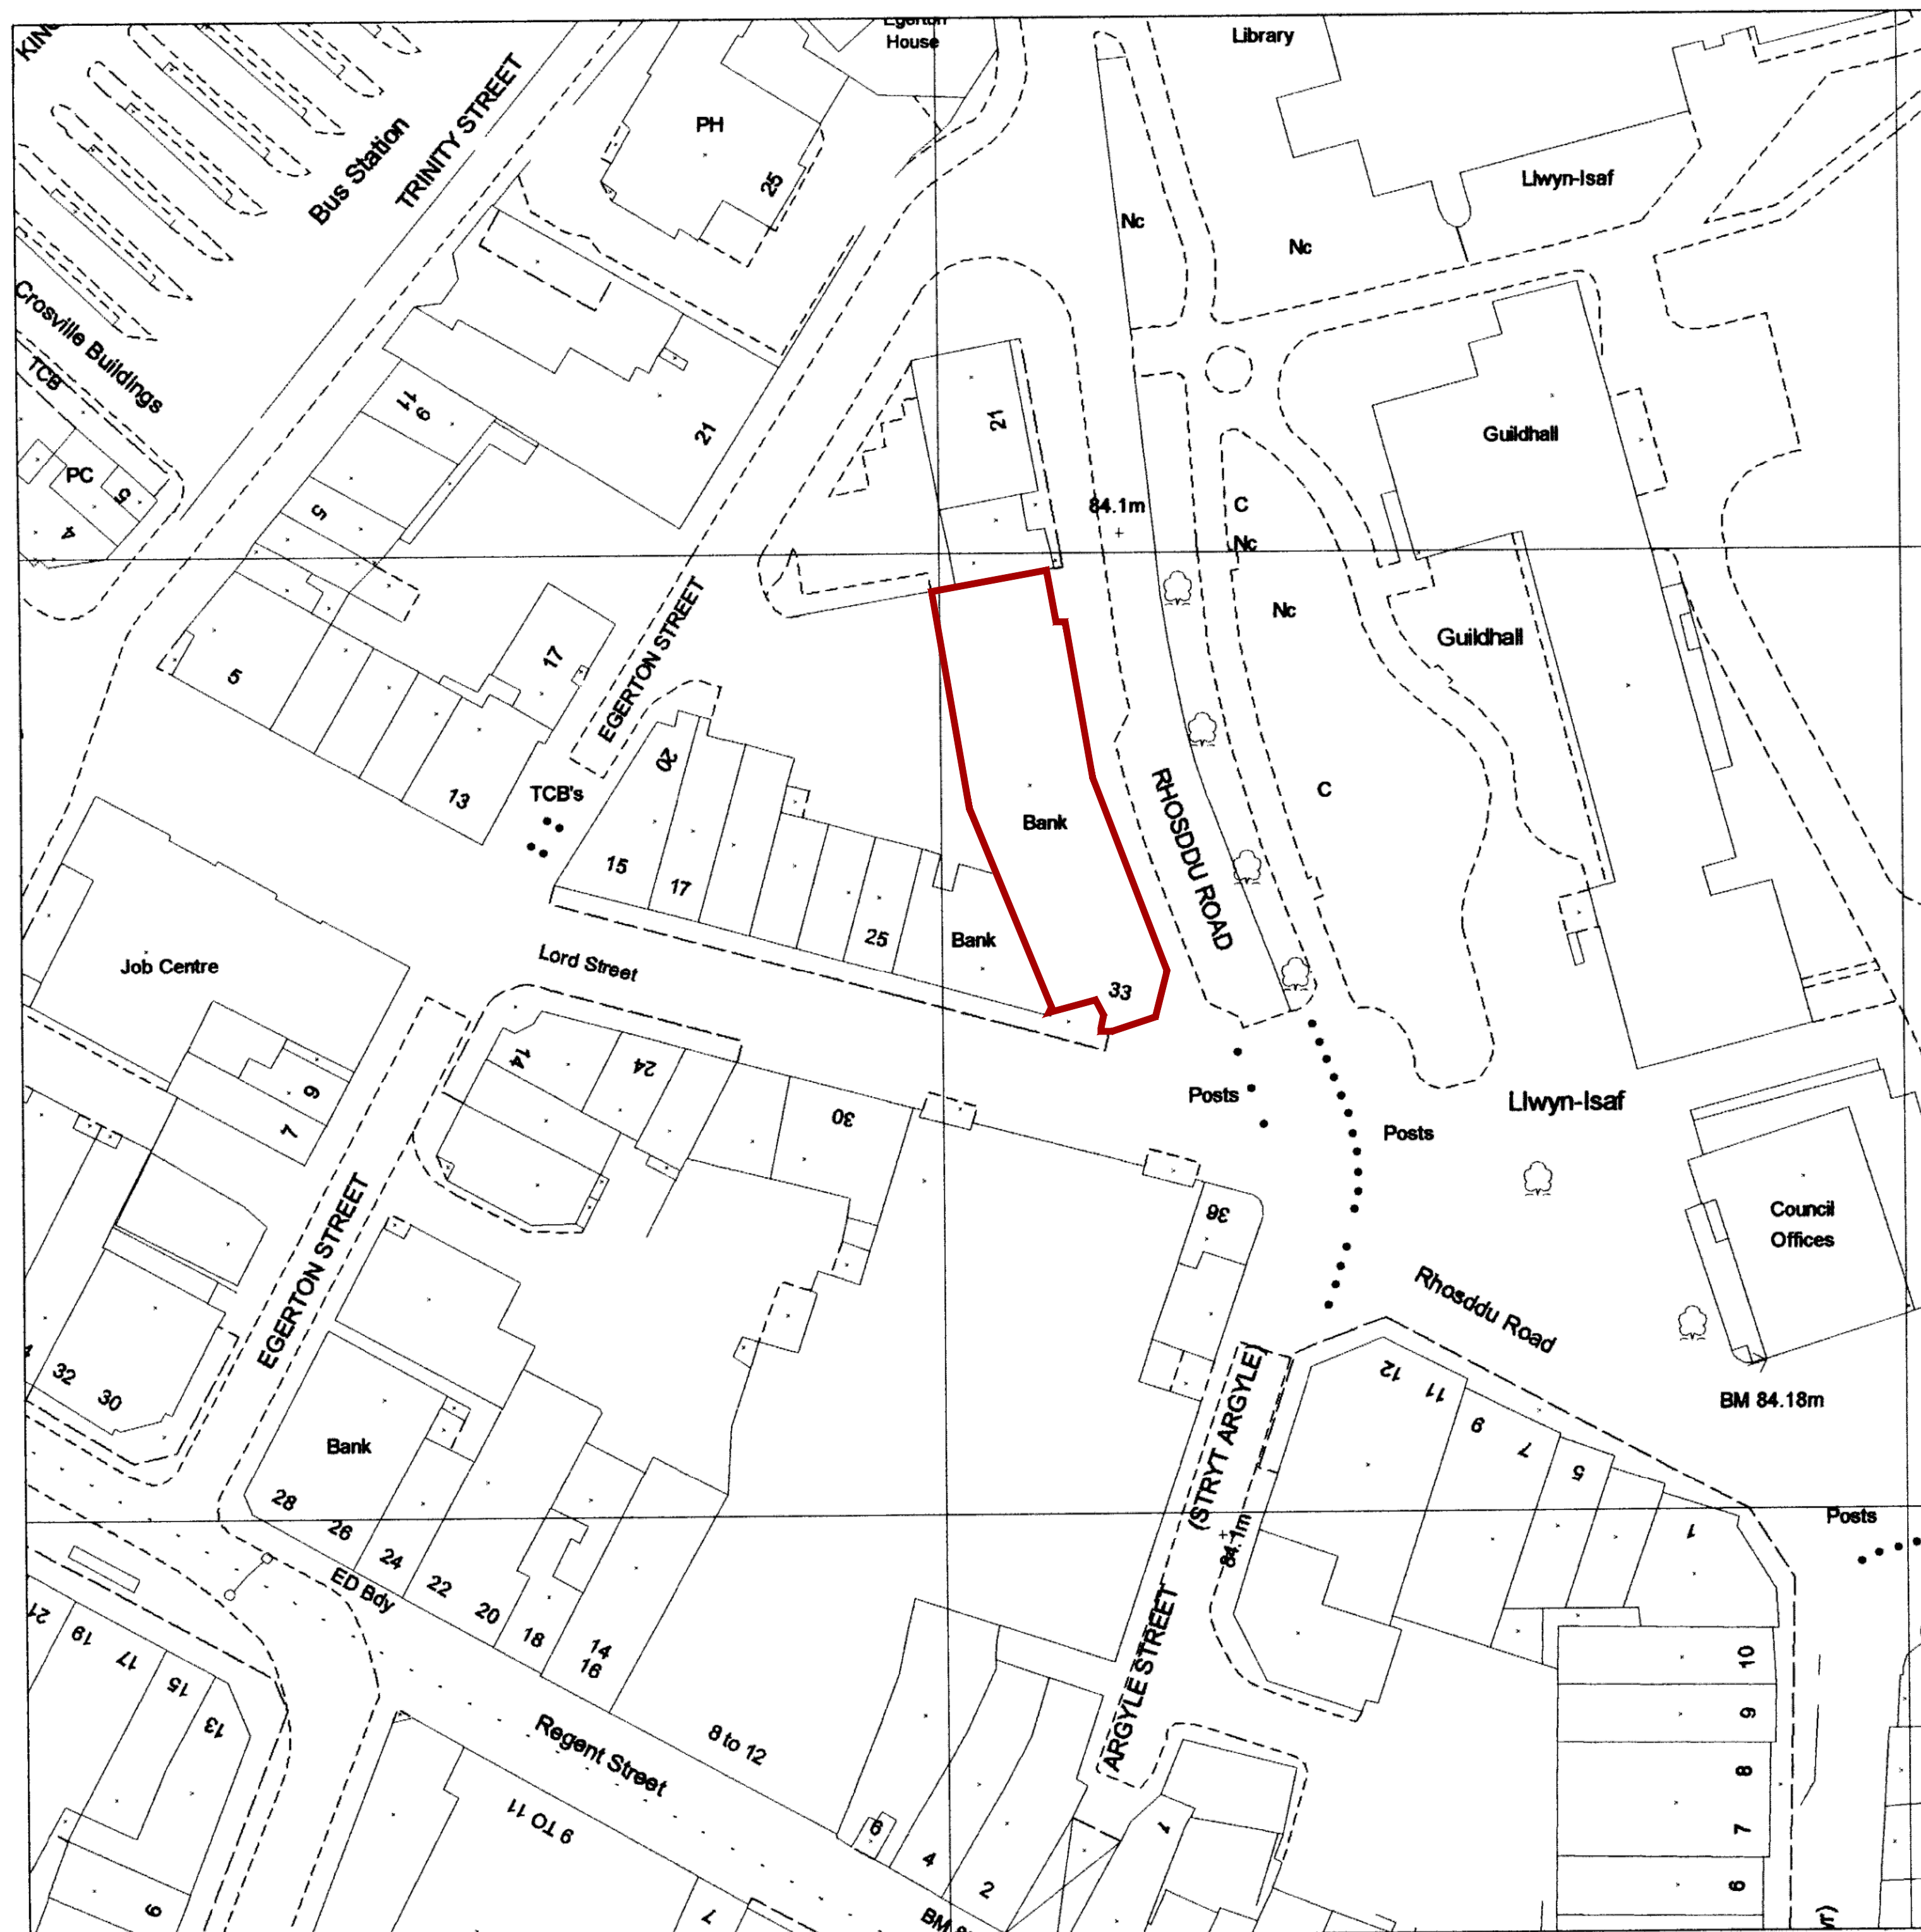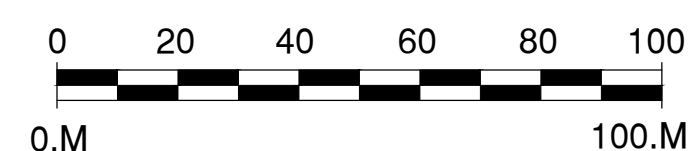

Site Plan provided by Ordnance survey 2000
Scale: 1:500



SCALE : 

