



ALL DIMENSIONS AND LEVELS ARE TO BE CHECKED ON SITE BEFORE CONSTRUCTION. ANY DISCREPANCIES TO BE REPORTED TO THE ARCHITECT. THIS DRAWING IS COPYRIGHT. DO NOT SCALE			NAME	DATE
REV	THIS DRAWING AMENDMENT			
-	-		-	-

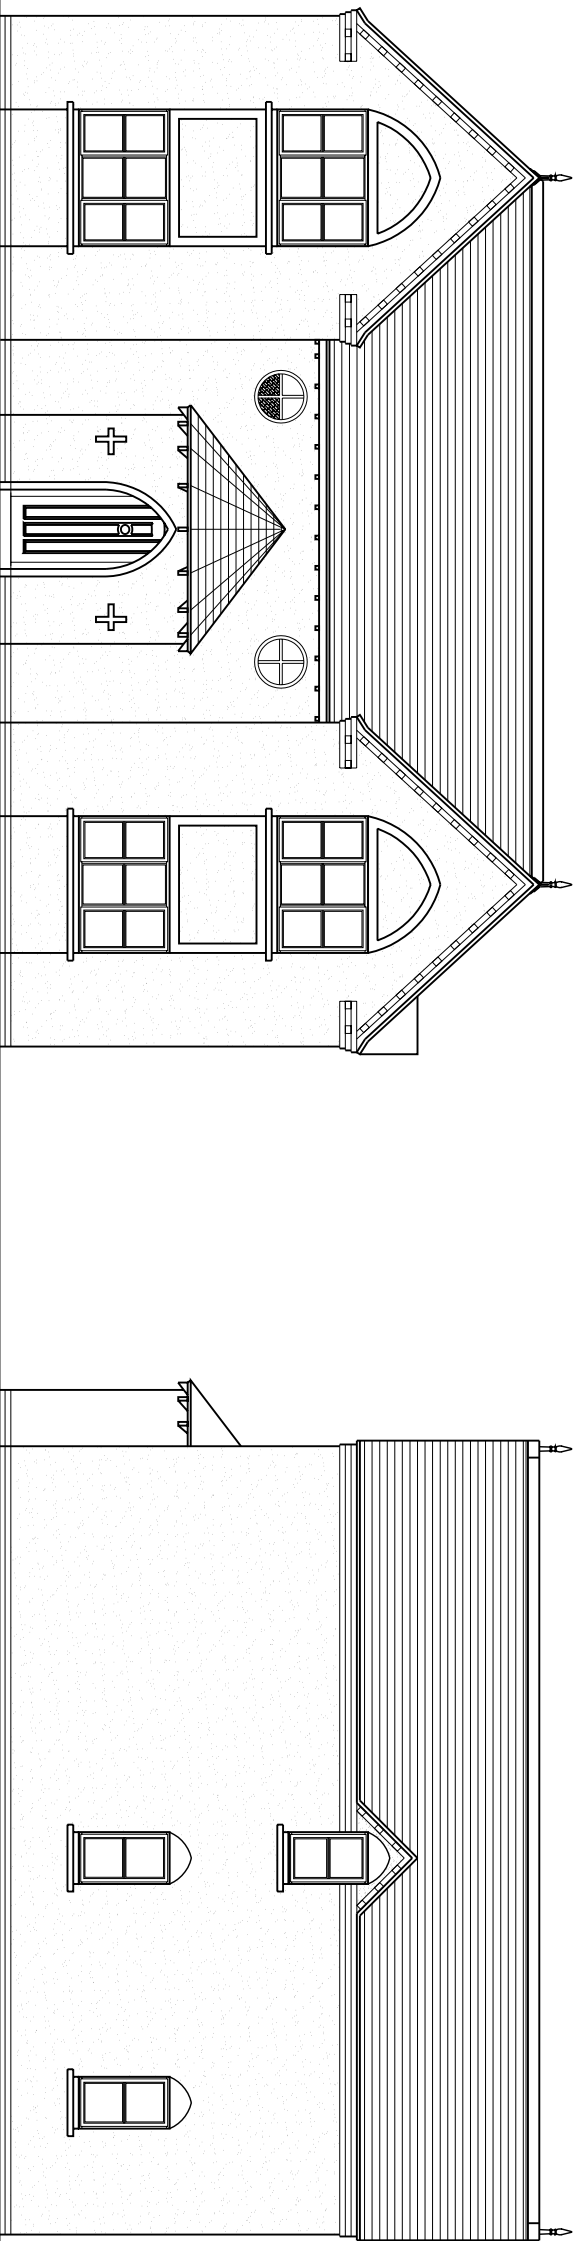


REAR ELEVATION

SIDE ELEVATION

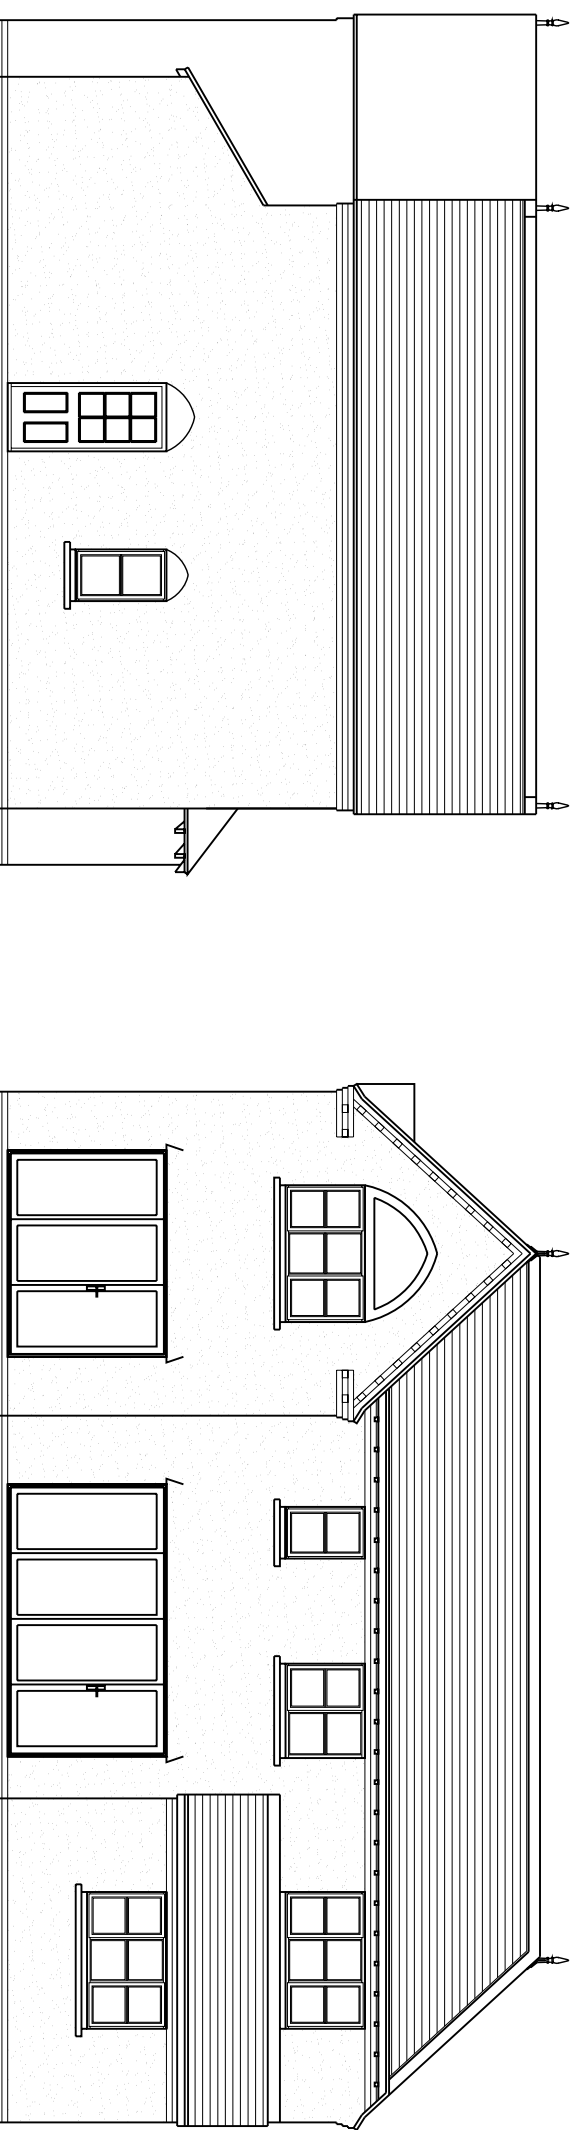

SIDE ELEVATION

REAR ELEVATION

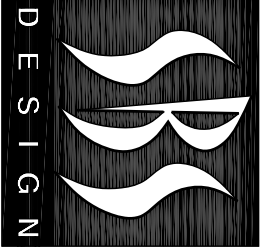 SBS Design Limited Field House Studios Barrow Lane Tarvin Sands Chester CH3 8JF Tel: 01829 741707 Fax: 01829 740448 info@sbsdesign.co.uk www.sbsdesign.co.uk			
CLIENT			
Michael Nield Homes			
PROJECT			
Housing Development at ATS Chester Road, Marford			
DRAWING			
Plot 2 Proposed Elevations			
DRAWN	CIP	CHECKED	NUMBER
DATE	20.1.15	DATE	C872-07
SCALE 1:100@A3			REV