




ALL DIMENSIONS AND LEVELS ARE TO BE CHECKED ON SITE BEFORE CONSTRUCTION. ANY DISCREPANCIES TO BE REPORTED TO THE ARCHITECT. THIS DRAWING IS COPYRIGHT. DO NOT SCALE			
THIS DRAWING REV	AMENDMENT	NAME	DATE
-	-	-	-

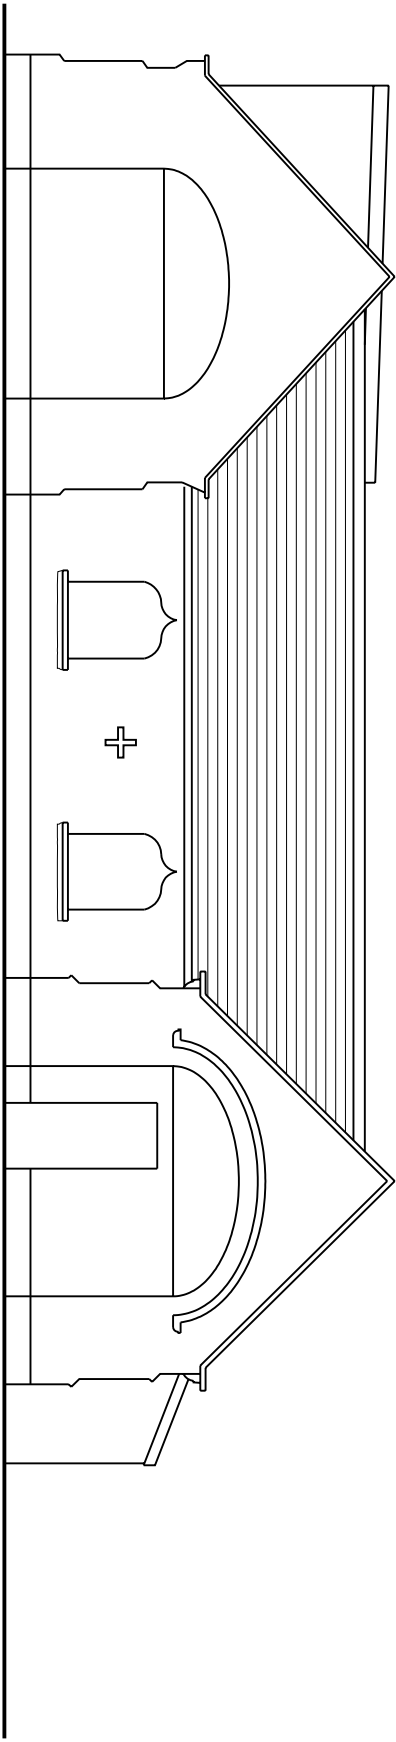


FRONT ELEVATION (North West)

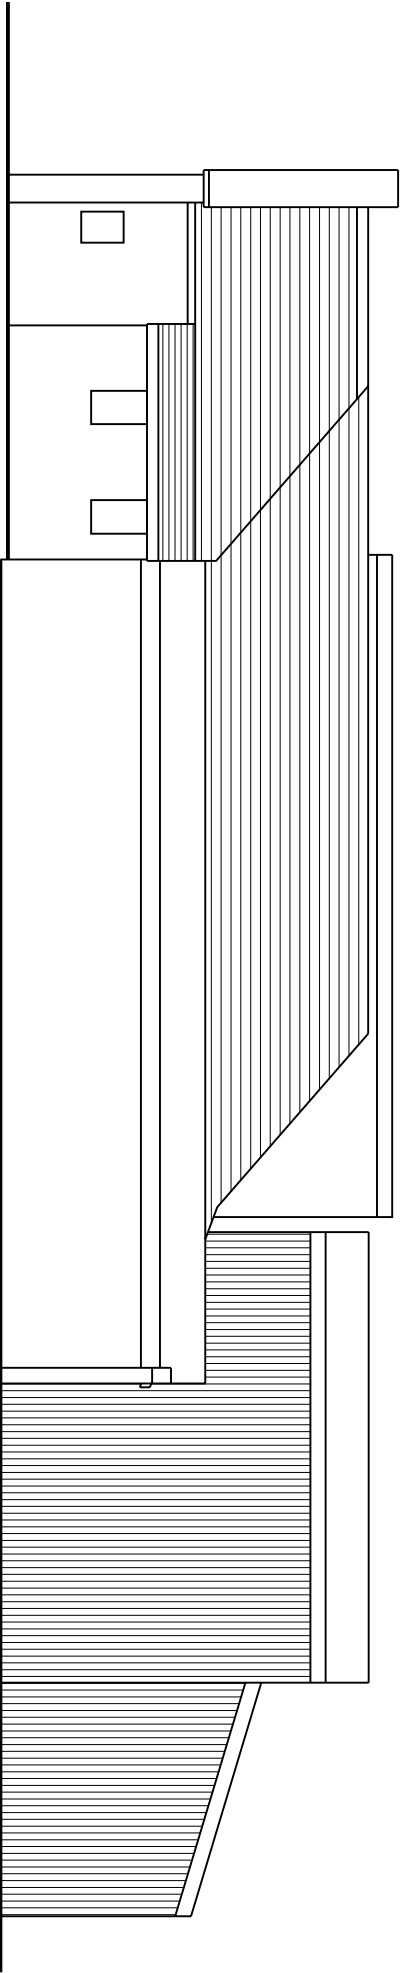

SIDE ELEVATION (South West)

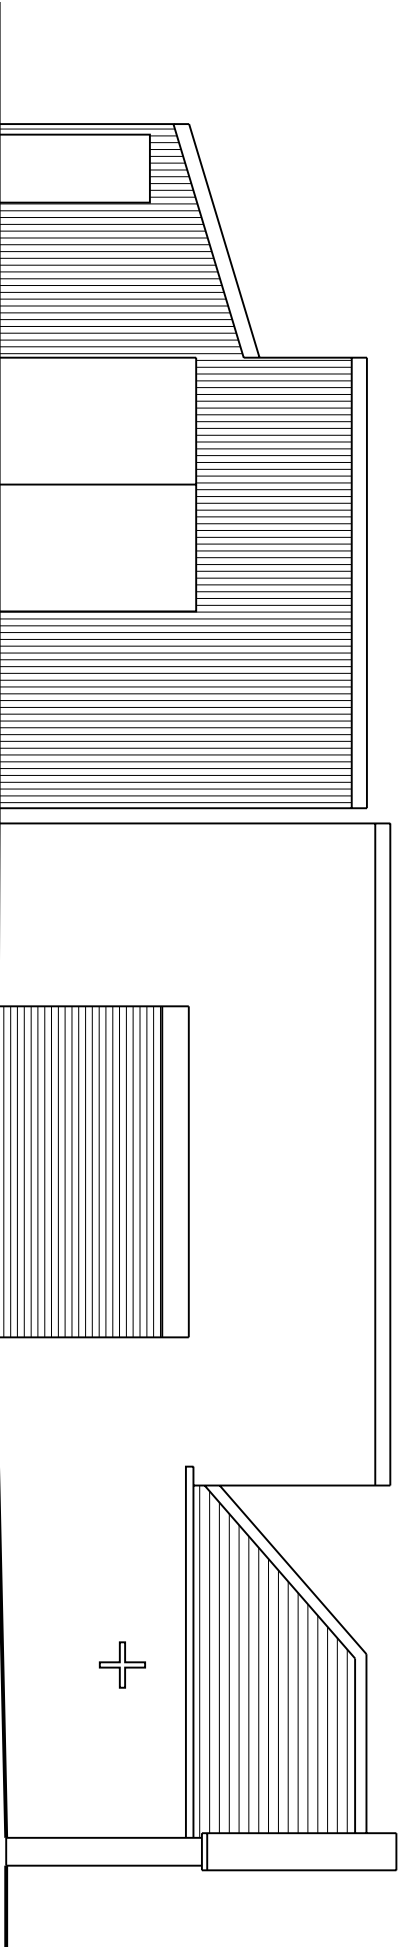

SIDE ELEVATION (North East)

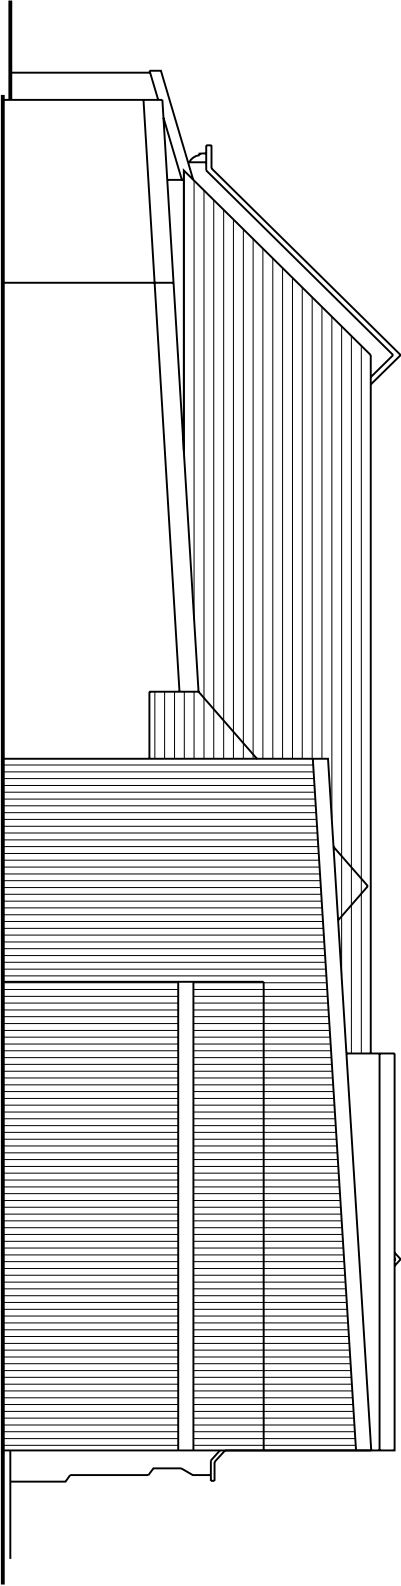

REAR ELEVATION (South East)



SBS Design Limited
Field House Studios
Barrow Lane
Tarvin Sands
Chester CH3 8JF
Tel: 01829 741707
Fax: 01829 740448
info@sbsdesign.co.uk
www.sbsdesign.co.uk

CLIENT

Michael Nield Homes

PROJECT

Housing Development at ATS
Chester Road, Marford

DRAWING

Existing Building Survey
Elevations

DRAWN	CIP	CHECKED	NUMBER	REV
DATE	01/15	DATE	C872-03	
SCALE	1:100			