





FRONT ELEVATION

REAR ELEVATION

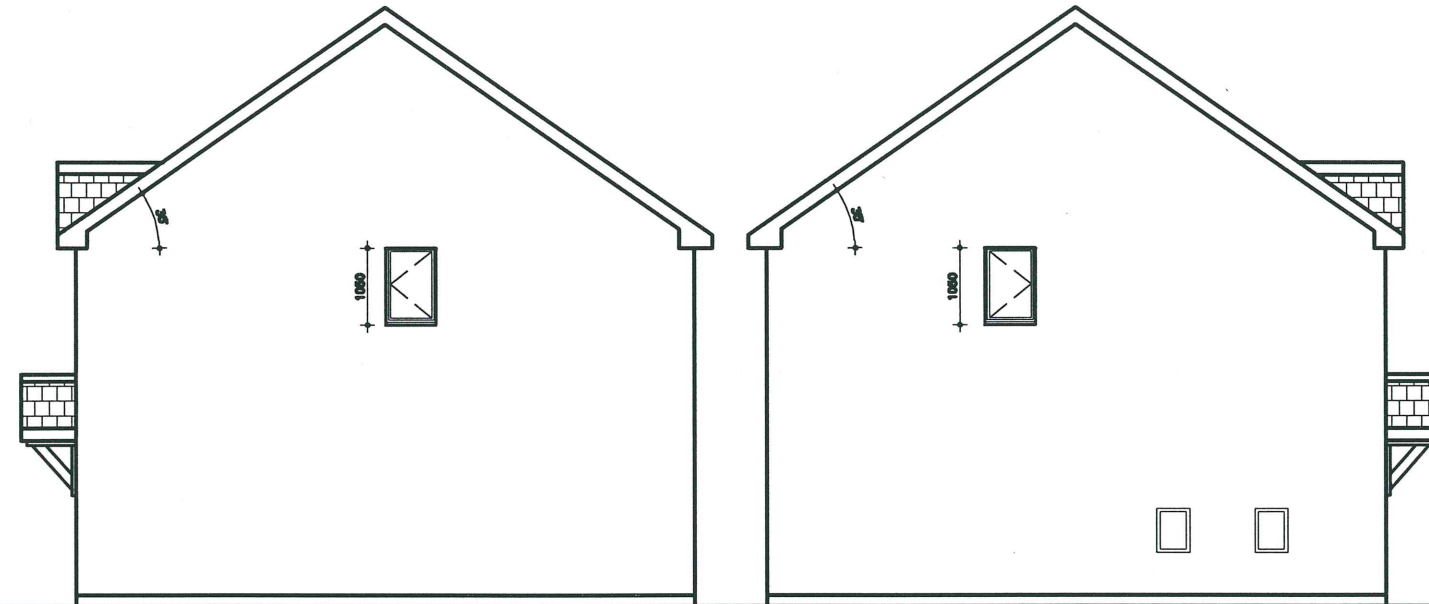


SIDE ELEVATION

SIDE ELEVATION

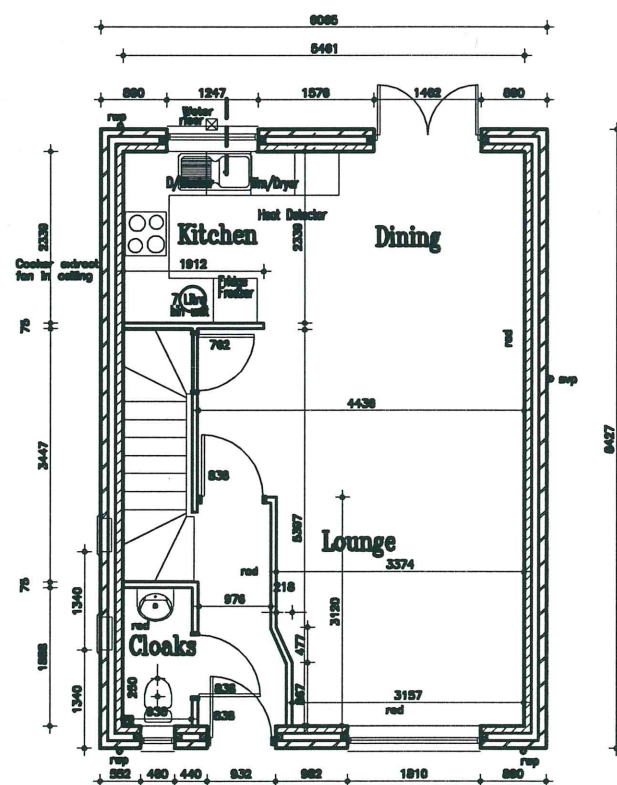

GF PLAN

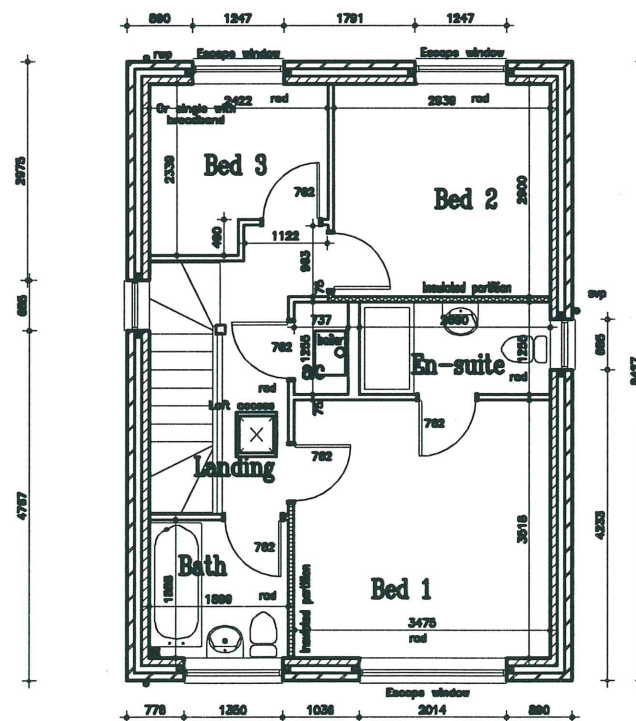

FF PLAN

PLOTS 37, 38, 74, 75, 91, 96
102, 108, 110.

CONTRACT

Land at L Lay New Road
Rhosrobin, Wrexham
LL11 2UB

DWG TITLE:

House Type Deganwy (D)
VERSION 1 – 920 sq ft
Plans & Elevations

SCALE: 1:100

DATE: Sept 2011

DWG No.

PHTD / D1