



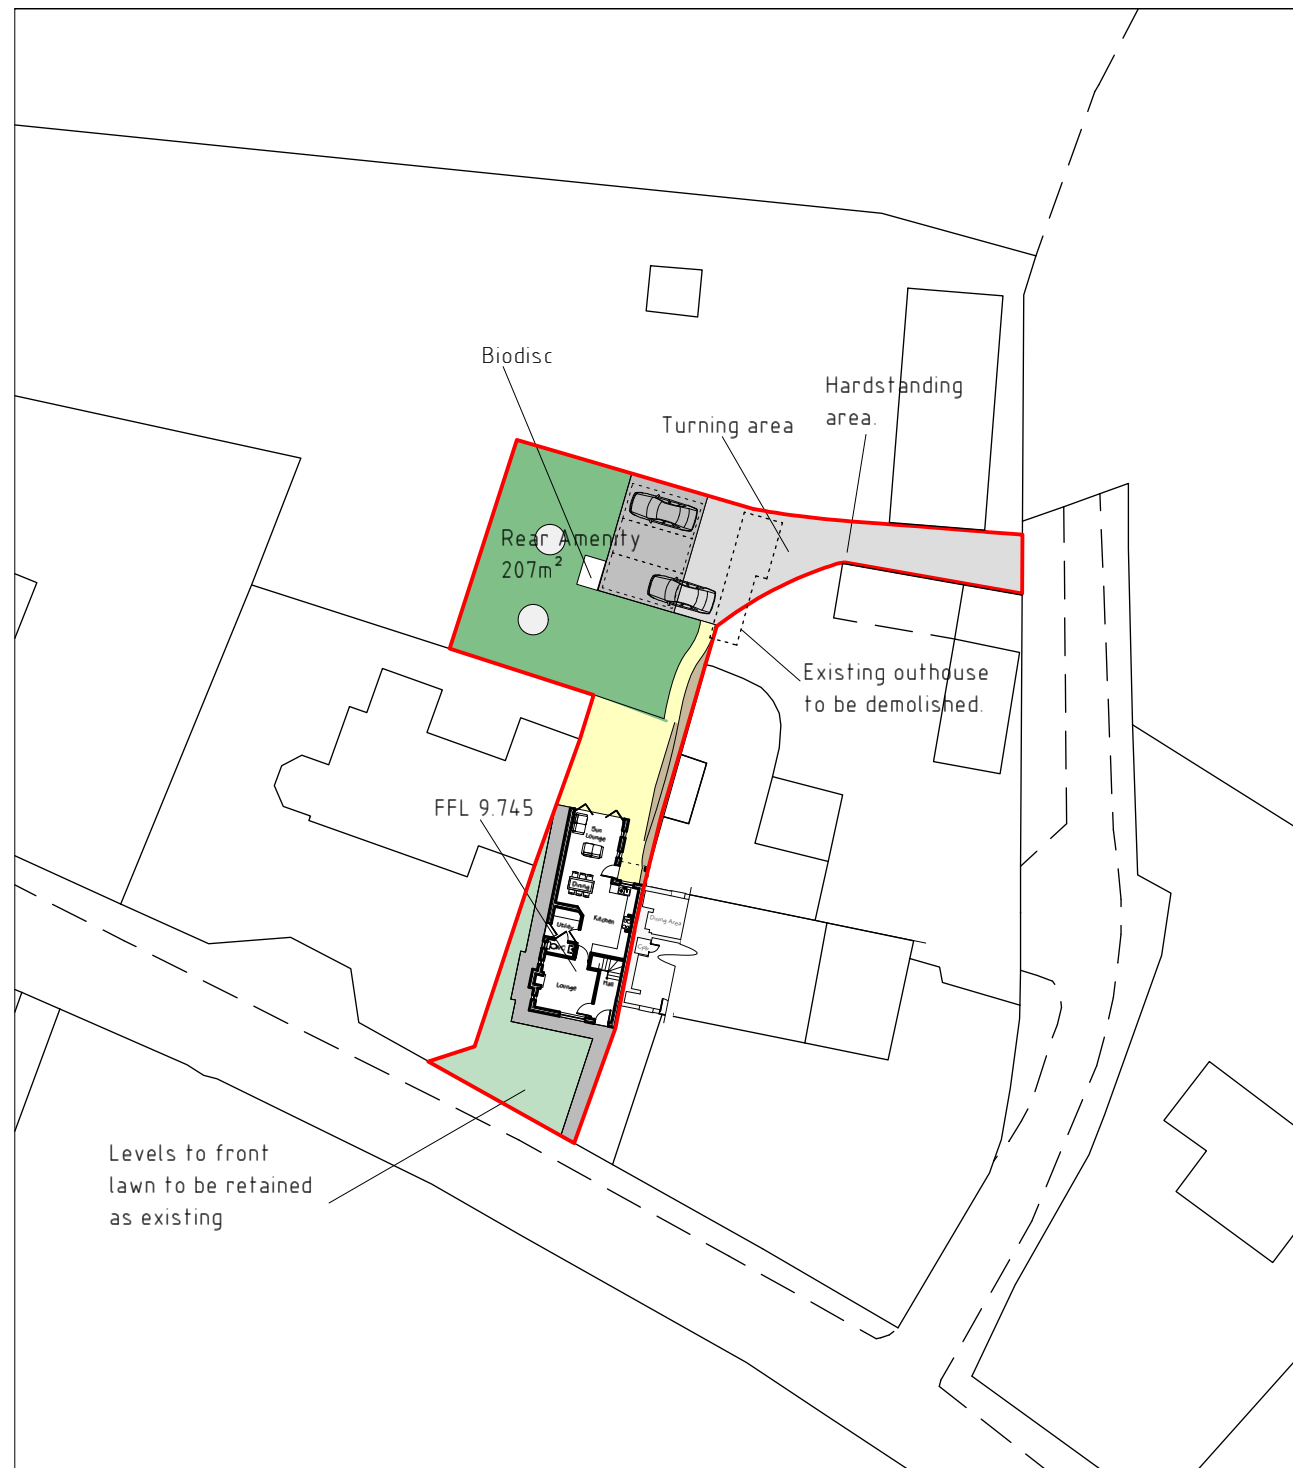

Site Plan 1:500

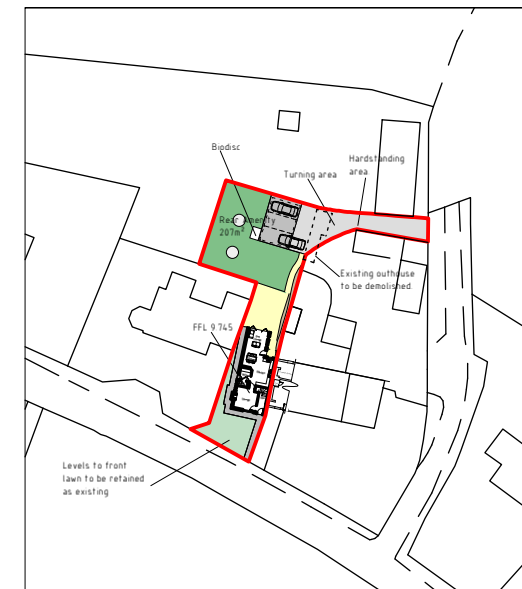

Location Plan
1:1250

A	12/14	Design Amends	D.J.E.
Rev	Date	Detail	Initial

Project:

Proposed dwelling on land at
Pen-Y-Lan, Ruabon
Wrexham

Title:
Site #
Location Plan

Scale: (A3)
1:500 #
1:1250

Drawn By:
D.J.Edwards

Date:
Oct 2014

Drawing No:
B081/009

Sheet:
1 of 1

blueprint
architectural services



Redwither Business Centre,
Redwither Business Park,
Wrexham. LL13 9XR
Tel: 01978 356500
www.blueprintarchitectural.com