

Information:


© This drawing is copyright and remains the property of the author.
It is not to be used for any other purpose without the written consent of the author.
No part of this drawing is to be reproduced or transmitted in any form or by any means electronic, mechanical, photocopying, recording, or by any information storage and retrieval system, without the prior written permission of the author.
No part of this drawing is to be used for any other purpose without the written consent of the author.

Revisions:


S: Feasibility / Scheme Design
AP: Client Approved Design
P: Planning Permission
T: Tender Documents
BC: Building Control Issue
C: Construction Issue

Revisions should be made in consultation with the author and should be used for construction purposes.

Rev	Comment	Date
-----	---------	------

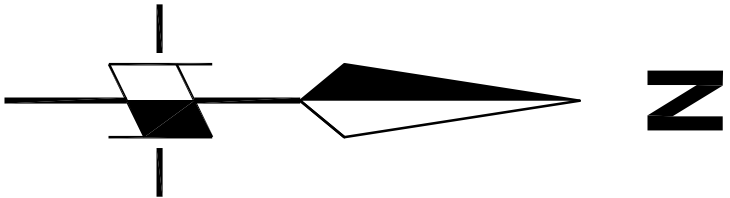

--- SITE BOUNDARY

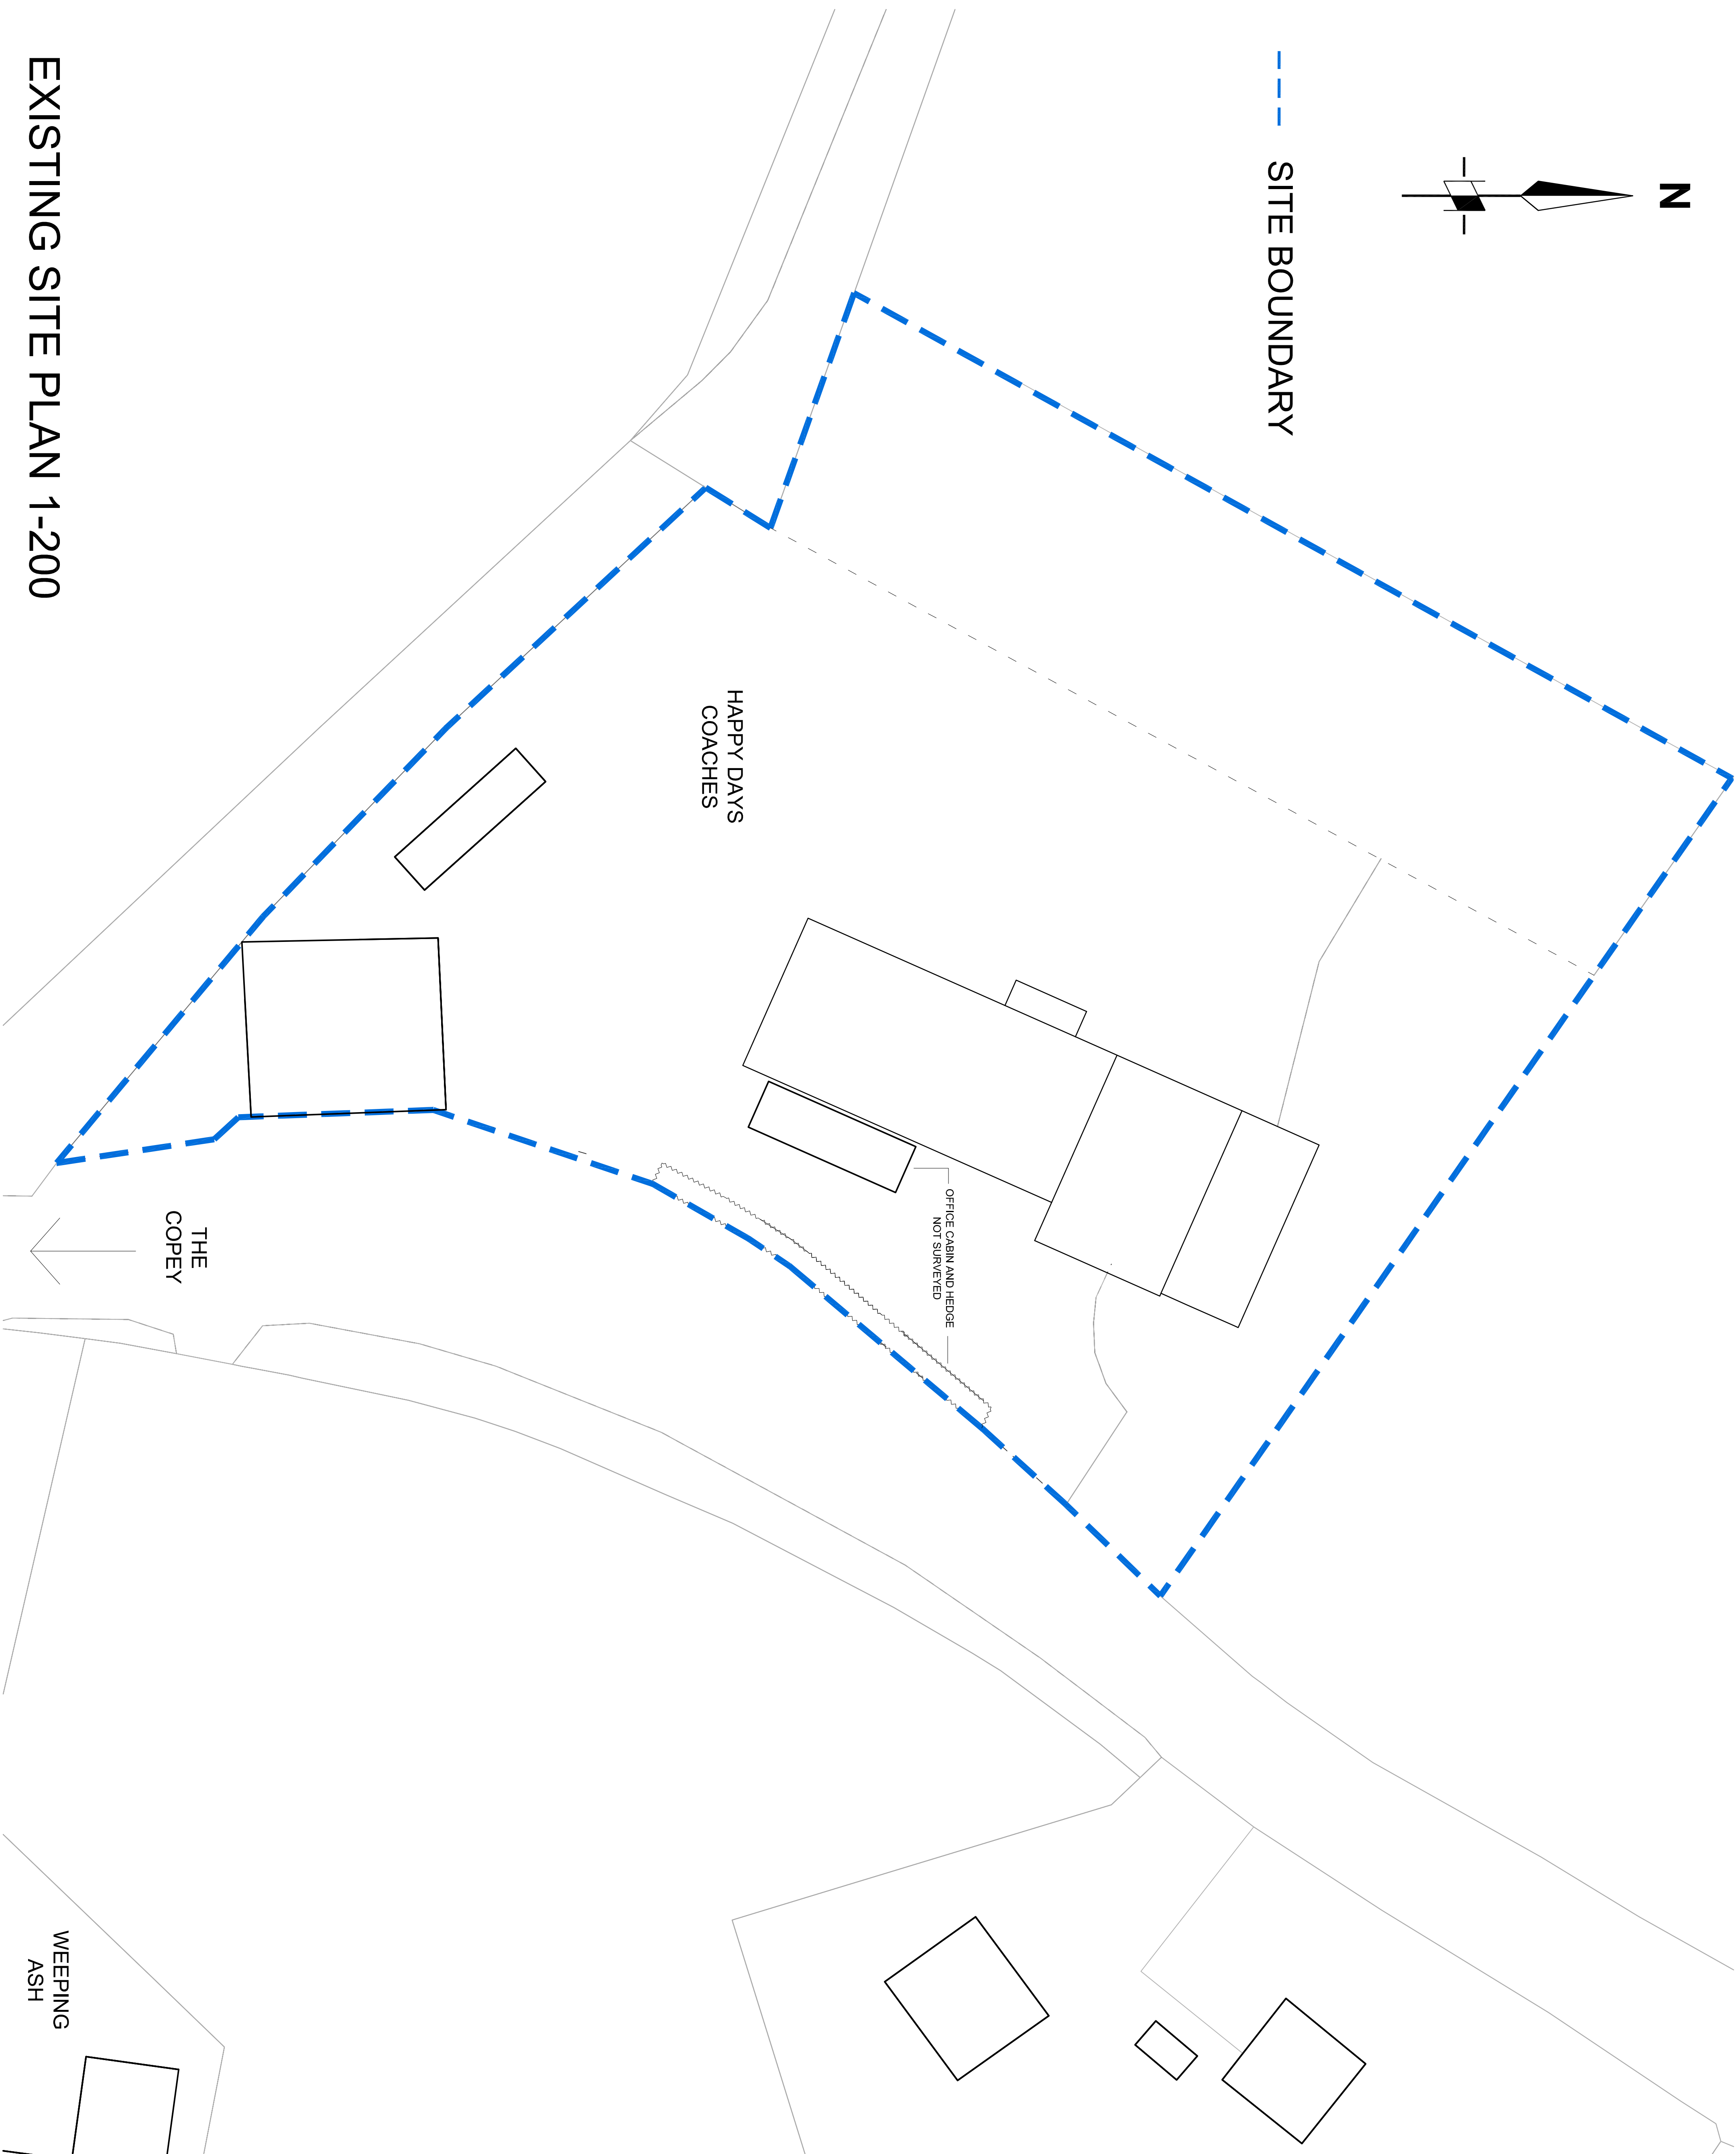

Status: Planning

Client: Happy Days Coaches

Project No: 14.09 Replacement of Damaged Building

Project: Replacement of Damaged Building

Drawing Title:

Existing Site Plan

Date: 01.05.2014 Scale: 1:200 @A1 Drawn By: AR

Drawing No: 14.09_L100

AC | Architecture Ltd

Royal Institute of British Architects

Address: 3 The Mount, Whitlurch
Shropshire, SY13 1GX

Tel: 07867 914 903

Email: info@acarchitecture.co.uk
Website: www.acarchitecture.co.uk

EXISTING SITE PLAN 1-200