




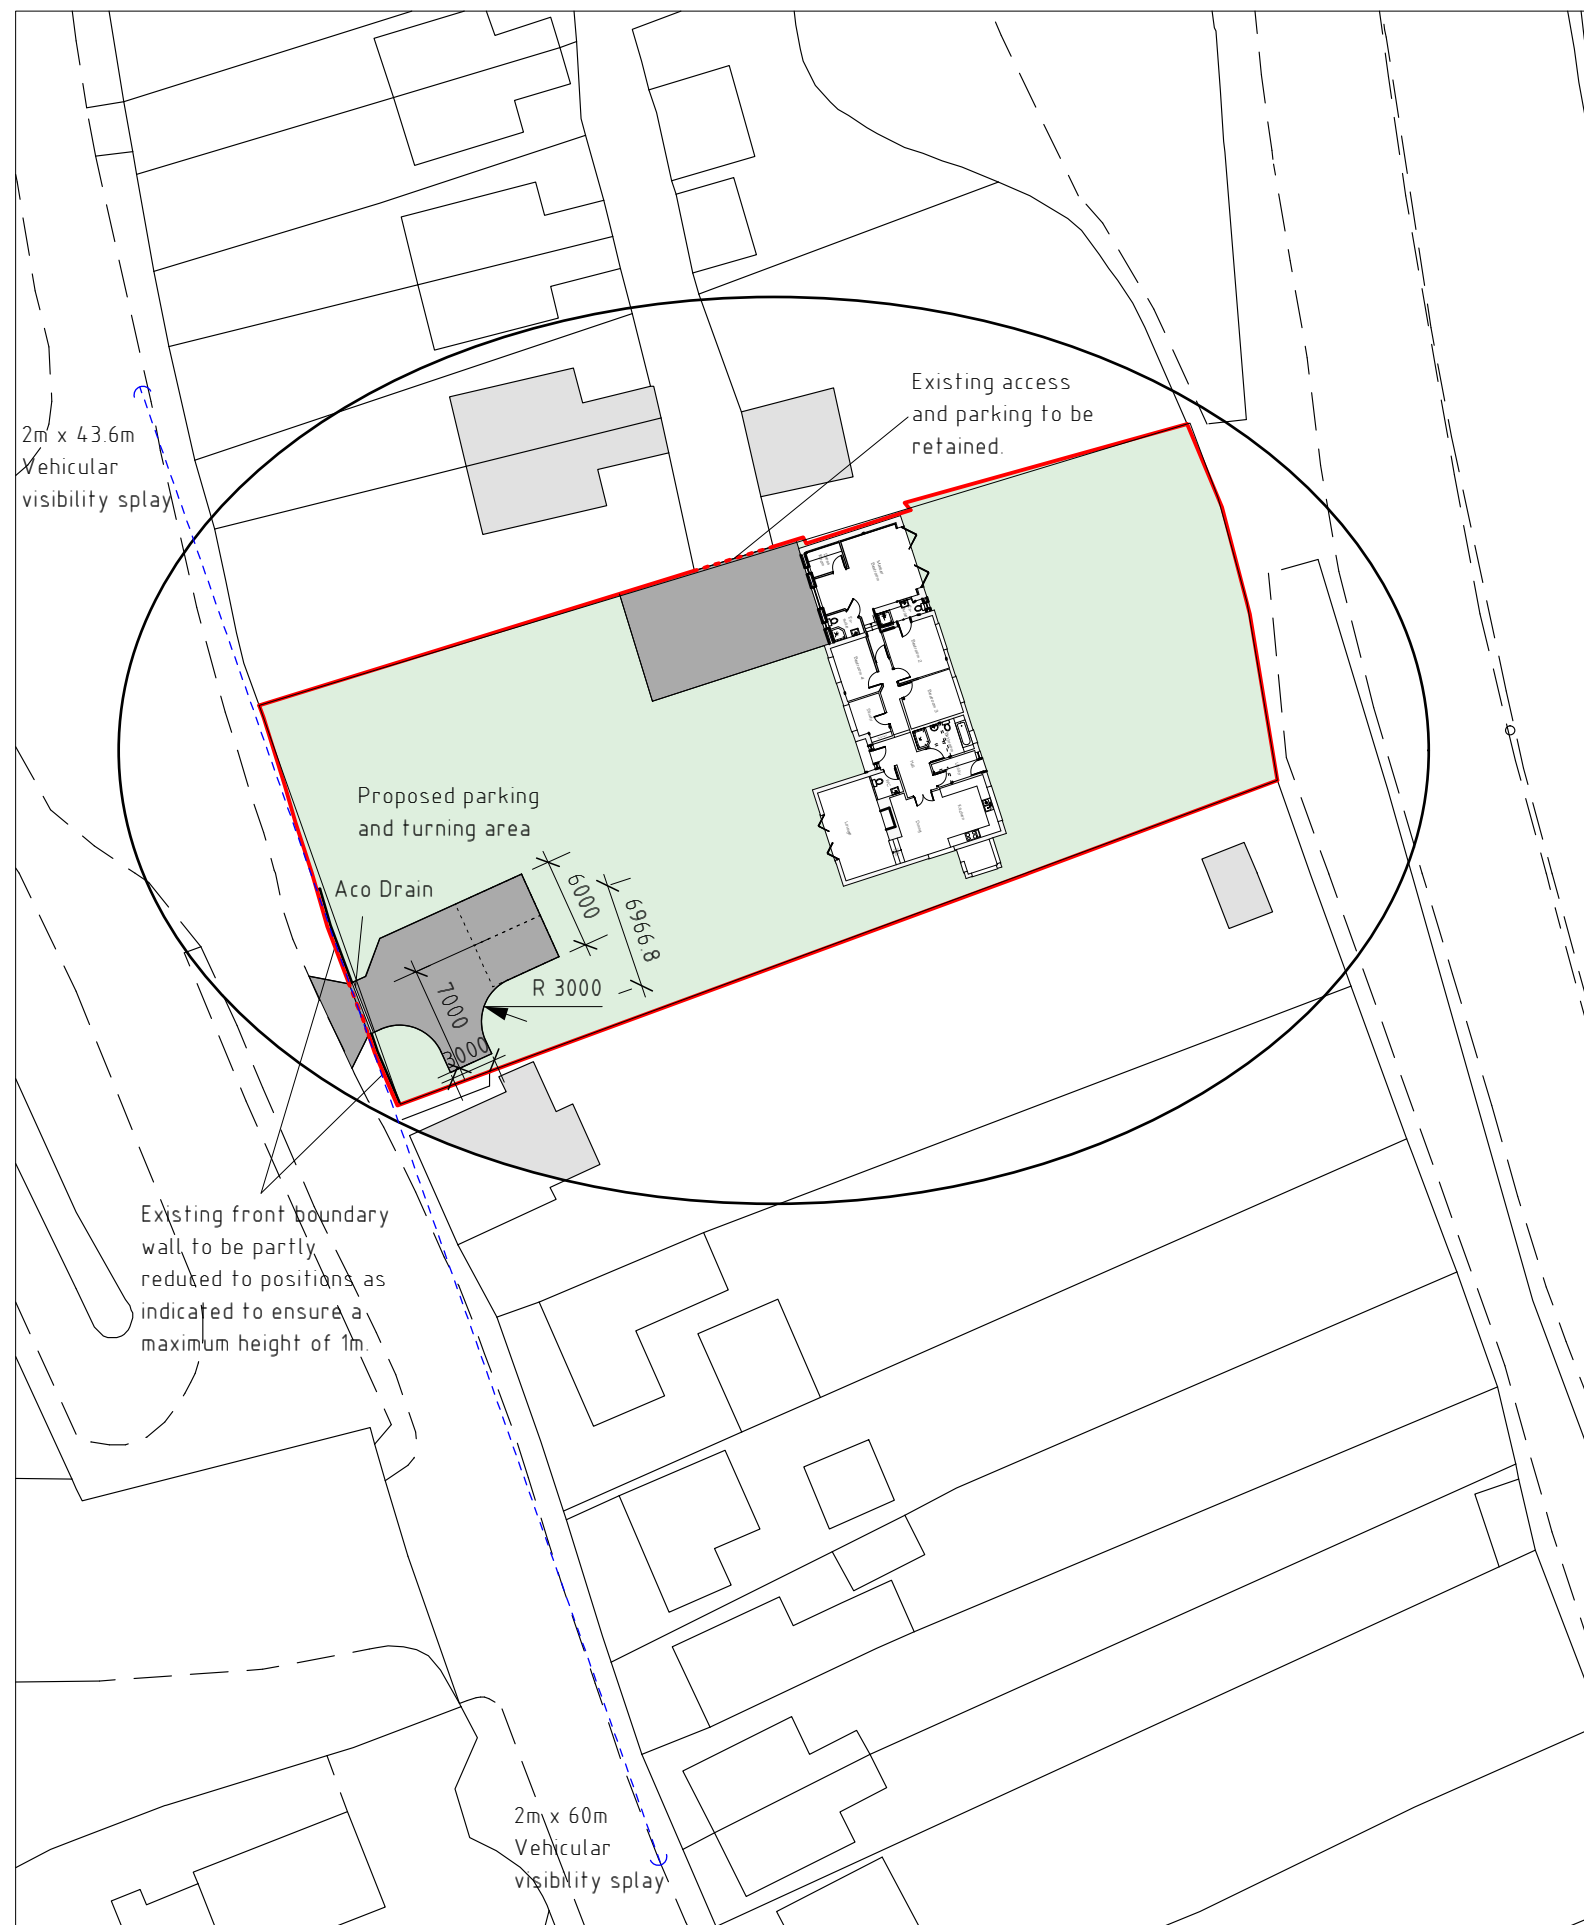

Site Plan 1:500

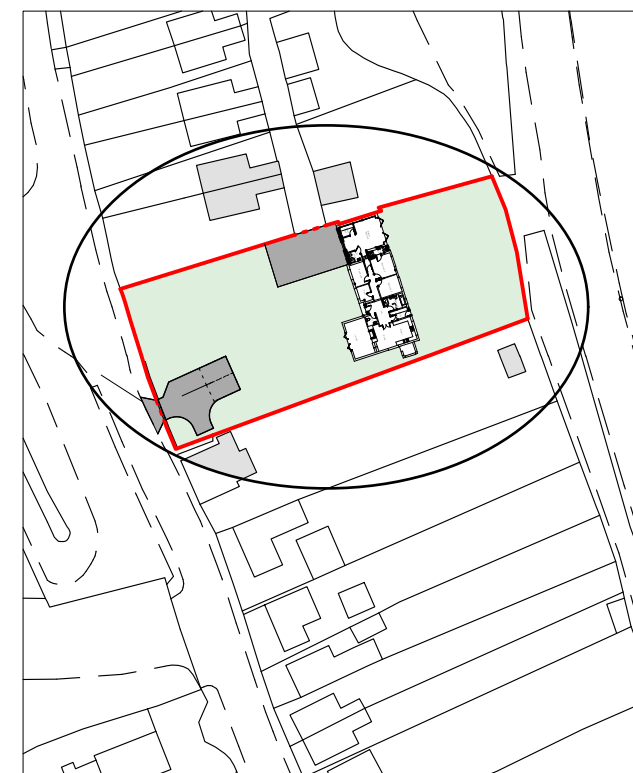

Location Plan 1:1250

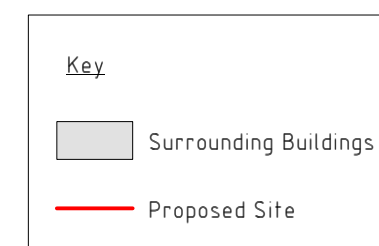

No Gates erected within 5m of the highway, driveway to be hard surfaced for a minimum of 5m behind the highway.

New Dropped kerp crossing over footway will require separate permission under S184 of the highways act.

Rev	Date	Detail	Initial
C	03/15	Design Amends	D.J.E.
B	03/15	Design Amends	S.M.E.
A	11/14	Design Amends	S.M.E.

Project:

The Bungalow,
The Lodge,
Brymbo,
Wrexham.

Title:
Site Plan &
Location Plan

Scale: (A3)
1:500 &
1:1250

Drawn By:
S M Eltham

Date:
Oct 2014

Drawing No:
P079/005

Sheet:
1 of 1

blueprint
architectural services



Redwither Business Centre,
Redwither Business Park,
Wrexham. LL13 9XR

Tel: 01978 356500
www.blueprintarchitectural.com