


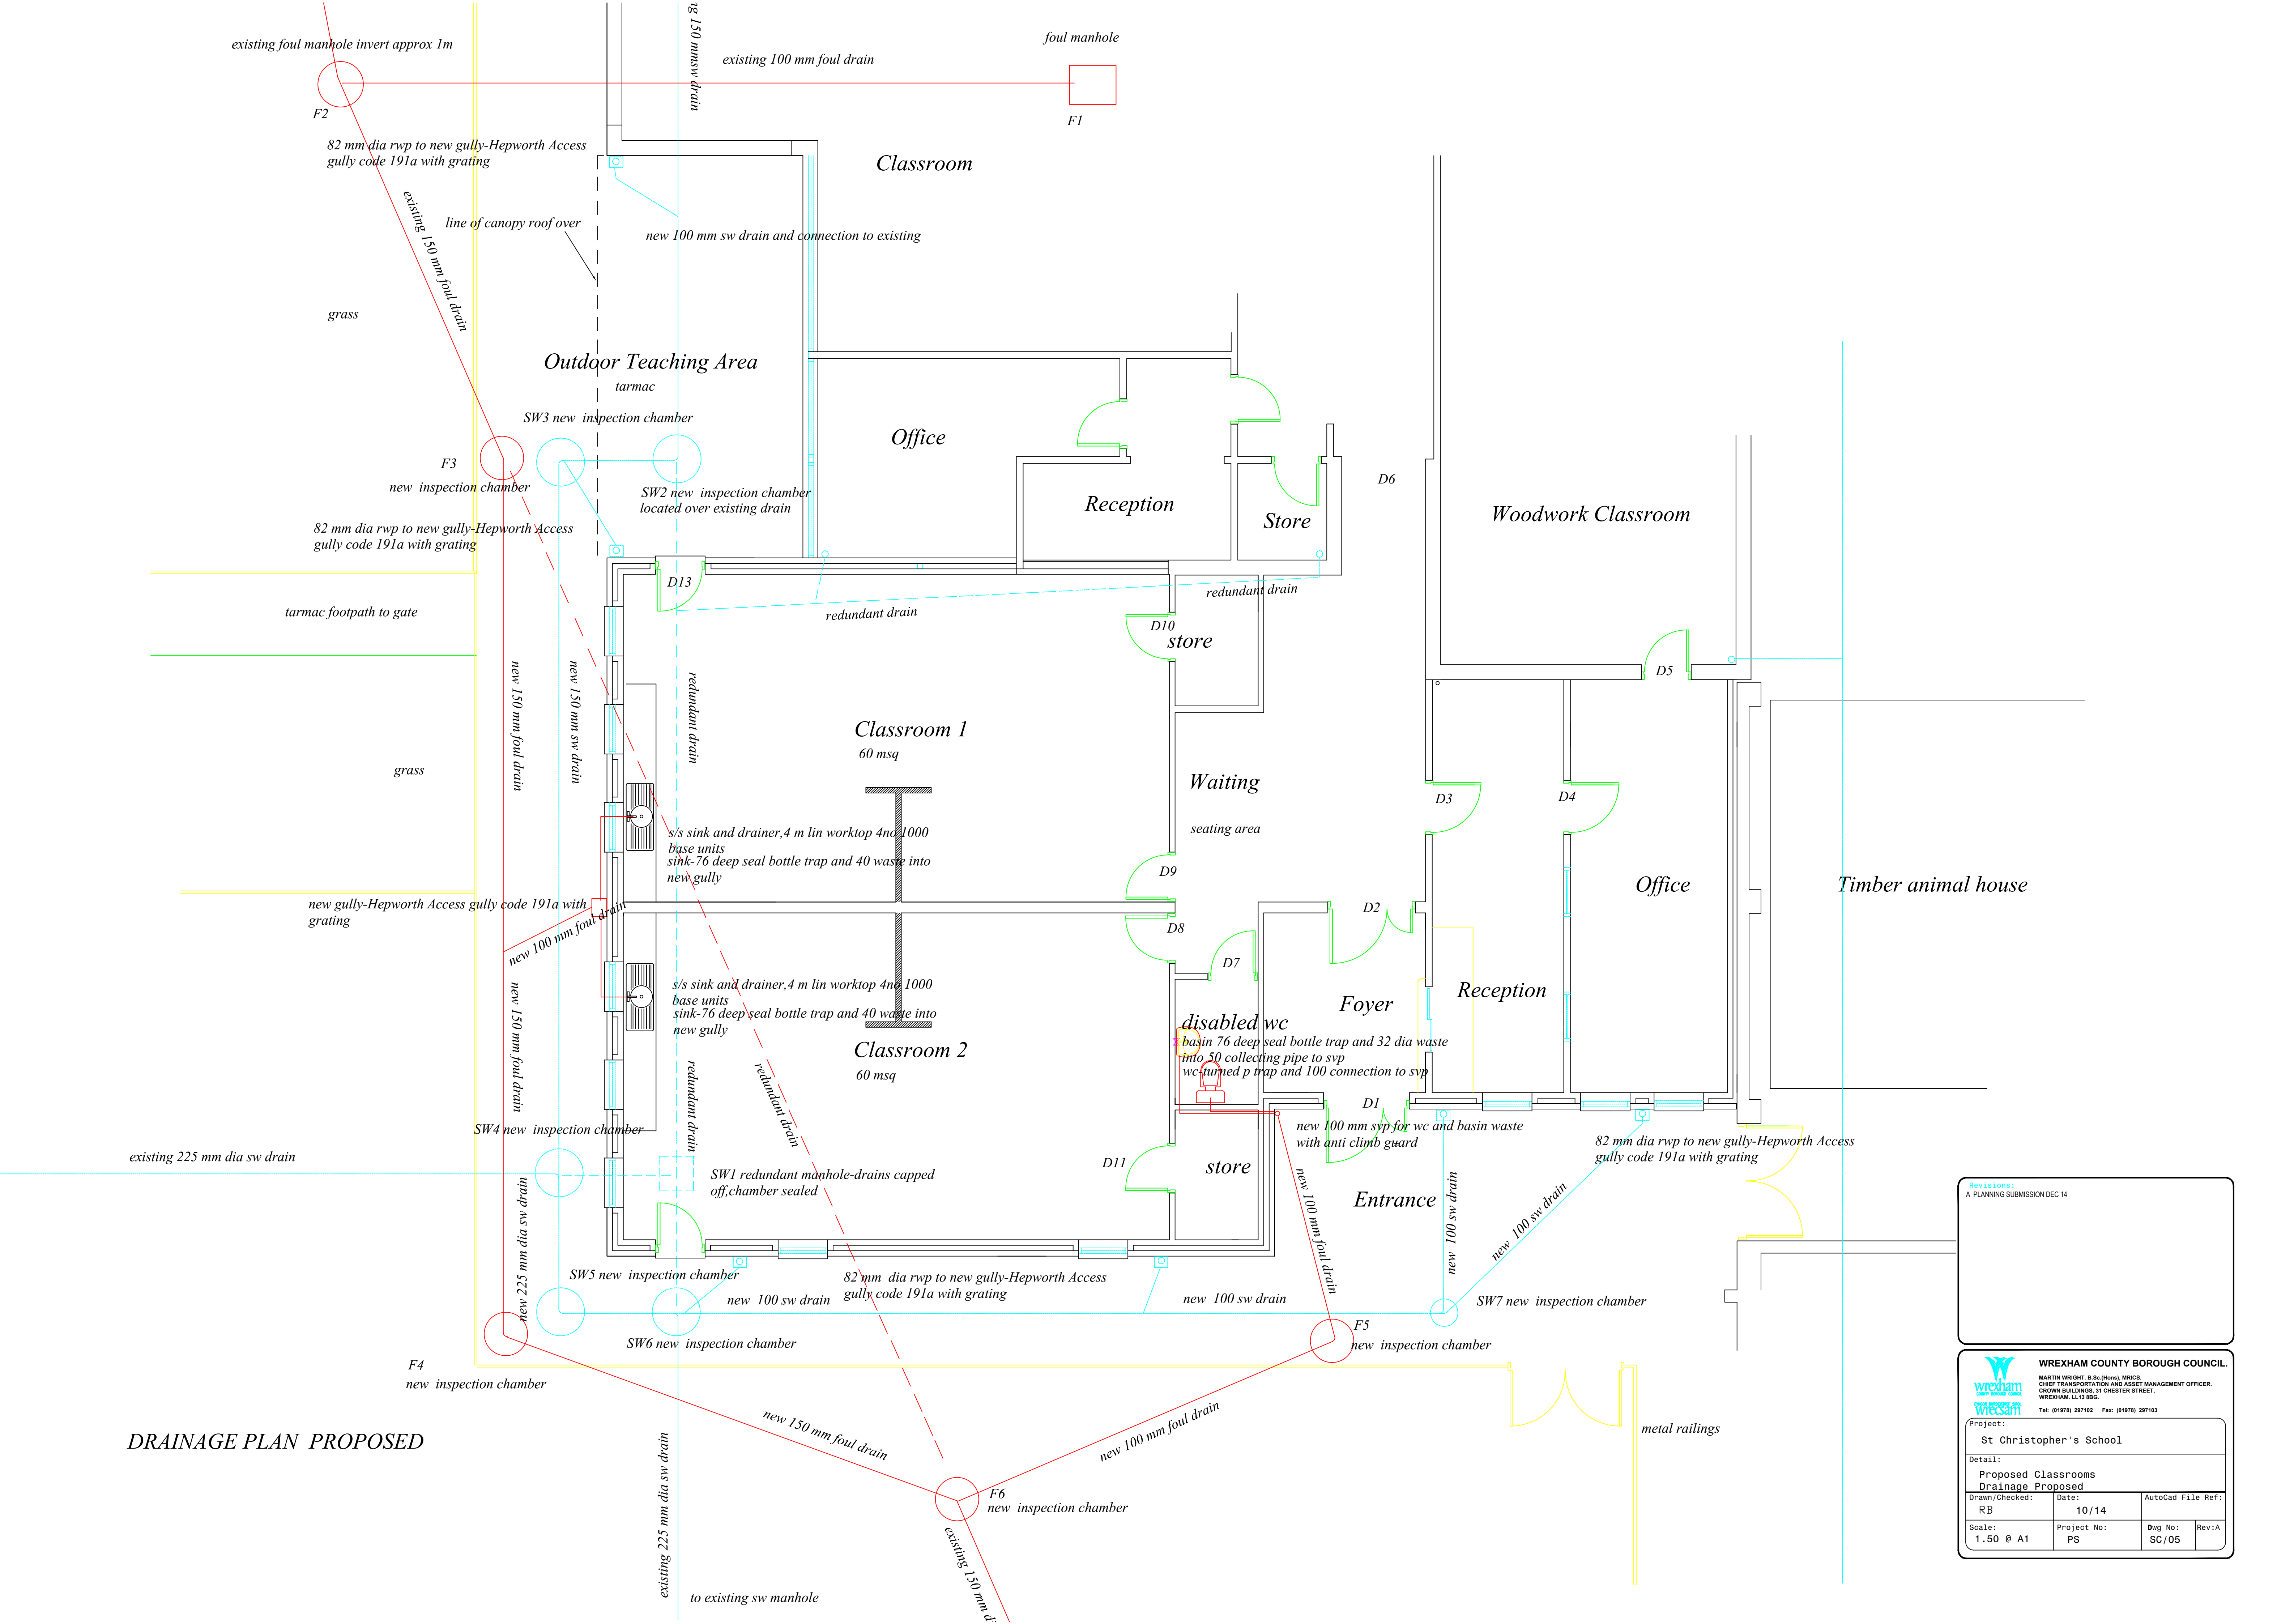

DRAINAGE PLAN PROPOSED

Revisions:	
A PLANNING SUBMISSION DEC 14	

 WREXHAM COUNTY BOROUGH COUNCIL. MARTIN WRIGHT, B.Sc.(Hons), MRICS CHIEF TRANSPORTATION AND ASSET MANAGEMENT OFFICER, CROWN BUILDINGS, 31 CHESTER STREET, WREXHAM, LL13 8BG. Tel: (01978) 297102 Fax: (01978) 297103			
Project: St Christopher's School			
Detail: Proposed Classrooms Drainage Proposed			
Drawn/Checked: RB	Date: 10/14	AutoCad File Ref:	
Scale: 1.50 @ A1	Project No: PS	Dwg No: SC/05	Rev:A