




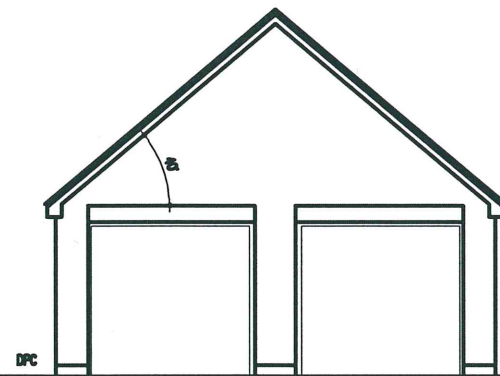


Front Elevation

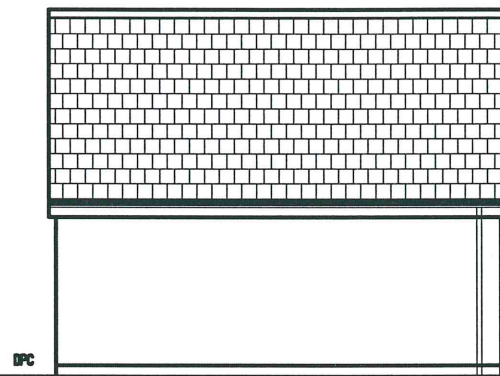


Side Elevation

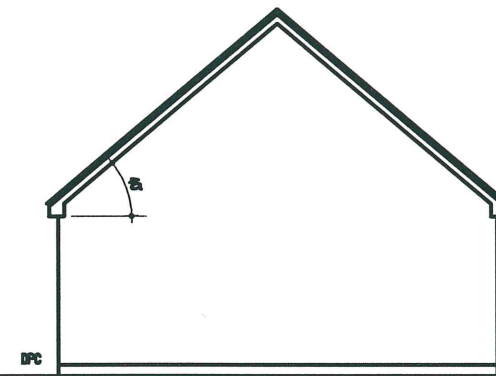

Rear Elevation

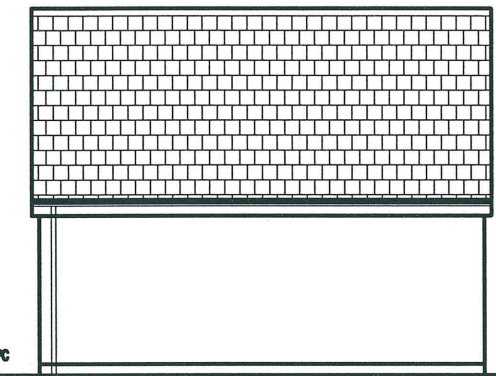

Side Elevation

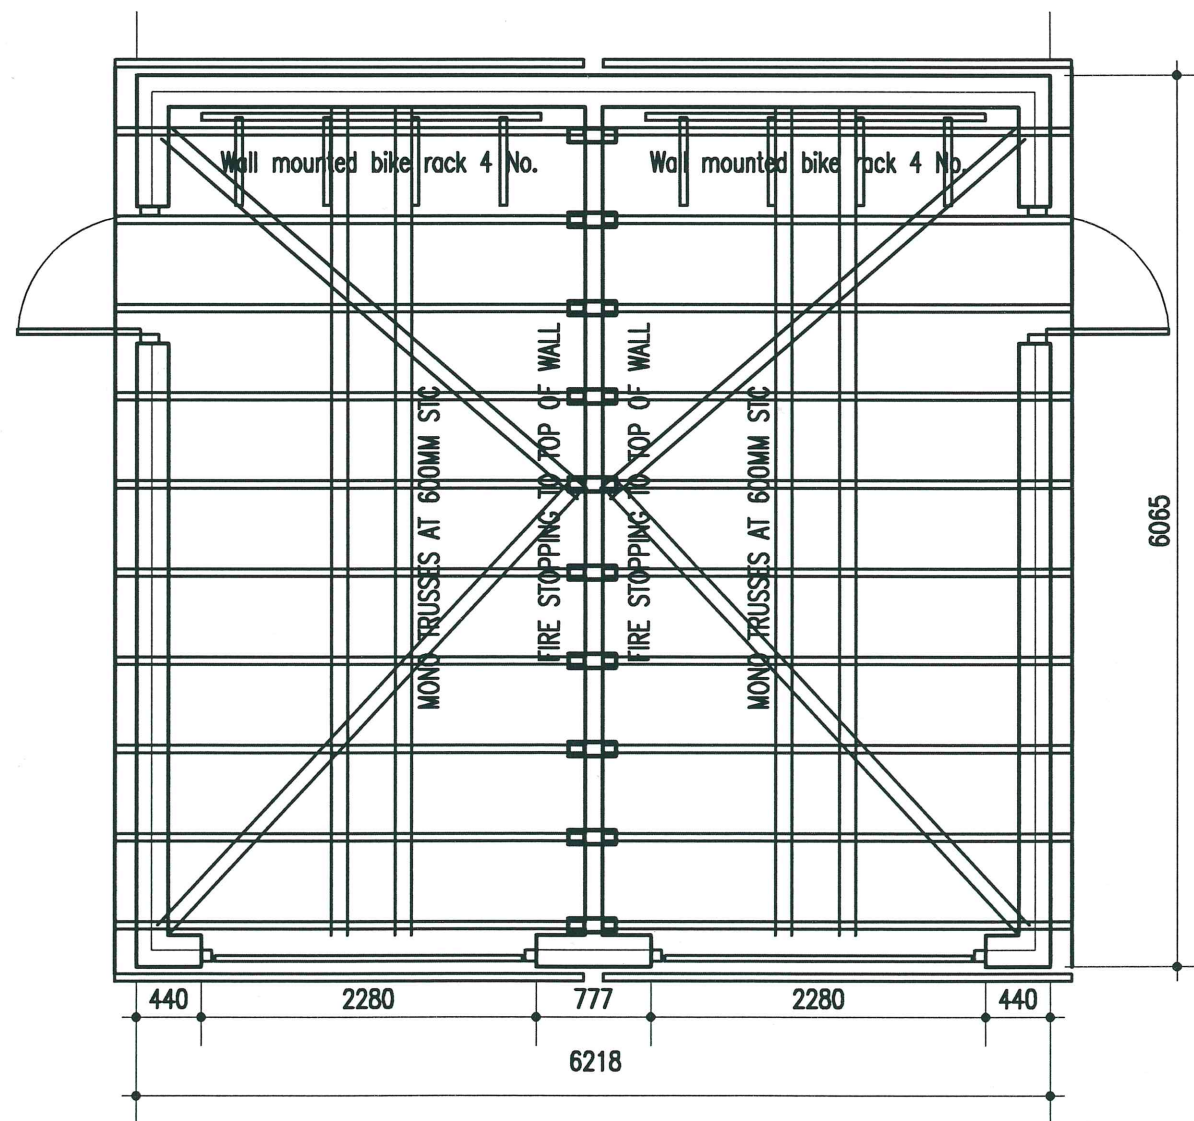

**ROOF CONSTRUCTION :**

CONCRETE ROOF TRUSS  
ROOF TRUSSES AT 900 C/M

**RAINWATER GOODS :**

100 mm PLASTIC GUTTER  
60 mm PLASTIC DOWNPIPE

**EXTERNAL WALL CONSTRUCTION :**


100 mm FACING BRICK WITH 100mm BLOCKWORK INTERNALLY

**GARAGE FLOOR**

100 THICK CONCRETE ON 100mm POLYTHENE DPM ON  
50 THICK SAND BLASTED ON 100 THICK WALL COMPACTED  
HARDCORE OR SELECTED FILL (SALTPAN FREE)

**FOUNDATIONS**

CONCRETE STRIP FOUNDATIONS : SEE STRUCTURAL ENGINEER'S DRAWING

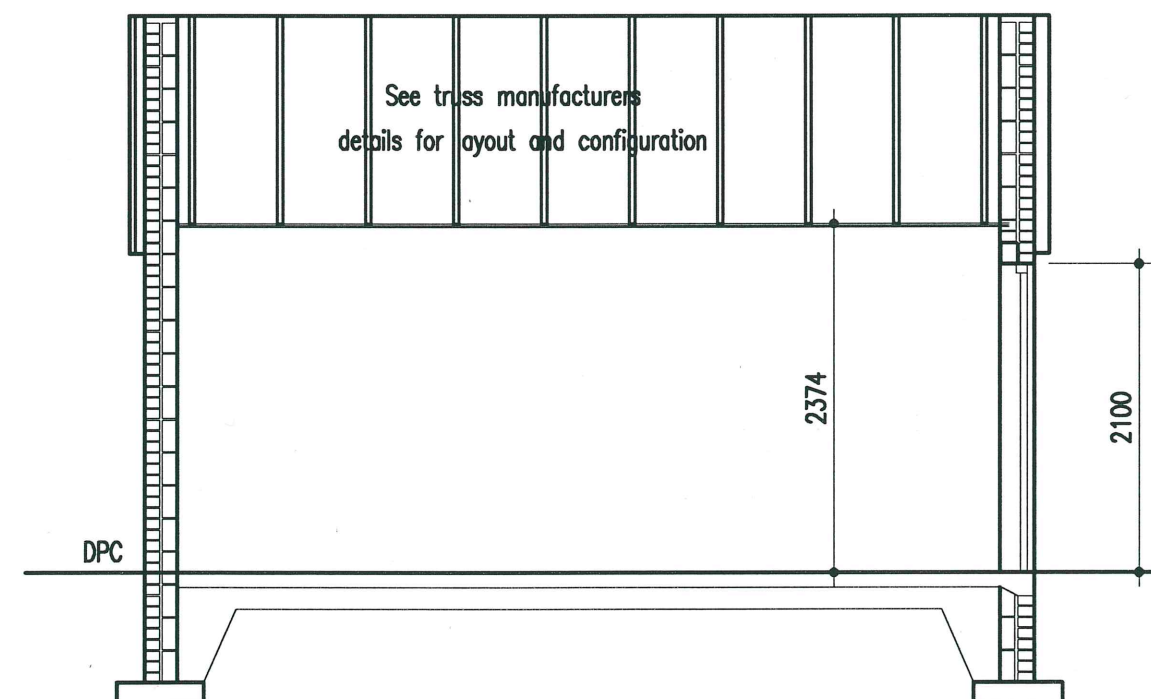

PLOT. N<sup>o</sup>s : 16,17, 80,81,93,94,95,96.

**CONTRACT**

Land at LLay New Road  
Rhosrobin, Wrexham  
LL11 2UB

**DWG TITLE:**

Carport Detail Semi  
G.5. TYPE.

SCALE: 1:100 and 1:50

DATE: Feb 2011

DWG No.

G5

Rev. B : Jan. 15.