




North Elevation
Scale 1:200

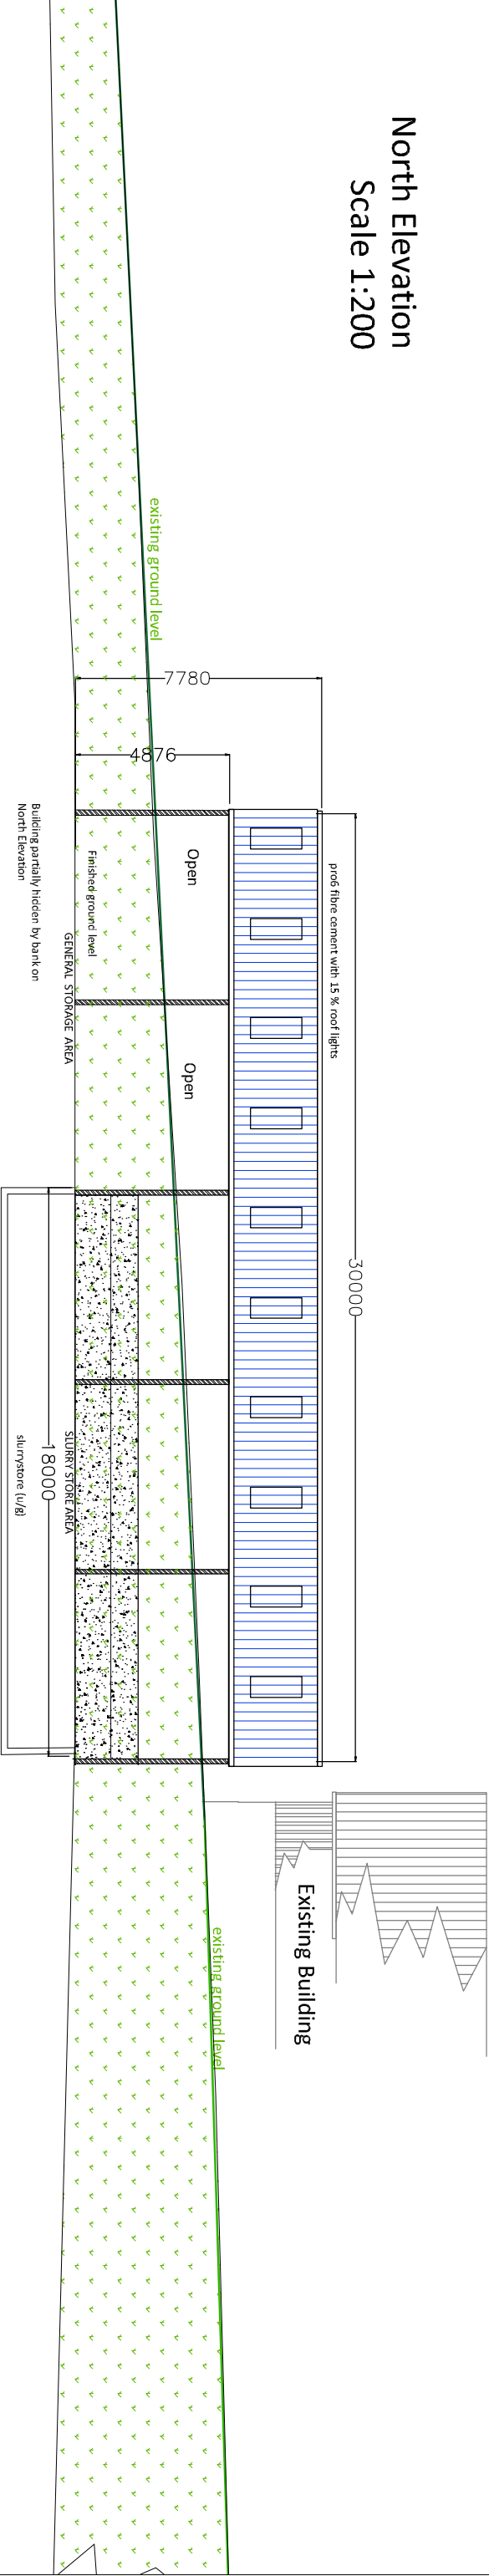


South Elevation
Scale 1:250

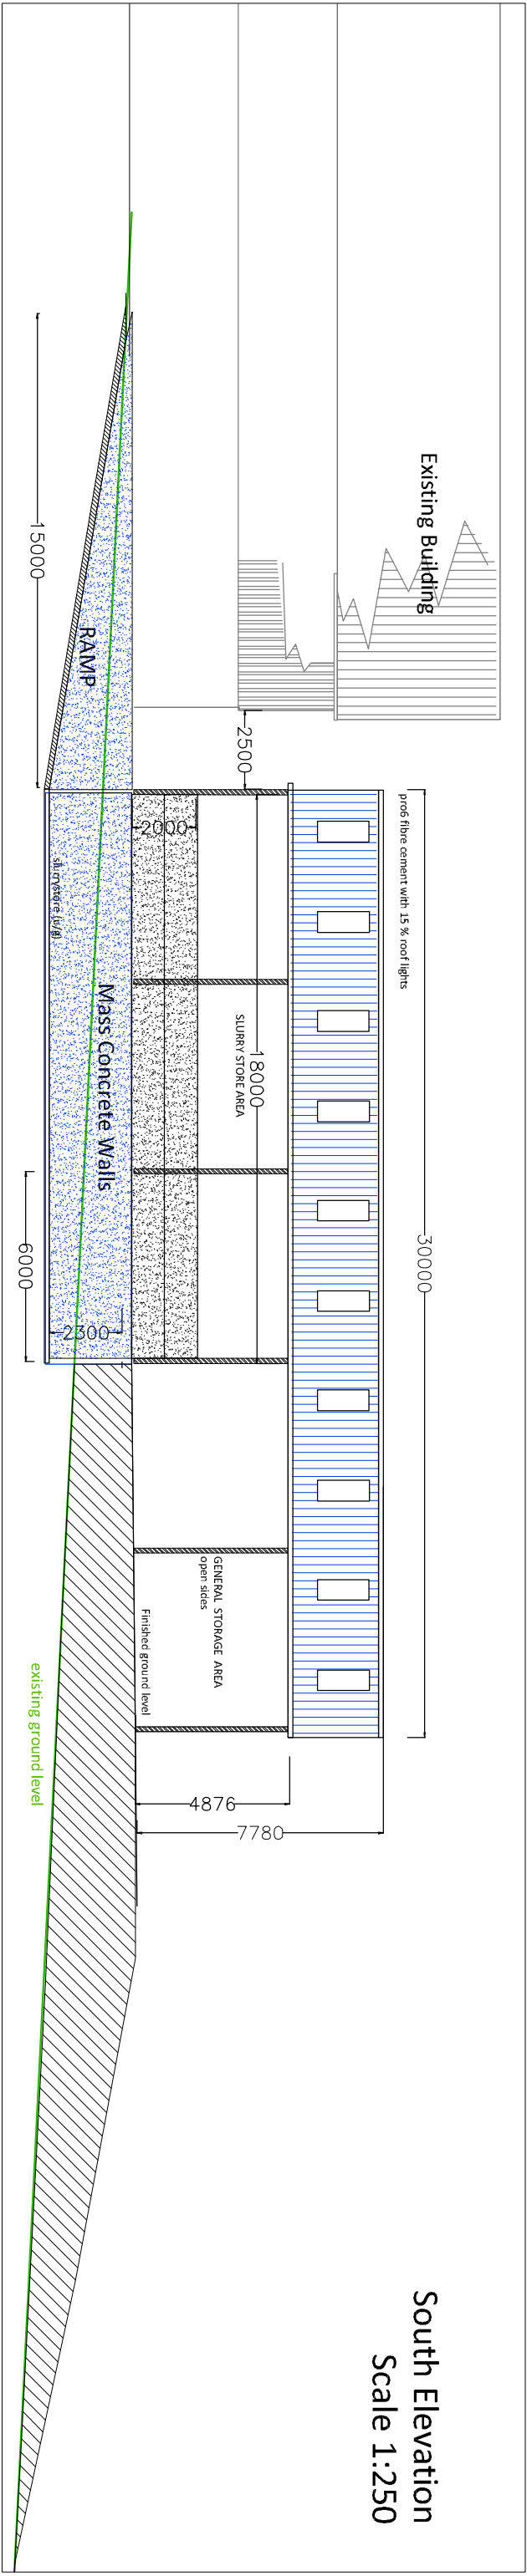

East Elevation
Scale 1:200

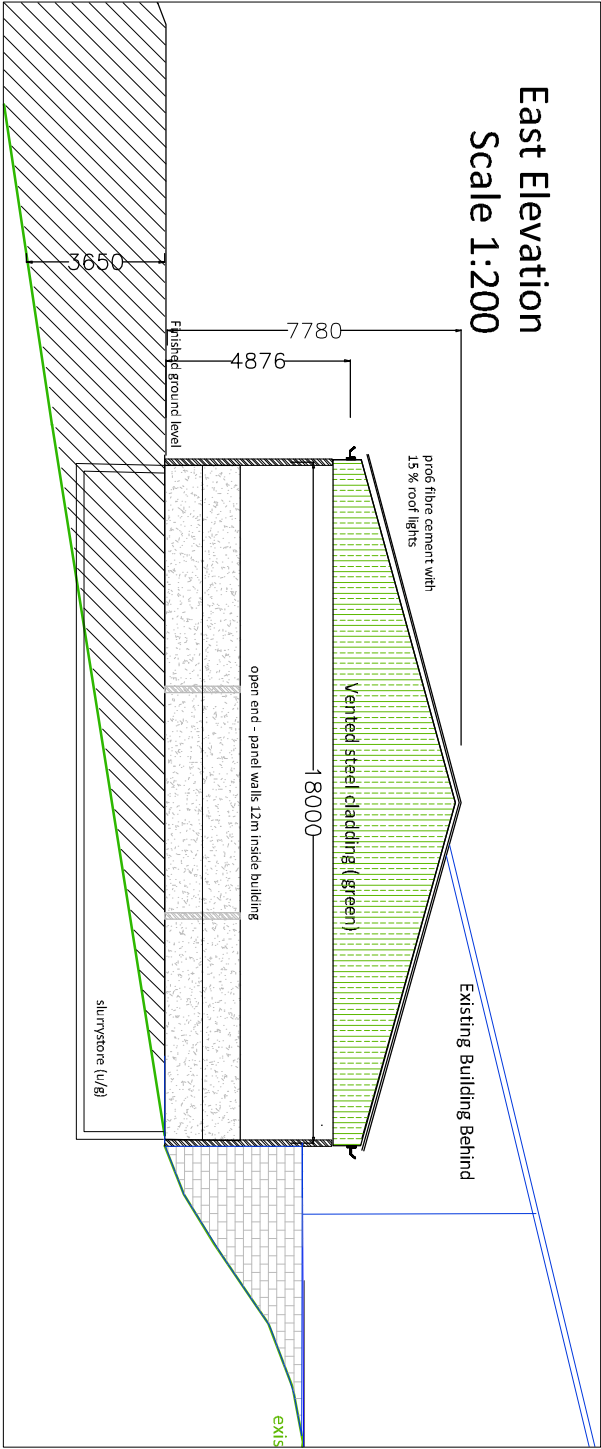

West Elevation
Scale 1:200

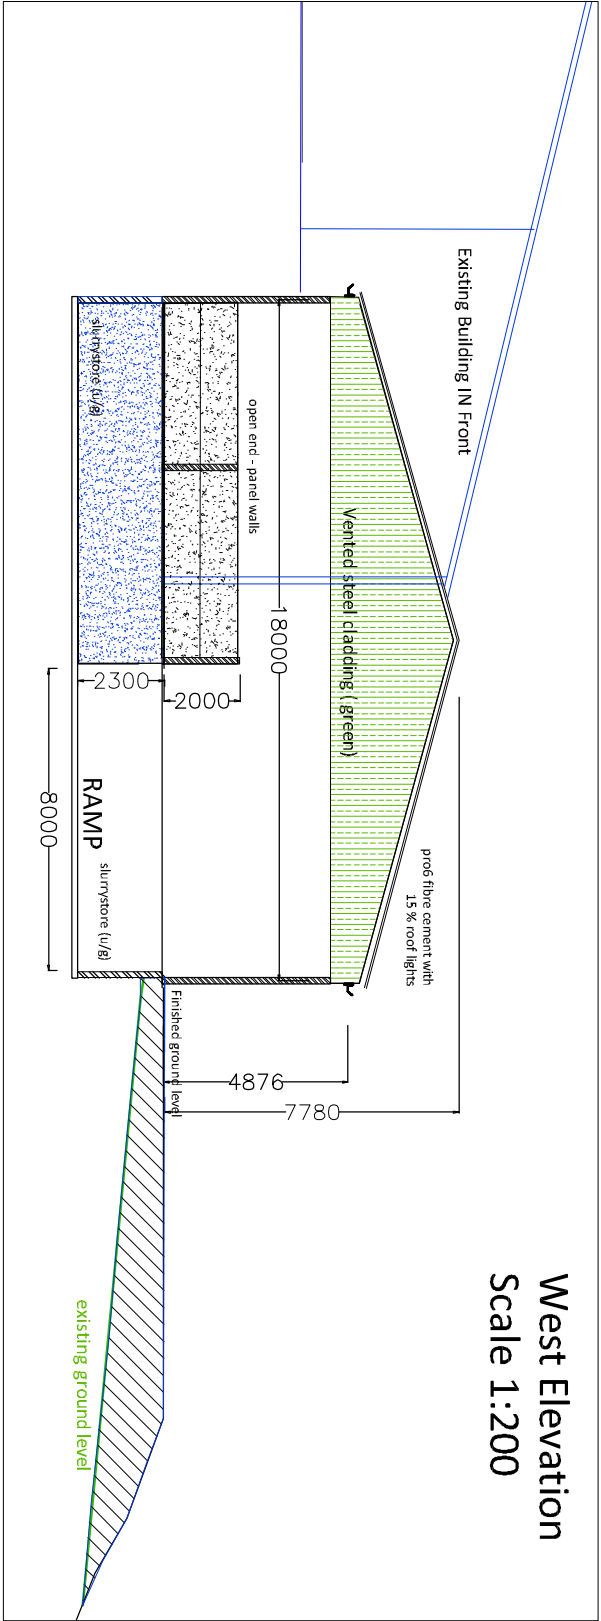

COPYRIGHT
THIS DRAWING IS PROTECTED BY COPYRIGHT AND IS
THE PROPERTY OF AGRICONSULTING LTD
COPYING OR ANY FORM OF REPRODUCTION IS NOT
PERMITTED WITHOUT EXPRESS & WRITTEN PERMISSION
FROM P&L AGRICONSULTING LTD

THESE PLANS ARE FOR PLANNING
PERMISSION PURPOSES ONLY
P&L AGRICONSULTING WILL TAKE NO
RESPONSIBILITY OR LIABILITY FOR THE
CONSEQUENCES OF ANY ACTIONS TAKEN AS
A RESULT OF THE PLANS

SLURRY STORE BUILDING		ELEVATIONS	
Drawing 5		Cefn Y Fedw	
Date 4th February 2105		Pen Y Bryn	
Scale 1: 200		Penycoe	
Paper – a3		Wrexham	
Will Phillips P&L AgriConsulting Ltd Alkington Whitchurch SY13 3NH 01948 880261 07939 474838		LL14 1UA	

