


ALL DIMENSIONS AND LEVELS ARE TO BE CHECKED ON SITE BEFORE CONSTRUCTION. ANY DISCREPANCIES TO BE REPORTED TO THE ARCHITECT. THIS DRAWING IS COPYRIGHT. DO NOT SCALE				
THIS DRAWING REV	AMENDMENT	NAME	DATE	
-	-	-	-	

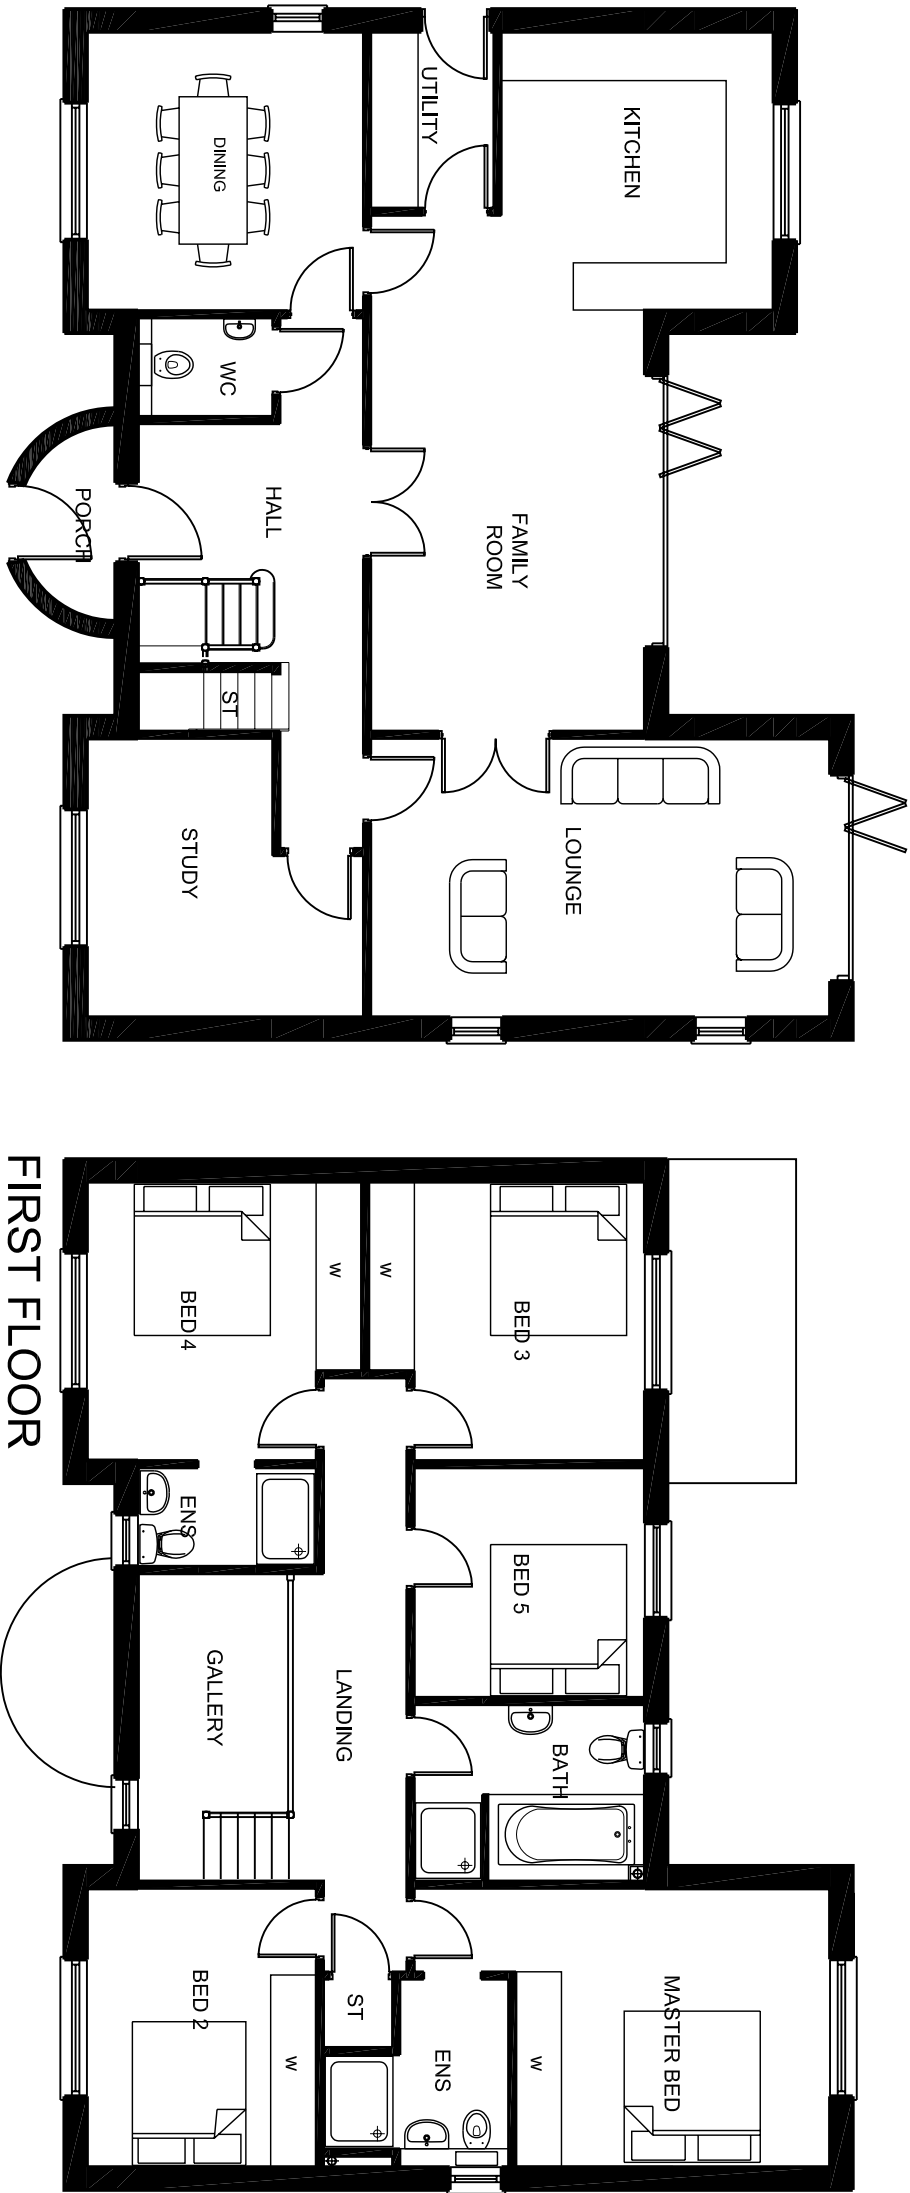

GROUND FLOOR
2248sq feet

FIRST FLOOR



SBS Design Studios
Field House Studios
Barrow Lane
Tarvin Sands
Chester CH3 8JF
Tel: 01829 741707
Fax: 01829 740448
info@sbsdesign.co.uk
www.sbsdesign.co.uk

CLIENT
Michael Nield Homes

PROJECT
**Housing Development at ATS
Chester Road, Marford**

DRAWING
**Plot 2
Proposed Floor Plans**

DRAWN	CIP	CHECKED	NUMBER	REV
DATE	20.1.15	DATE	C872-06	
SCALE 1:100@A3				