





Rear Elevation

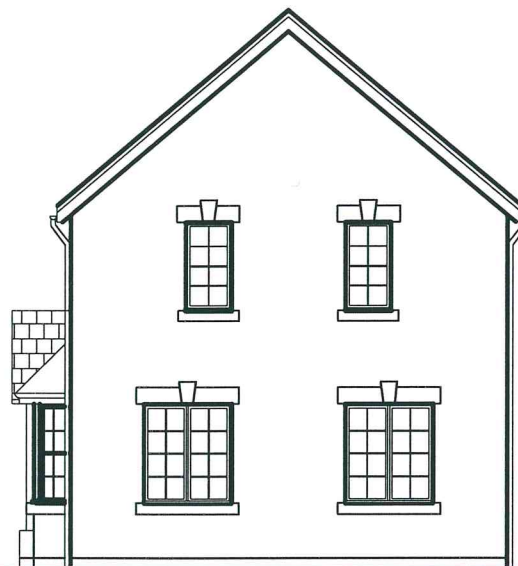


Side Elevation




Front Elevation

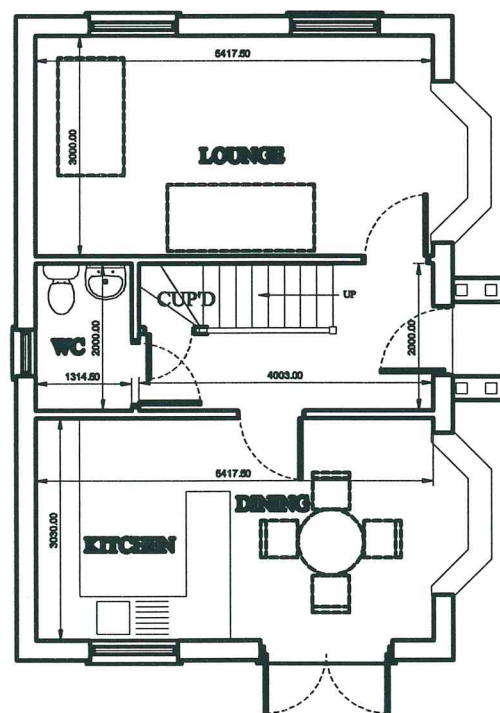

Ground Floor Plan

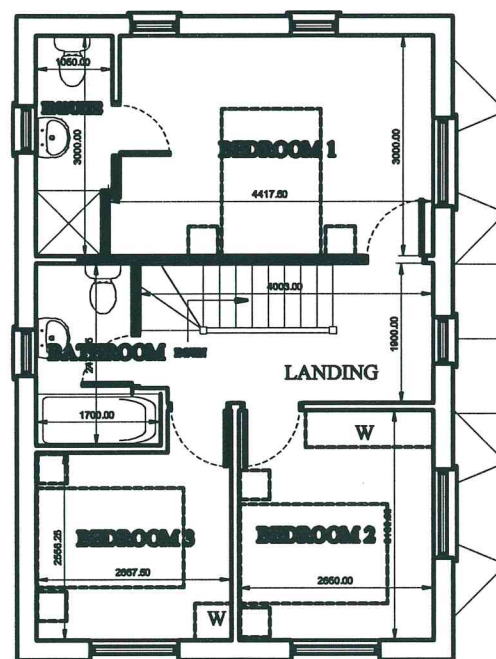

First Floor Plan

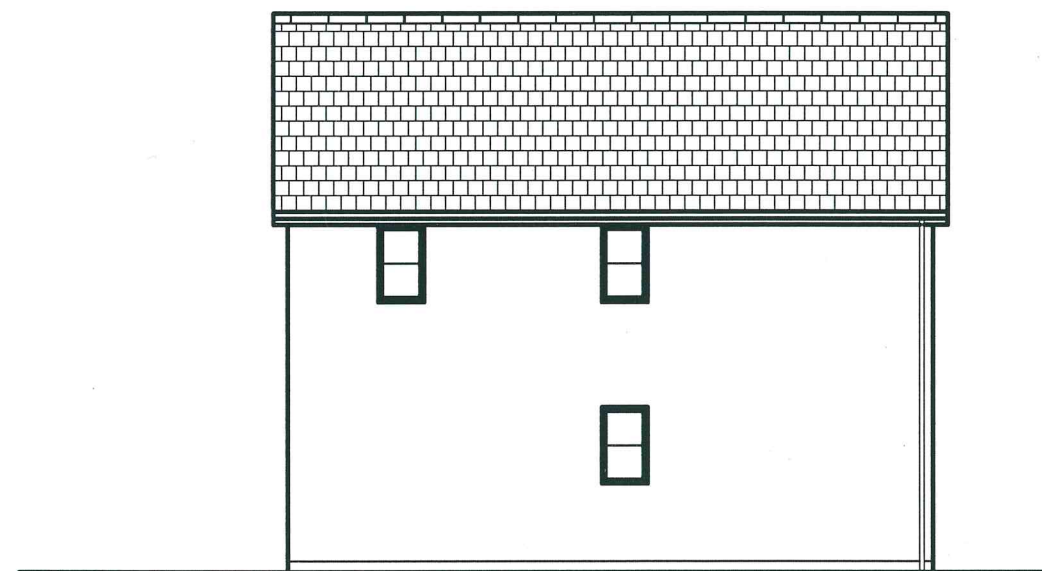

Side Elevation

PLOT N^os: 1,7,16,20,21,31,
76,79,90.

DWG TITLE:

**House Type Brenig (T)
Plans & Elevations
Total 89.16 sqm - 960 sqft**

CONTRACT

**Land at LLay New Road
Rhosrobin, Wrexham
LL11 2UB**

SCALE: 1:100

DATE: FEB 2014

DWG No.

**PHTD / T
Rev.A. Nov.14.**