



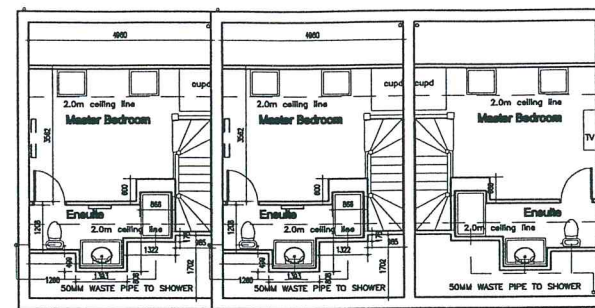

PLOT 58

PLOT 57

PLOT 56

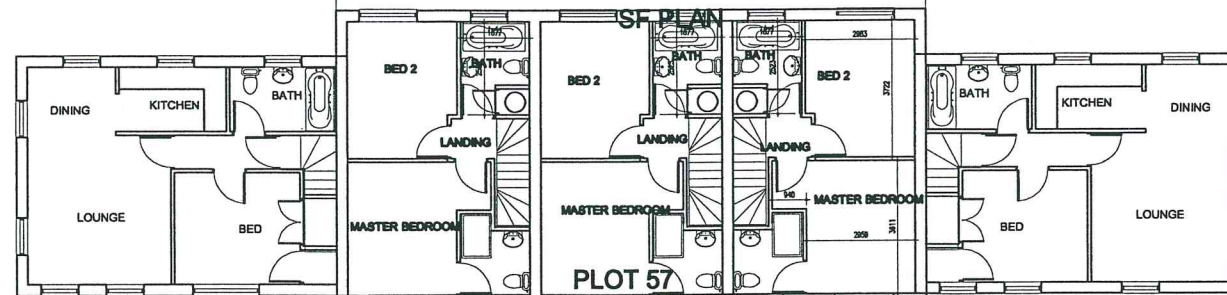


PLOT 59 & 60
FF PLAN

PLOT 58

FF PLAN

PLOT 56

FF PLAN
PLOT 55 & 54

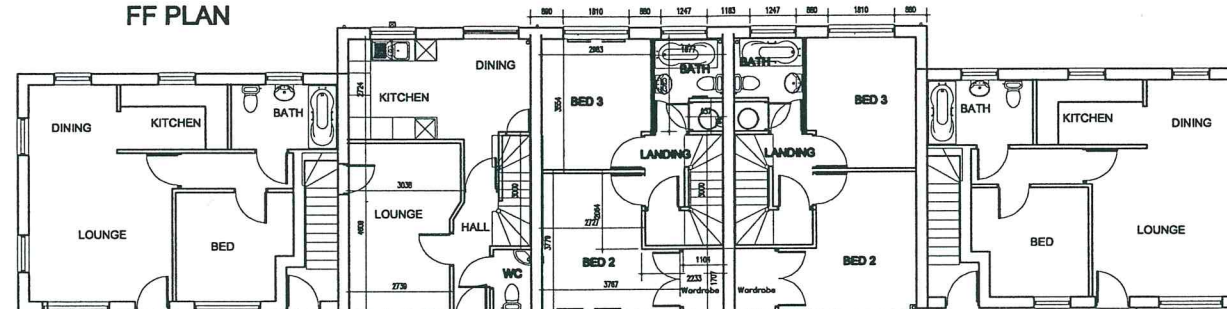


PLOT 59 & 60
GF PLAN

PLOT 58

PLOT 57
GF PLAN

PLOT 56

PLOT 55 & 54
GF PLAN

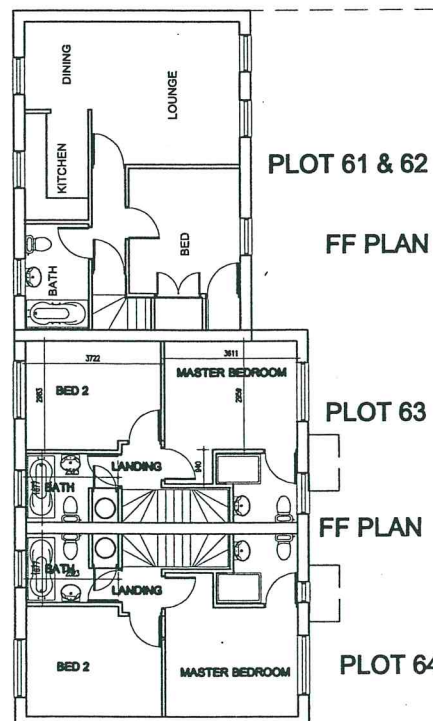


PLOT 61 & 62
FF PLAN

PLOT 63

FF PLAN

PLOT 64

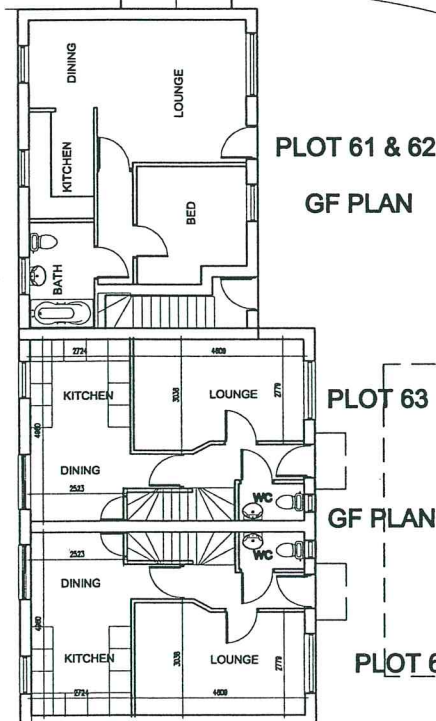


PLOT 61 & 62
GF PLAN

PLOT 63

GF PLAN


PLOT 64

GF PLAN
PLOT 52 & 53

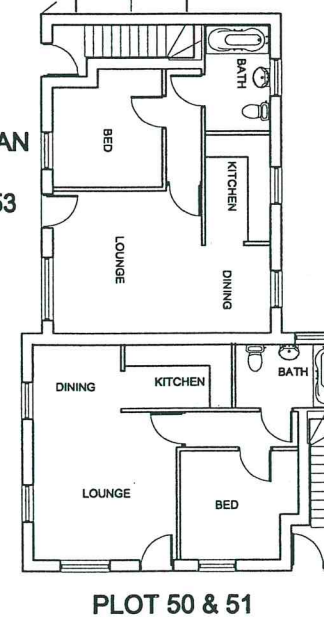


PLOT 50 & 51

FF PLAN

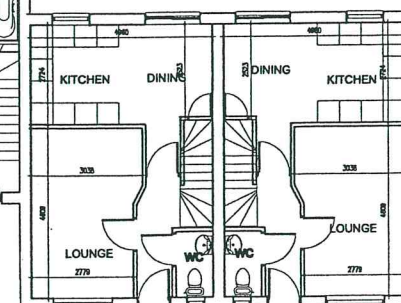

GF PLAN PLOT 49

PLOT 48

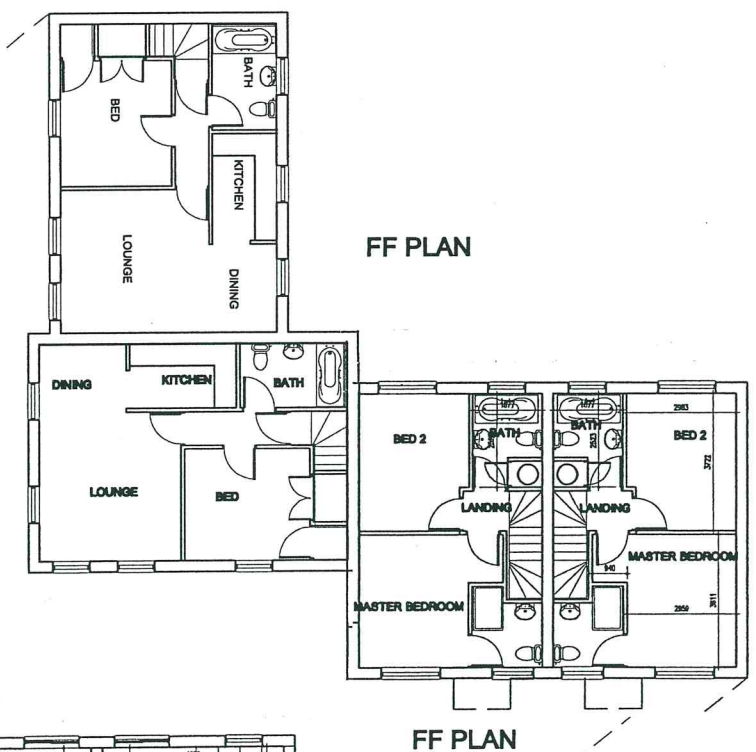

FF PLAN

FF PLAN

CONTRACT
Land at Llay New Road Rhosrobin, Wrexham LL11 2UB
DWG TITLE:
Plots 48 to 64 inc (AFFORDABLE UNITS)
Planning Drawing (Mews)
Floor Plans (Gf FF SF)
SCALE: 1:200 A3 DATE: May 2014
DWG No: PHTD 48-66 PLAN