

House Plot Areas (with apartments)		
Name	Area	Type
Plot 1	190.7 m²	2B4P semi-detached house
Plot 2	181.9 m²	2B4P semi-detached house
Plot 3	228.3 m²	2B4P semi-detached house
Plot 4	242.1 m²	2B4P semi-detached house
Plot 5 - 8	402.5 m²	1B2P apartment block
Plot 9	182.8 m²	2B4P semi-detached house
Plot 10	211.6 m²	2B4P semi-detached house
Plot 11	198.6 m²	2B4P semi-detached house
Plot 12	191.9 m²	2B4P semi-detached house
Plot 13	187.5 m²	2B4P semi-detached house
Plot 14	214.6 m²	2B4P semi-detached house

General notes:

- This drawing is not to be scaled.
- All dimensions are approximate and are to be checked on site prior to ordering, manufacturing or forming the basis of a decision, any discrepancies are to be reported immediately to the architect.
- No deviation from this drawing will be permitted without the prior written consent of the Architect.

Number of units to this scheme:

- Semi-detached houses 2B4P: 10 units
- Apartments 1B2P: 4 units


Total: 14 units

Woodward's Rock



Site Plan as Proposed (showing 10 no. 3B4P Houses and 1 no. 1B2P Apartment Block)

Scale: 1 : 200

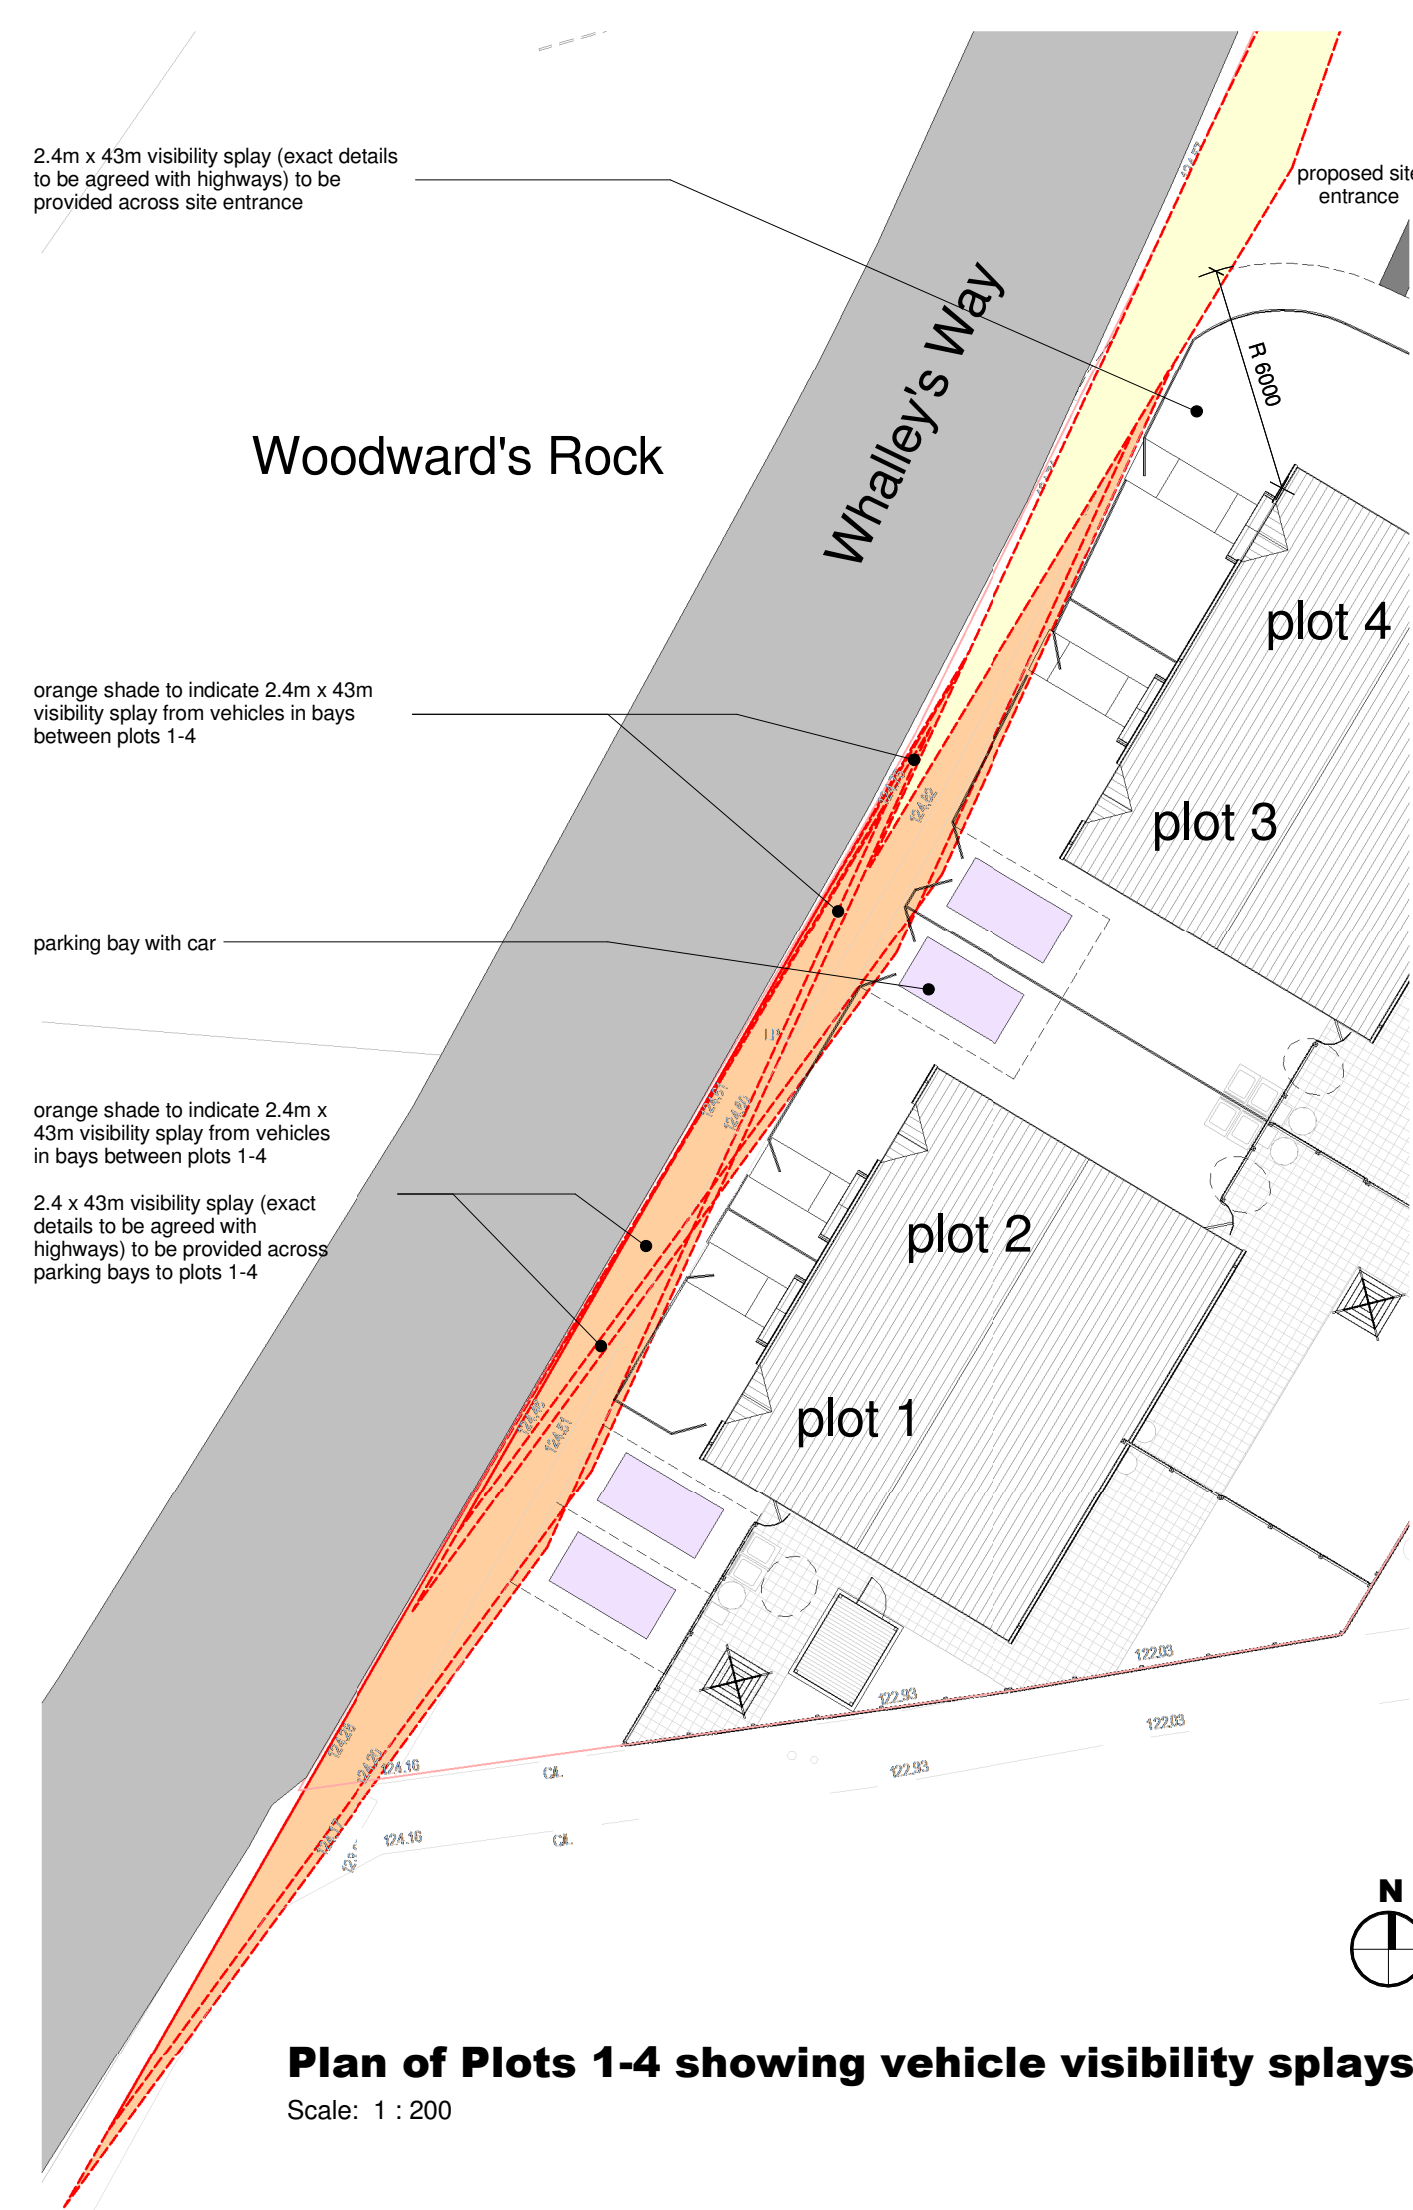

Plan of Plots 1-4 showing vehicle visibility splays

Scale: 1 : 200

k	Turning head and road amended, footpath widened, parking bay to Plot 9 amended and fence line amended to suit visibility splays	mc	nm	27.10.14
j	Site layout amended to suit planners comments. Visibility splay reduced at site entrance. Proposed dwellings marked on existing site plan	mc	nm	15.10.14
i	Amendments in line with Secure By Design requirements	mc	nm	01.08.14
h	Drawing updated with client pattern book. Drawing issued for tender	APL	nm	14.07.14
g	Fences to plots revised, general amendments to parking layouts and shed positions, as per client's comments	mc	nm	25.06.14
f	Boundary crossing preventative measures added. Change to Plot 9 fencing amended.	mc	nm	04.06.14
e	Re-issued for planning following planning officer's comments and agreement with client	mc	nm	04.06.14
d	Re-issued for planning following planning officer's comments and agreement with client	mc	nm	12.05.14
c	Issued for Planning	APL	NM	14.03.14
b	Apartment Block Option	APL	NM	19.02.14
a	First Issue of Drawing	mc	nm	01.11.13
Rev.	Revision description	Drawn	Checked	Date

Project Status

TENDER

Lovelock Mitchell Architects
3 Stanley Street Chester CH1 2LS
Tel +44 (0) 1244 404321
Fax +44 (0) 1244 404340
e-mail: admin@lovelockmitchell.com
web: www.lovelockmitchell.com

Project
Wales and West Housing - Acrefair,
Whalleys Way 2

Title
Site Plan as Proposed

Scale @ A1	Drawn By	Checked By	Date
1 : 200	apl	nm	16.10.13
Drawing Number	1164	Sheet No. 102	Rev. k