



PROPOSED SHOWER ROOM REFURBISHMENT:

(Scale 1:20.)

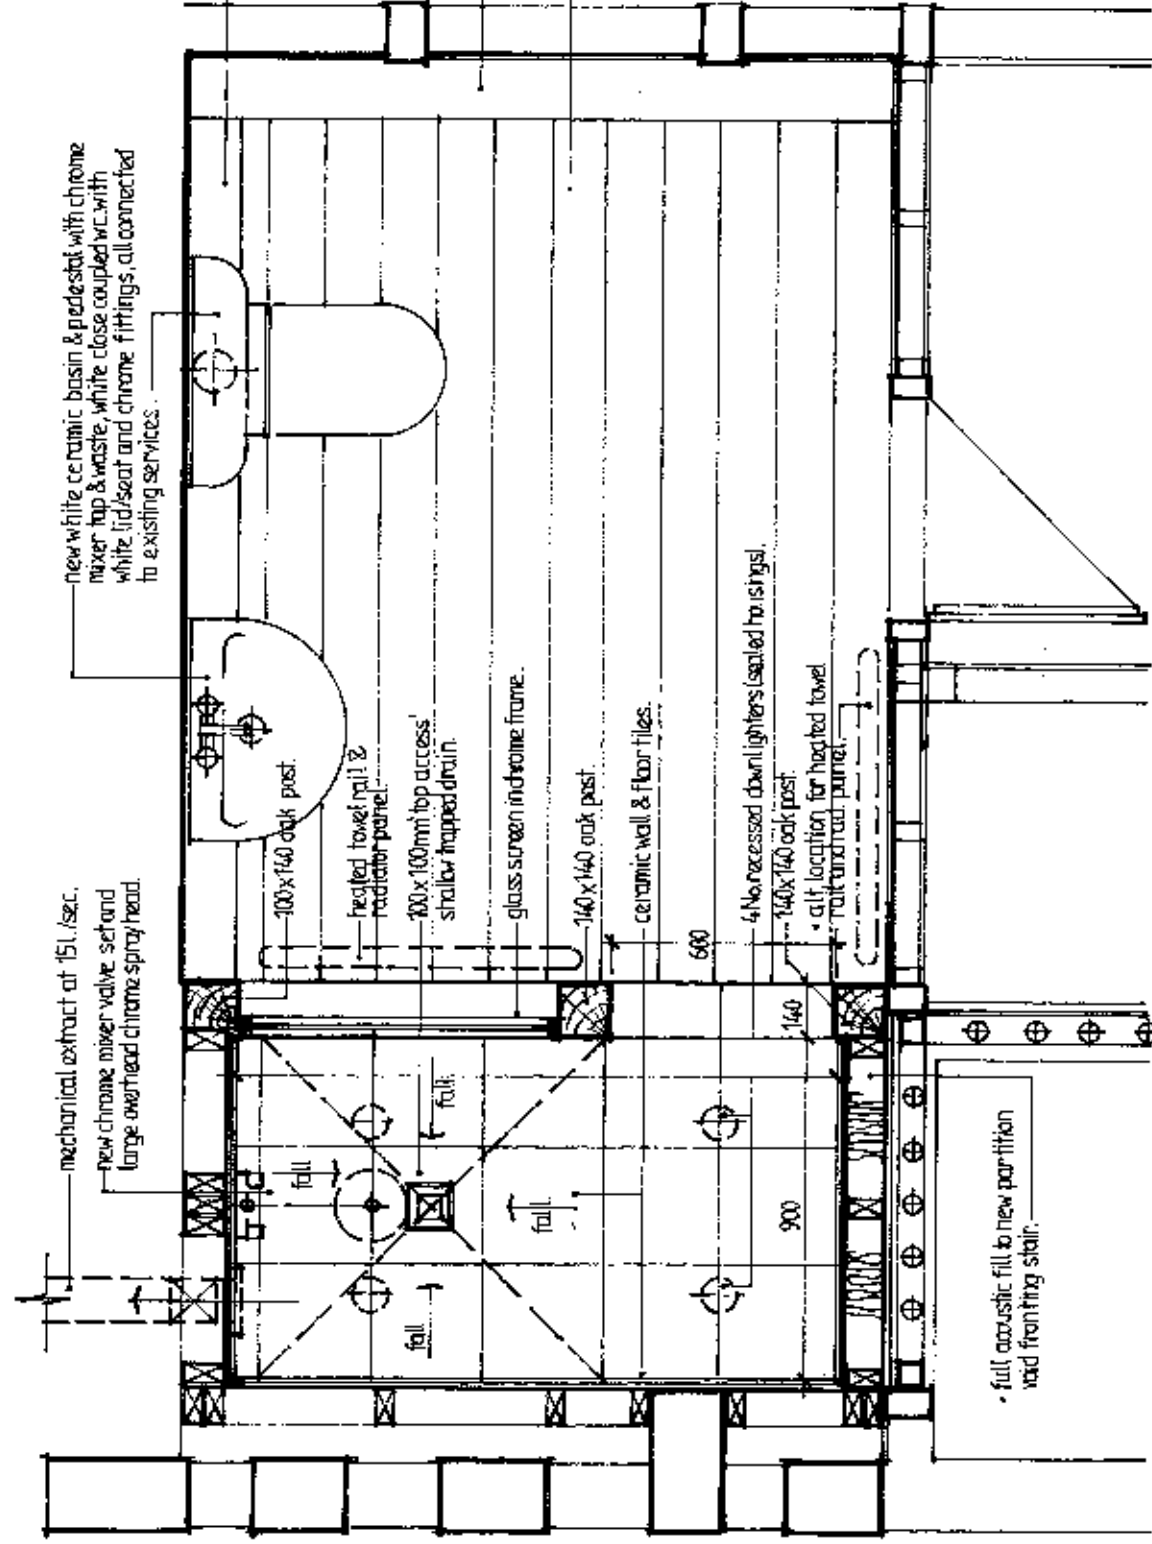

First Floor Shower Room Plan - As Proposed. (1:20).

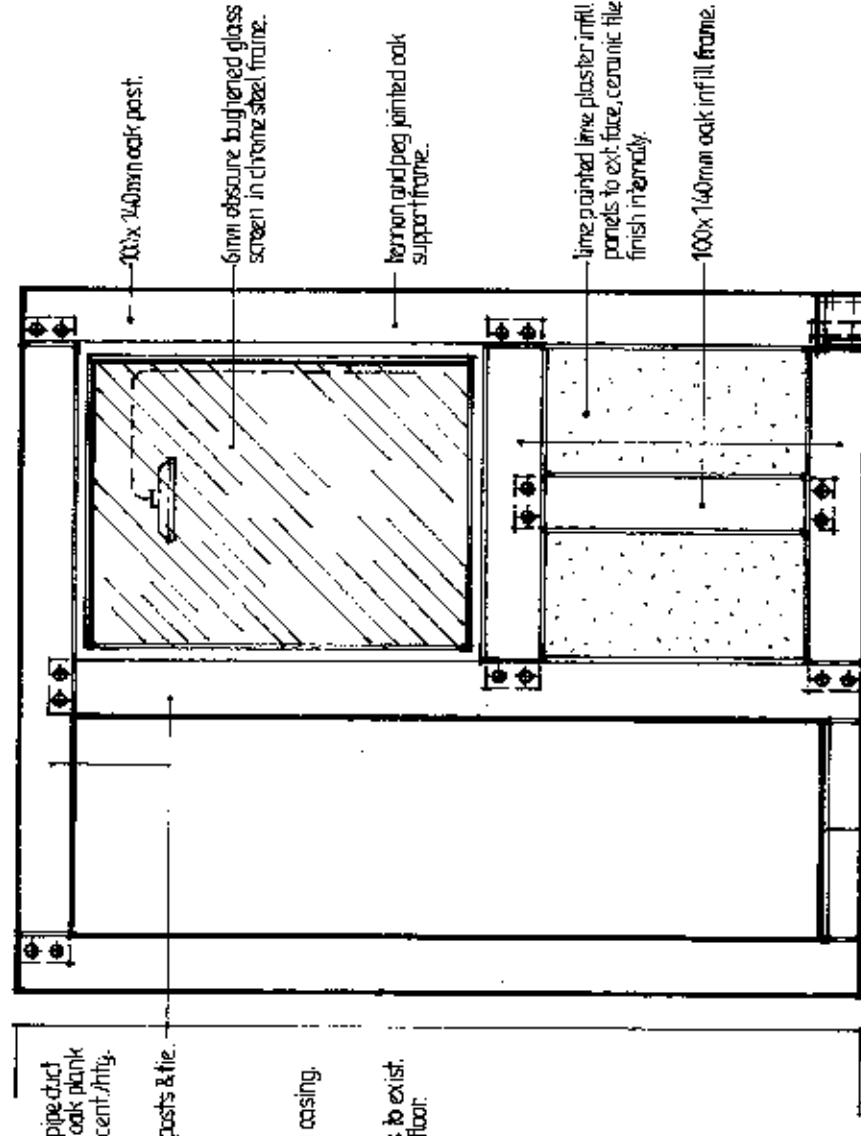

Elevation of New Shower Partition Wall: (1:20).

Note: Refer to Construction Spec. Document for full details.

Notes:

- This drawing and the design is protected by copyright law.
- Do not scale from this drawing, refer any query.
- Contractor to check all dimensions on site and to report any discrepancy prior to construction or off-site fabrication commencing.
- All structural components / alterations shown are indicative and must be verified by a Structural Engineer.

ADS Architectural Design Services

Tel / Fax: 01978 711900 / E-mail: cloy_ent@btinternet.com

Client: Mr. D. Lewis


Scheme: Houghton Hall, Bangor-on-Dee, Wrexham L11 3 8BN
- Proposed Refurbishment Works.

Proj Title: FIRST FLOOR SHOWER ROOM - AS PROPOSED

Job No. / Proj. No. / Rev. Scale Date
406 / PD05 / - (As noted @ A3) Nov. 2014.


Notes:

- This drawing and the design is provided by copyright law.
- Do not scale from this drawing, refer any query.
- Contractor to check all dimensions on site and to report any discrepancy prior to construction or off-site fabrication commencing.
- All structural components / alterations shown are indicative and must be verified by a Structural Engineer.

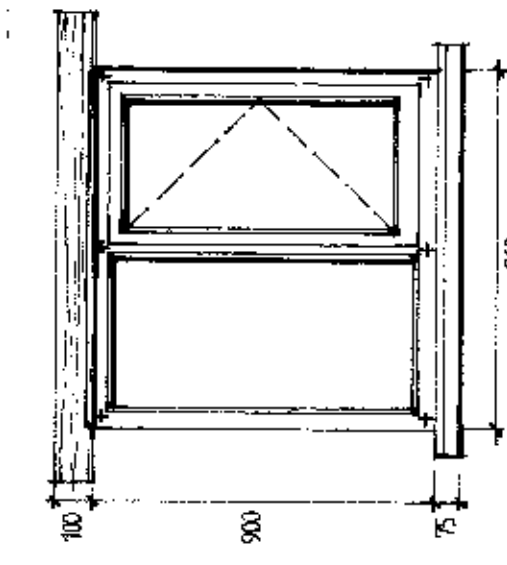


WASHROOM WINDOW (Scale 1:20).

- Existing structural opening.
- New oak frame, 4/12/4 D.g. units with black spacer, new 100x150mm oak lintel, new slate ext. sill, oak board int. sill.

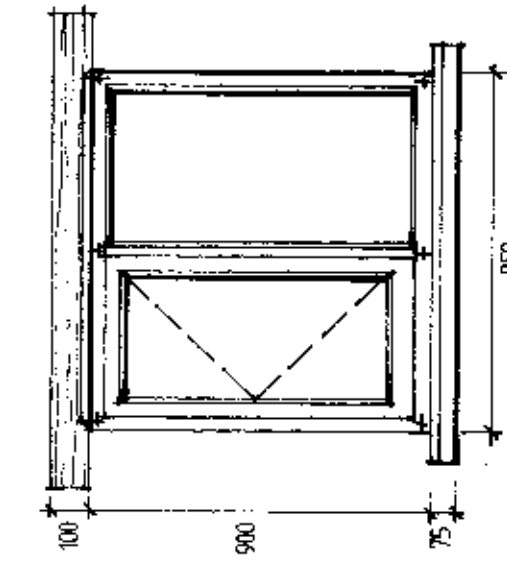


WASHROOM WINDOW (Scale 1:20).

- Existing structural opening.
- New oak frame, 4/12/4 D.g. units with black spacer, new 100x150mm oak lintel, new slate ext. sill, oak board int. sill.

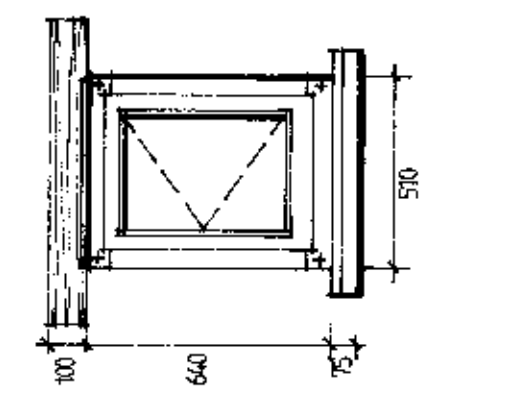


TOILET WINDOW (Scale 1:20).

- Existing structural opening.
- New oak frame, 4/12/4 D.g. units with black spacer, new 100x150mm oak lintel, new slate ext. sill, oak board int. sill.

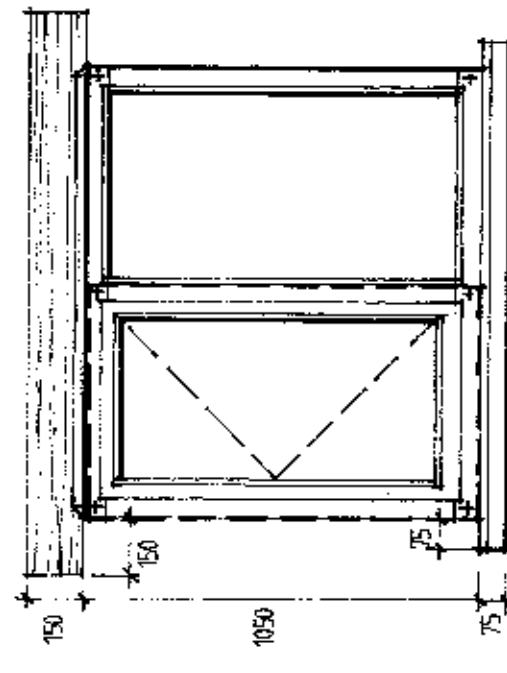


CLOAKROOM WINDOW (Scale 1:20).

- Opening width increased to 1210mm.
- New oak frame, 4/12/4 D.g. units with black spacer, new 150x150mm oak lintel with 100x150mm conc. internal lintel, new slate ext. sill, oak board int. sill.

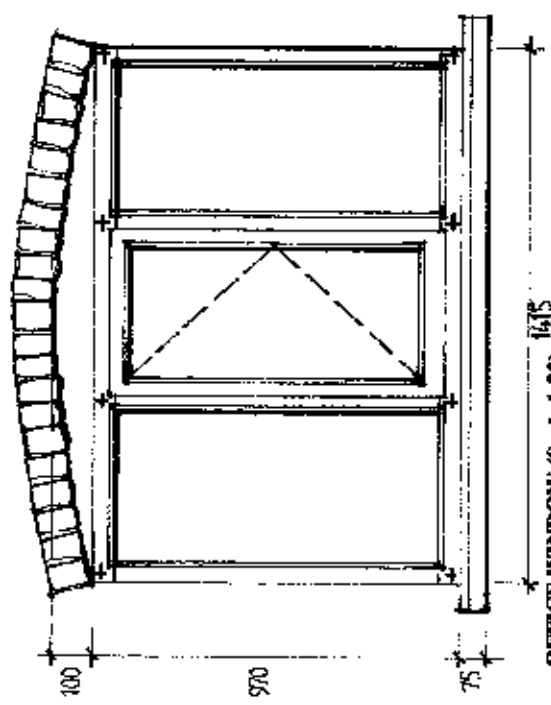


OFFICE WINDOW (Scale 1:20).

- Existing structural opening.
- New oak frame, 4/12/4 D.g. units with black spacer, oak board infill below arch, new slate ext. sill, oak board int. sill.

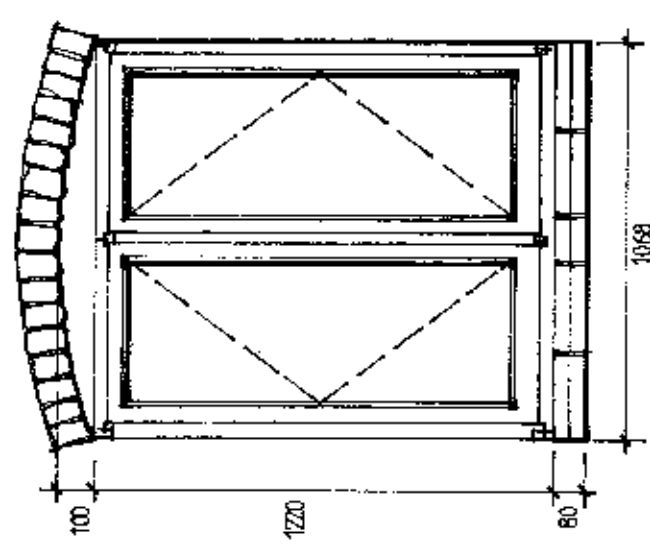


GT GARAGE WINDOW NORTH ELEV. (Scale 1:20).

- Existing structural opening.
- New oak frame, 6mm single glazed, oak board infill below arch, new Ruabon red cant sill specials, oak board int. sill.

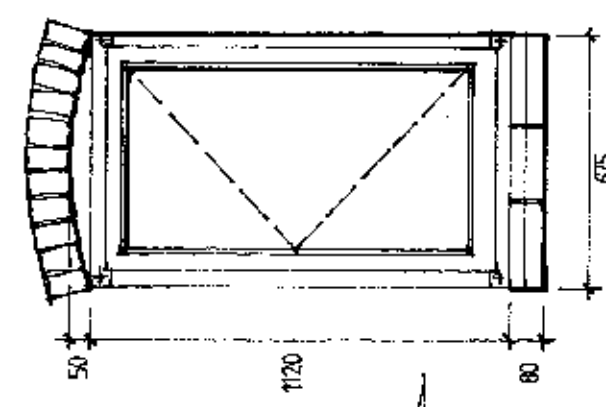


GT GARAGE WINDOW SOUTH ELEV. (Scale 1:20).

- Existing structural opening.
- New oak frame, 6mm single glazed, oak board infill below arch, new Ruabon red cant sill specials, oak board int. sill.

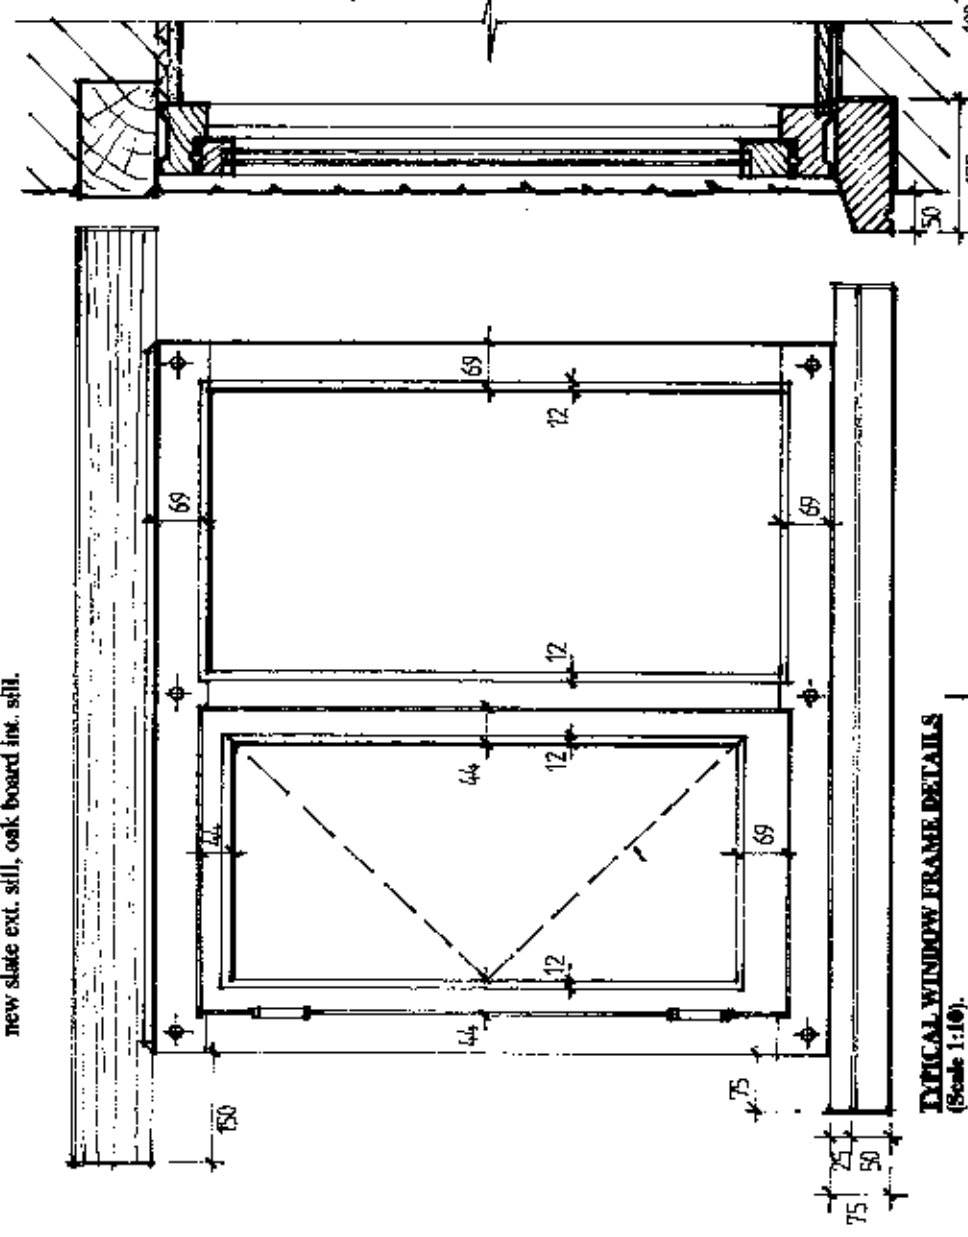

TYPICAL WINDOW FRAME DETAILS (Scale 1:10).

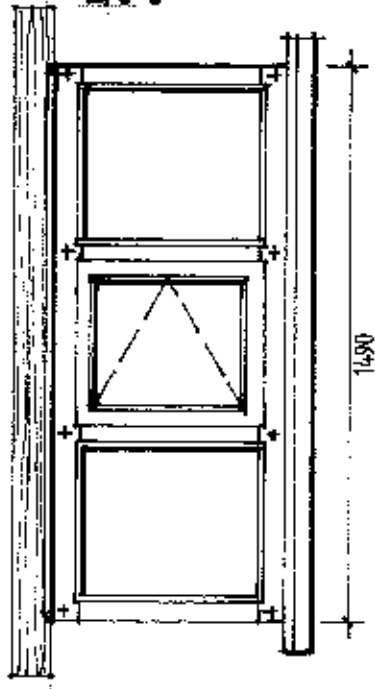

UTILITY WINDOW (Scale 1:20).

- Existing structural opening.
- New oak frame, 4/12/4 D.g. units with black spacer, new 100x150mm oak lintel, new slate ext. sill, oak board int. sill.

ADS Architectural Design Services.
Tel./Fax. 01978 711900 / E-mail: cloy_ent@btinternet.com

Client: Mr. D. Lewis
Site: Houghton Hall, Bangor-on-Dee, Wrexham L11 1JN
Project: - Proposed Refurbishment Works.

Doc Title: OAK MULLION WINDOW FRAMES - AS PROP.



Job No. / Dwg. No. / Rev. 406 / PD06 / -
Scale: (As noted @ A3)
Date: Nov. 2014

NOTE: FOR FURTHER DETAILS REFER TO SPECIFICATION DOCUMENT & DRG. 406/01/02.


PROPOSED REPLACEMENT WINDOW TO KITCHEN:

(Scale 1:10)

External Elevation.

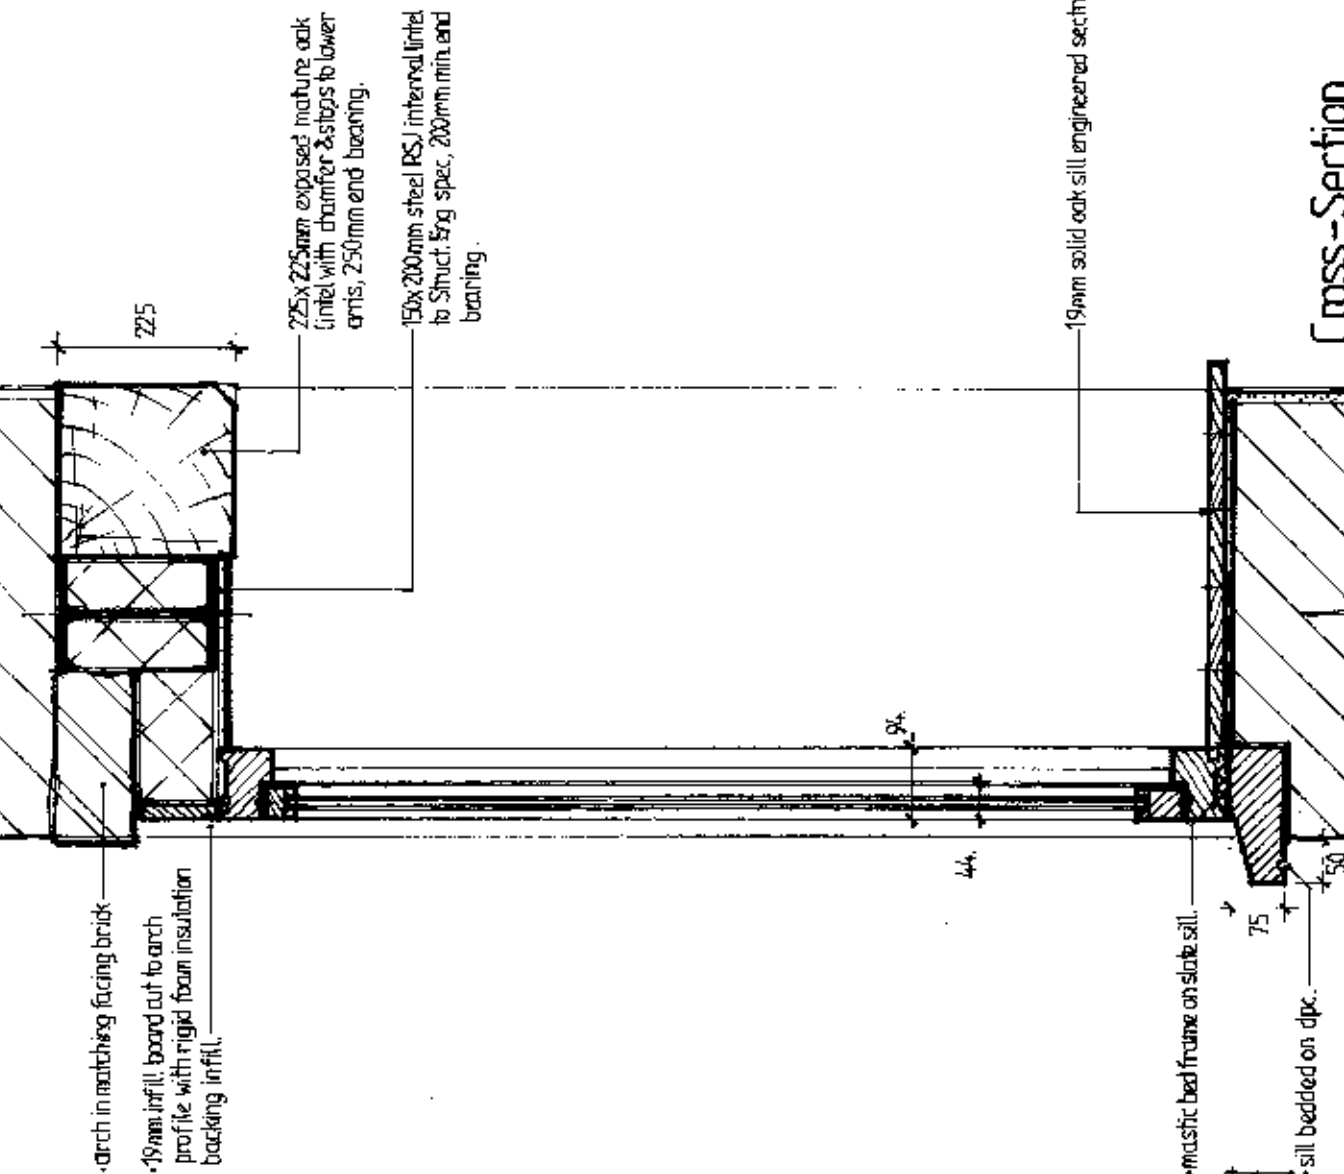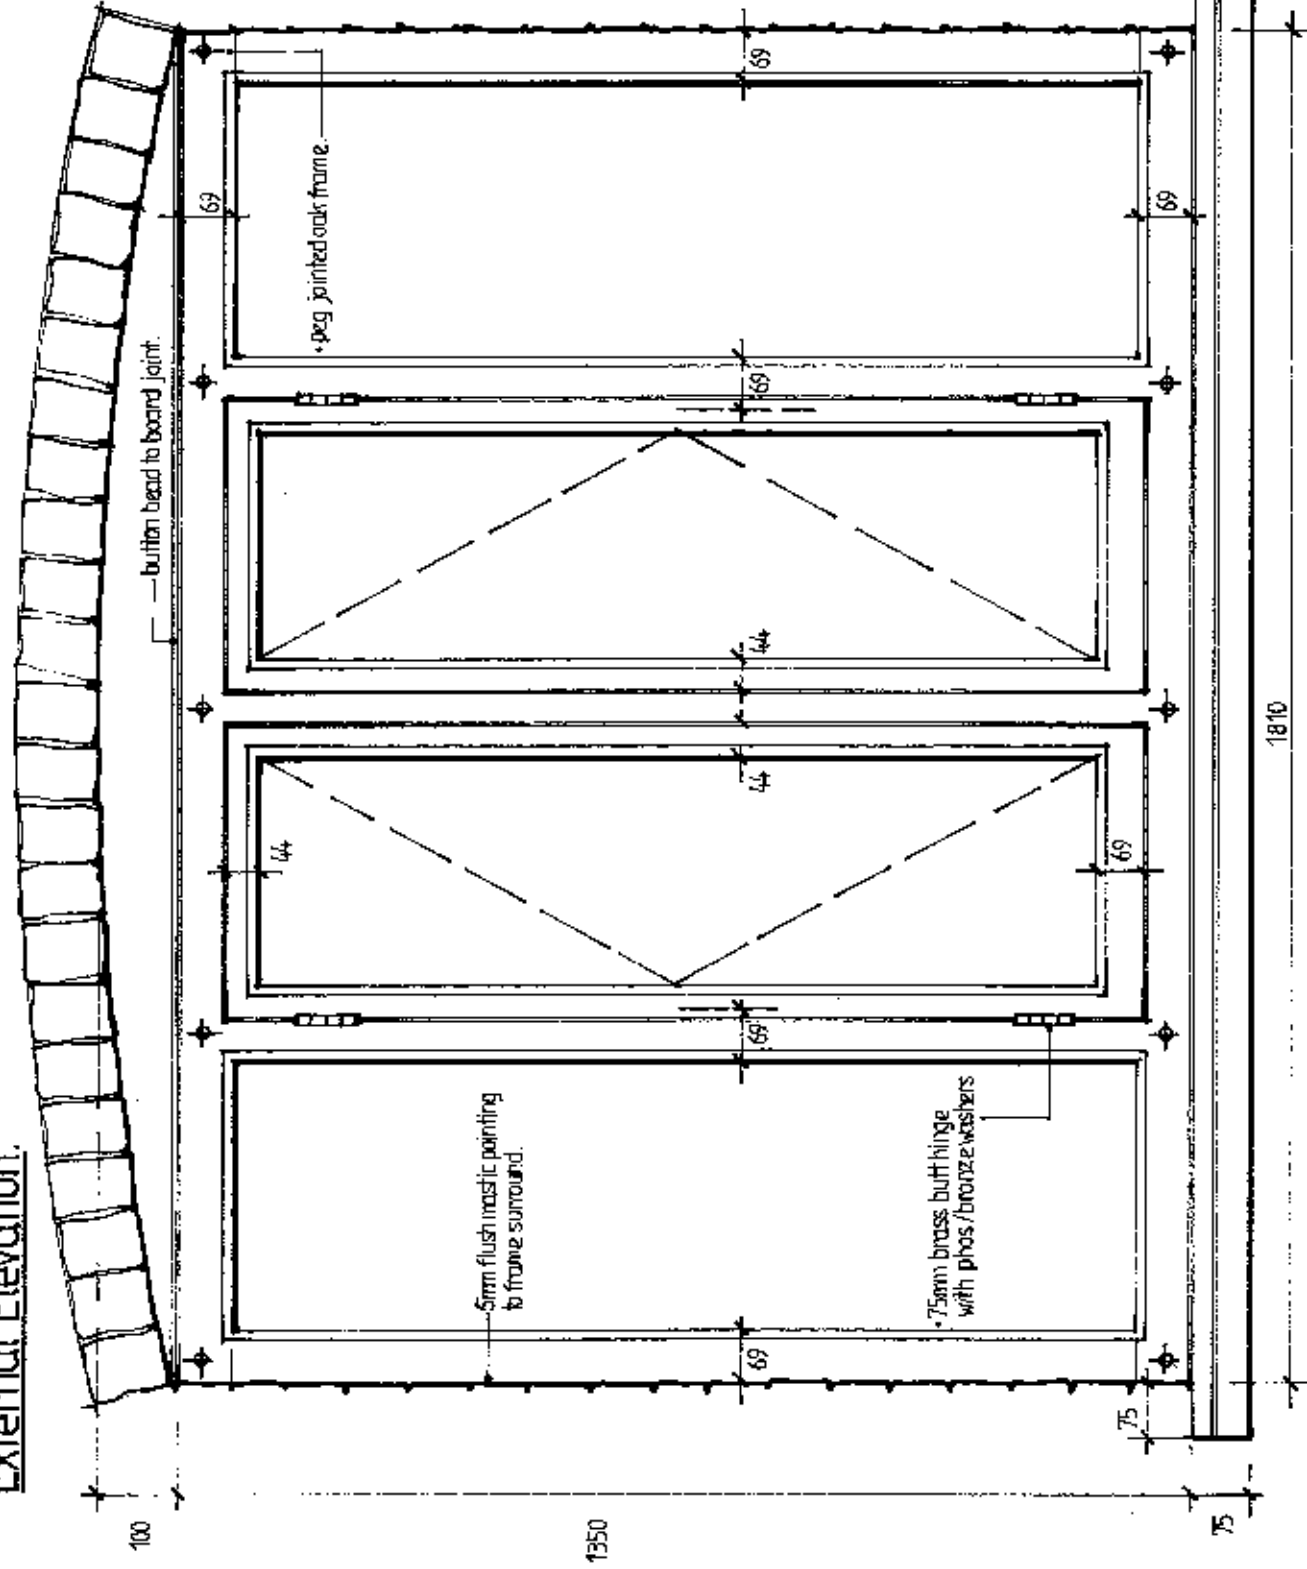

Sectional Plan.

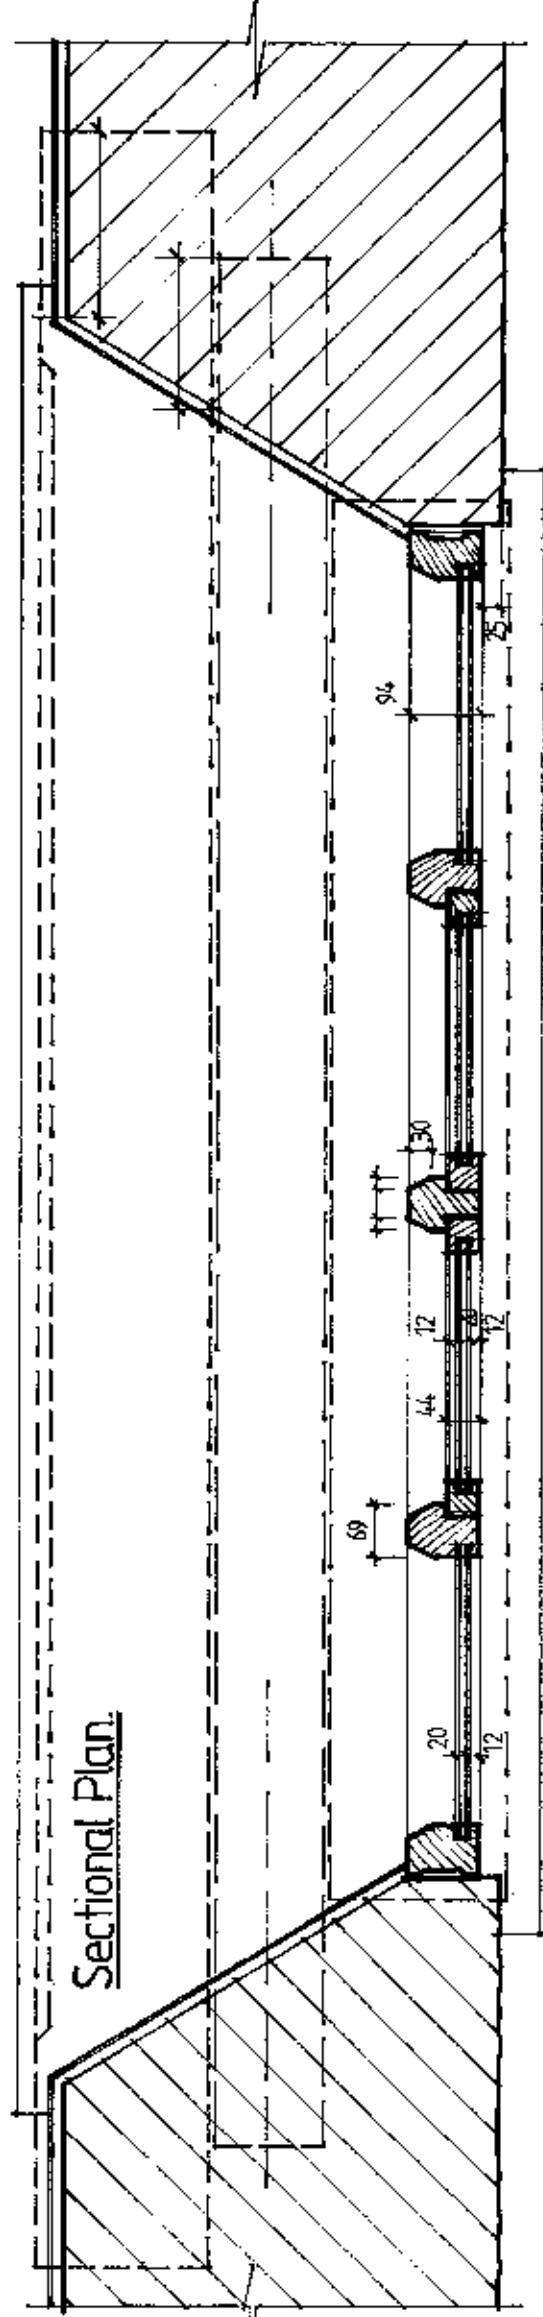

Notes:-

- This drawing and the design is protected by copyright law.
- Do not scale from this drawing, refer any query.
- Contractor to check all dimensions on site and to report any discrepancy prior to construction or off-site fabrication commencing.
- All structural components / alterations shown are indicative and must be verified by a Structural Engineer.

ADS Architectural Design Services.
Tel / Fax: 01978 711900 / E-mail: cloy_ark@btinternet.com

Client: Mr. D. Lewis
Scheme: Highbone Hall, Banger-on-Dee, Wrexham LL13 0BN
- Proposed Refurbishment Works.



Dwg Title: KITCHEN REPLACEMENT OAK MULLION WINDOW - AS PROPOSED.

Job No. / Dwg. No. / Rev. Scale Date
406 / PD07 / - (As noted @ A3) Nov. 2014


PROPOSED REPLACEMENT WINDOW TO BILLIARDS ROOM:

(Scale 1:10)

External Elevation:

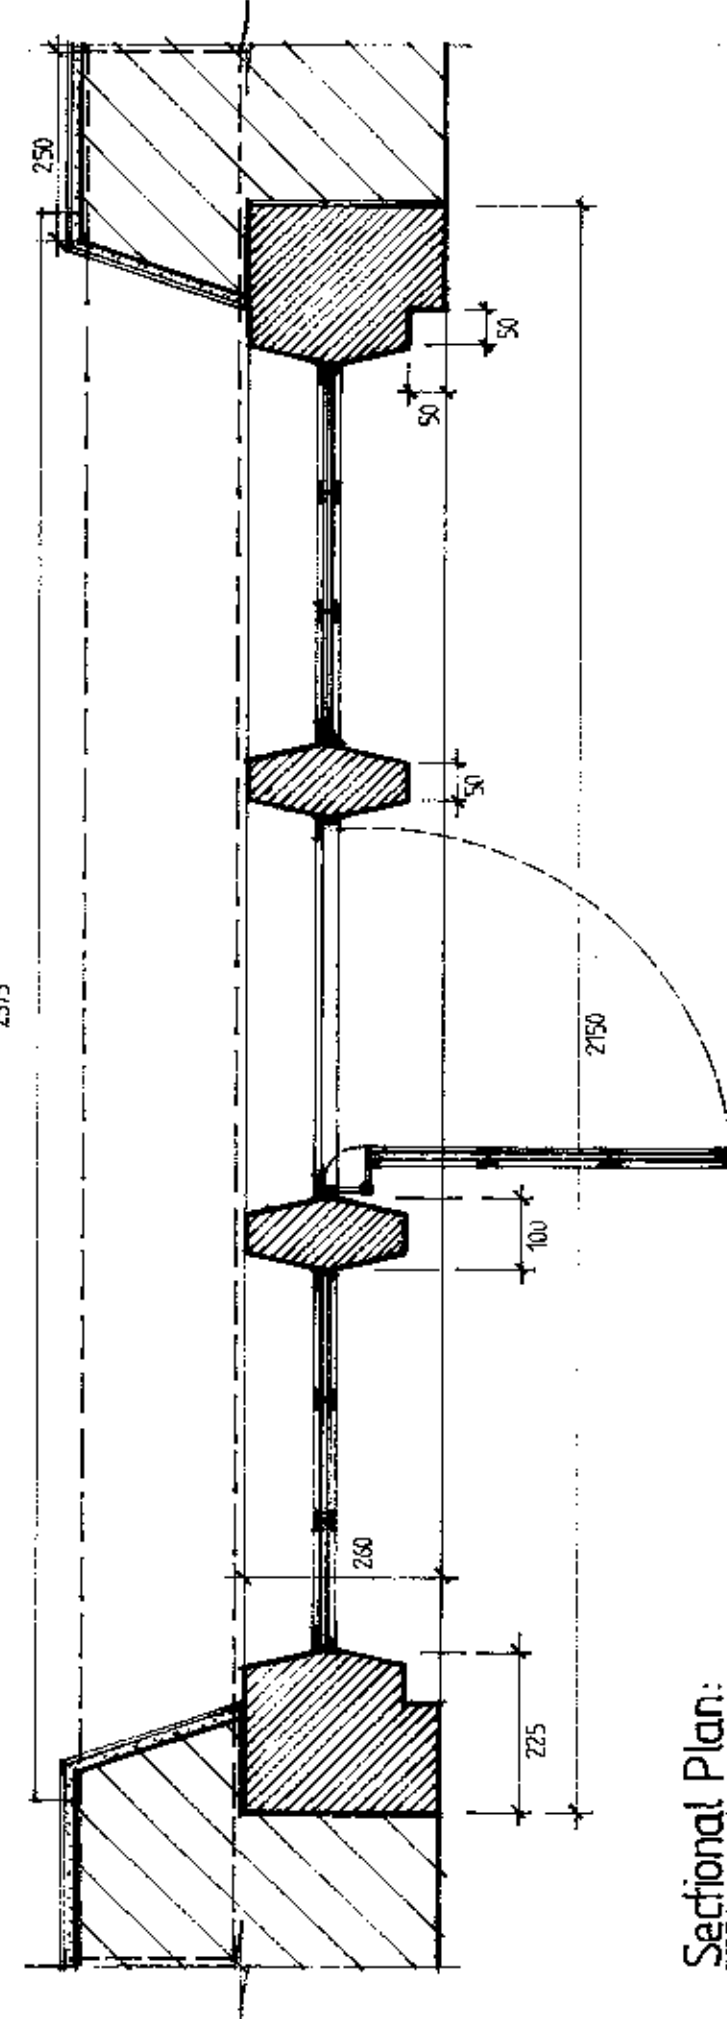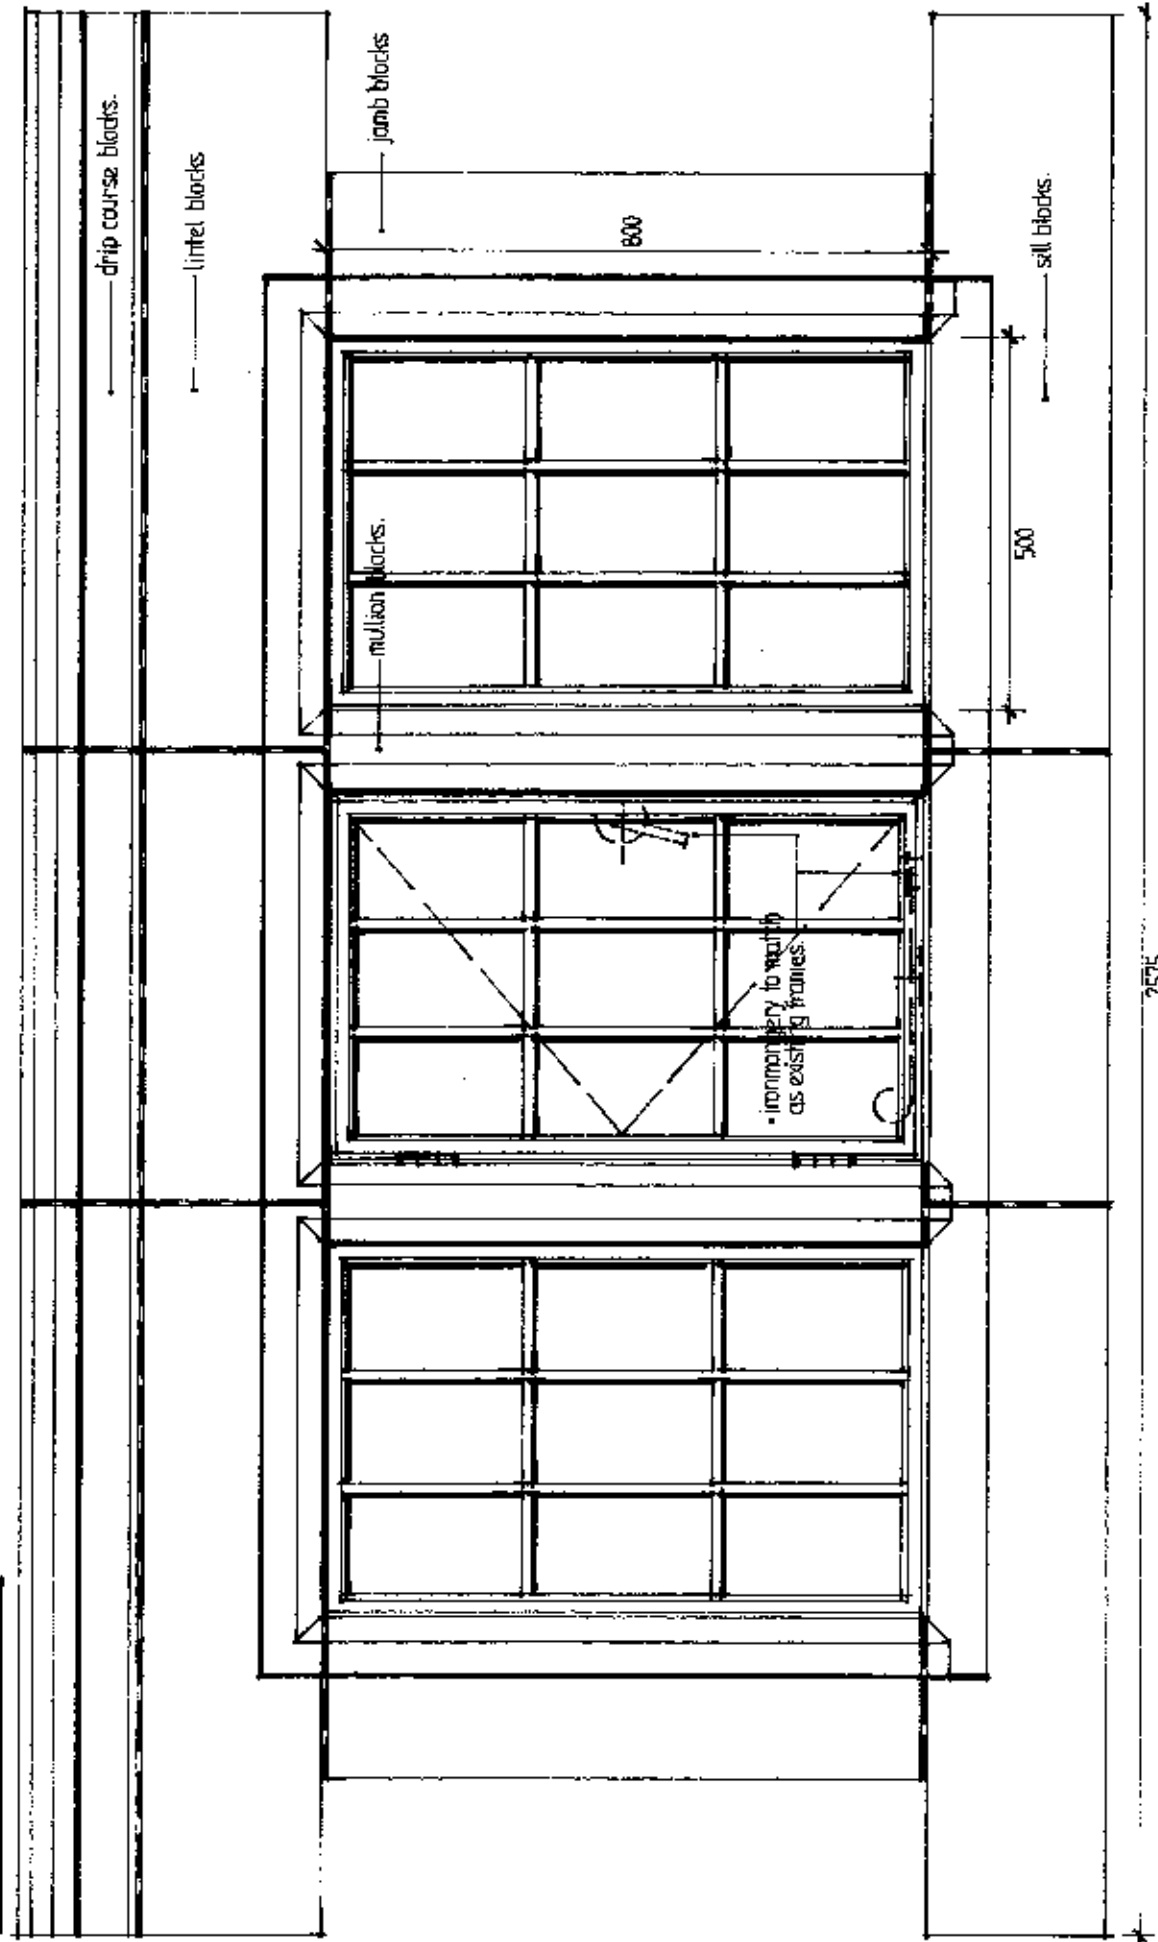

- Notes: -
- This drawing and the design is protected by copyright law.
 - Do not scale from this drawing, refer any query.
 - Contractor to check all dimensions on site and to report any discrepancy prior to construction or off-site fabrication commencing.
 - All structural components / alterations shown are indicative and must be verified by a Structural Engineer.

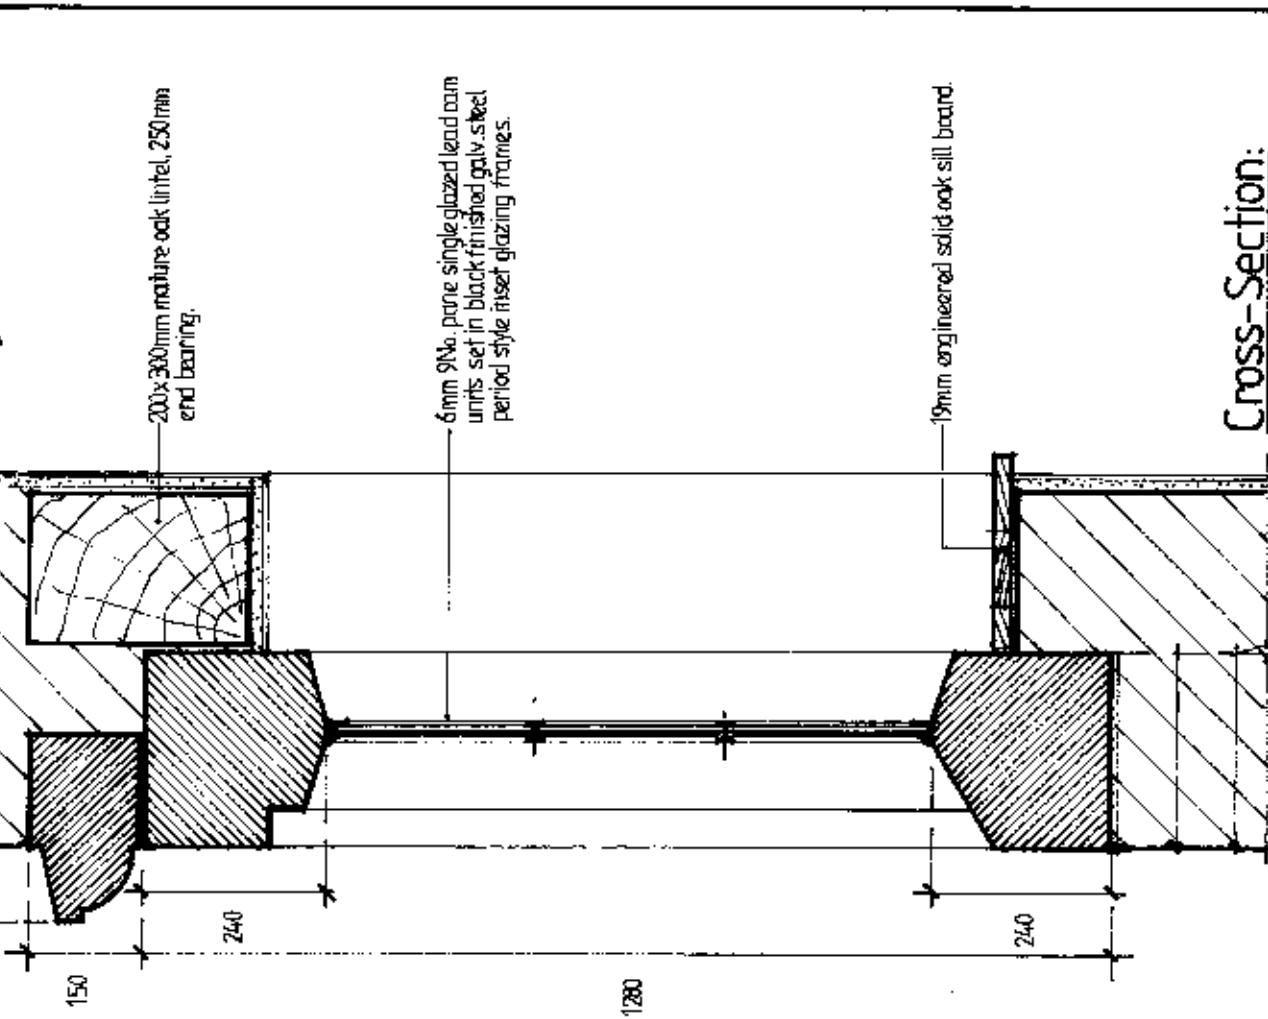

Cross-Section:

Note: Following scaffolding stone profiles to be checked by CA on site and approved for manufacture.

ADS Architectural Design Services.
Tel / Fax: 01978 711900 / E-mail: cloy_ent@btinternet.com



Client: Mr. D. Lewis
Scheme: Houghton Hall, Bangor-on-Dee, Wrexham LL13 6BN
- Proposed Refurbishment Works

Dwg Title: BILLIARDS ROOM REPLACEMENT STONE MULLION WINDOW - AS PROPOSED.

Job No. / Dwg. No. / Rev. 406 / PD08 / -
Scale: (As noted @ A3)
Date: Nov. 2014

TYPICAL INTERNAL OAK BARN DOOR STYLE DETAILS:

(Scale 1:10)

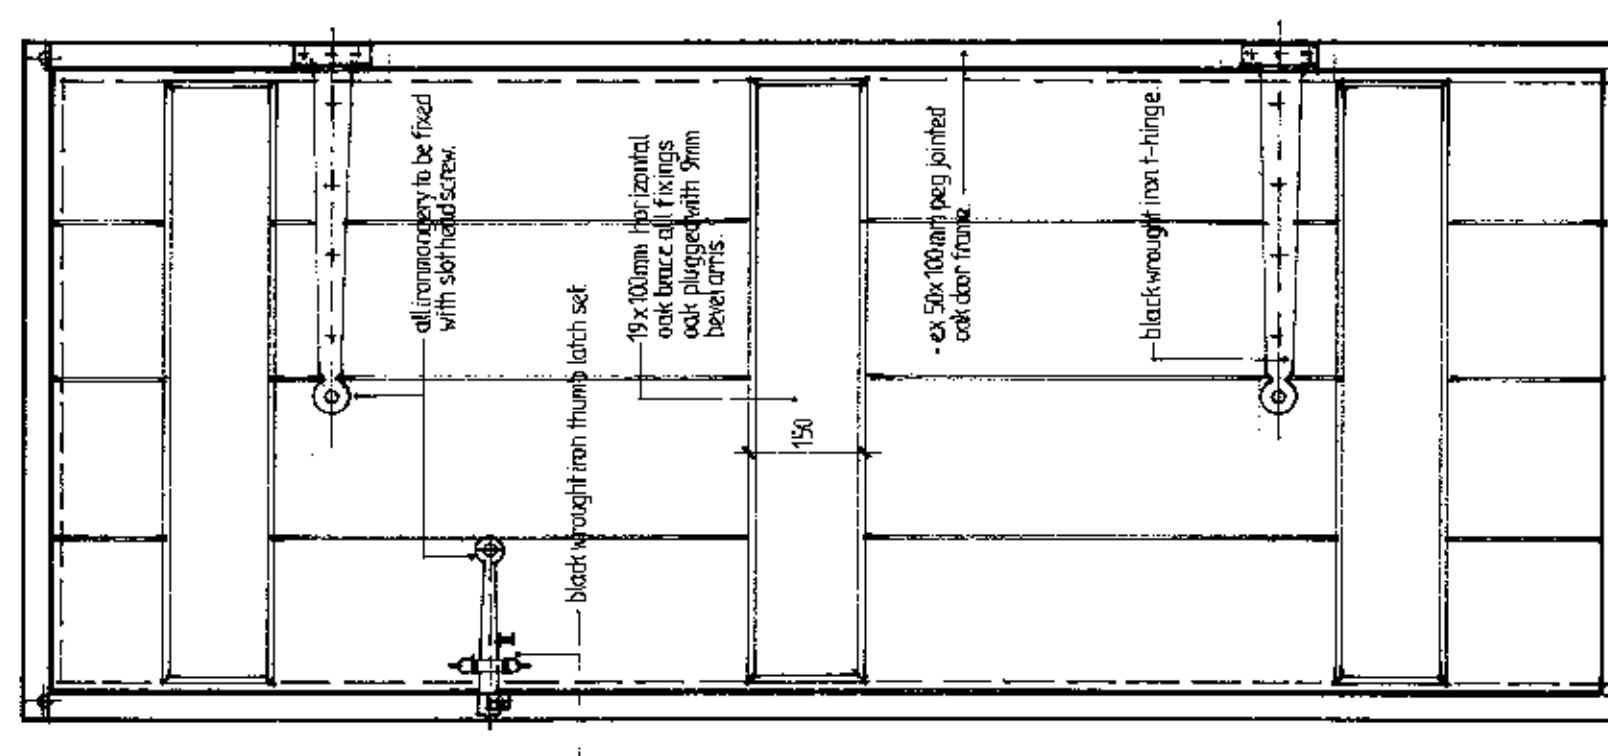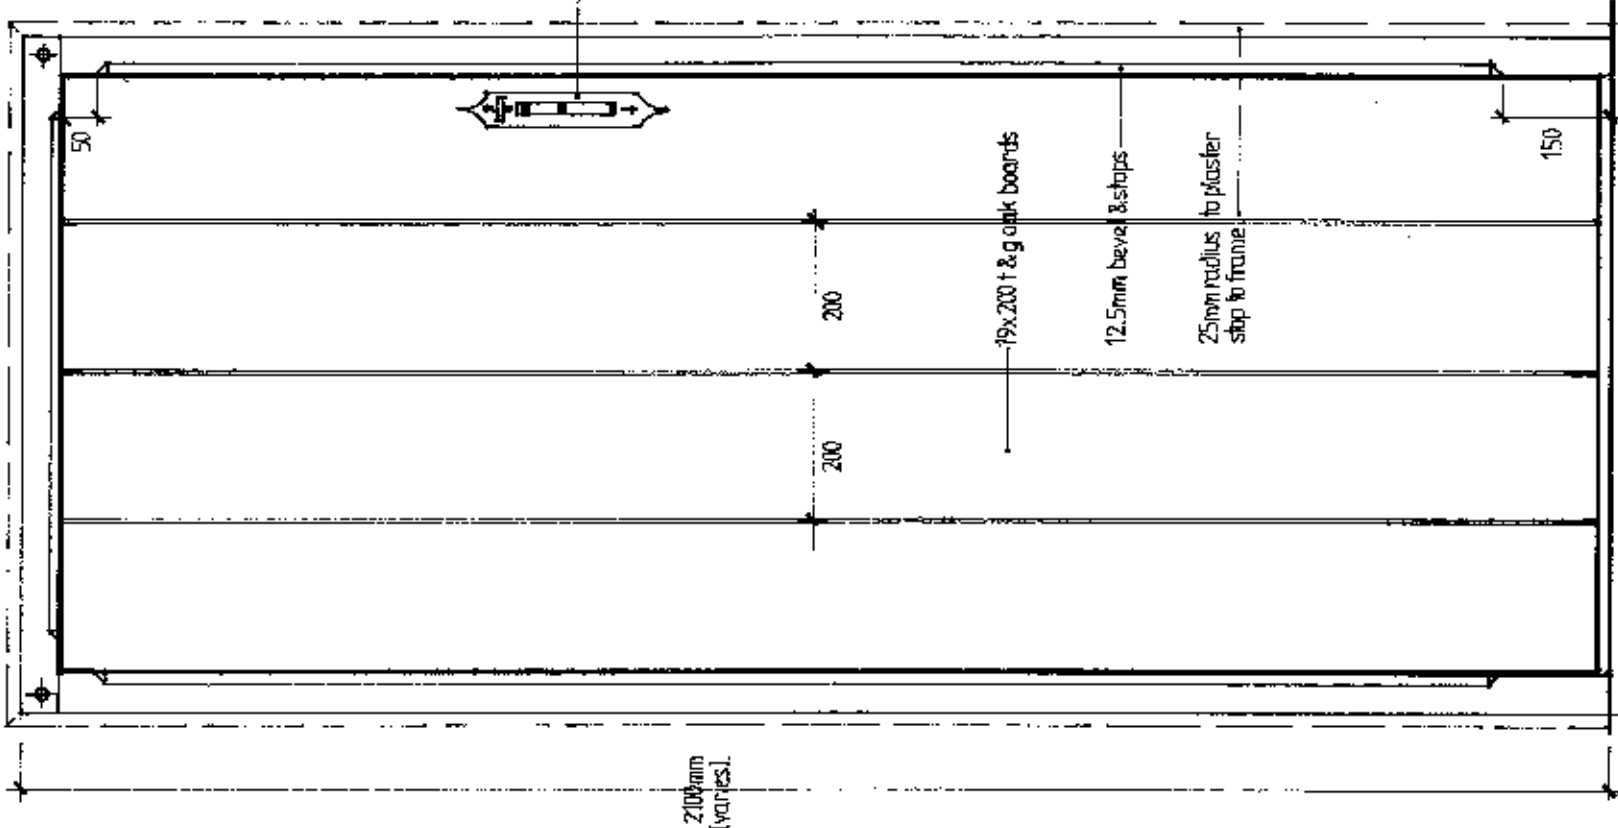


Front Elevation:

(scale 1:10)

Rear Elevation:

(scale 1:10)

Cross-Section: (scale 1:10)

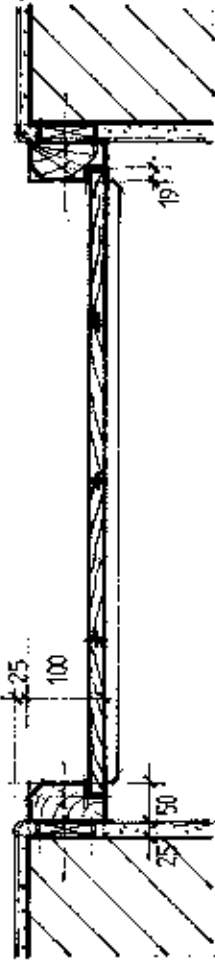

Notes: -

- This drawing and the design is protected by copyright law.
- Do not scale from this drawing, refer any query.
- Contractor to check all dimensions on site and to report any discrepancy prior to construction or off-site fabrication commencing.
- All structural components / alterations shown are indicative and must be verified by a Structural Engineer.

ADS Architectural Design Services
Tel / Fax: 01978 711900 / E-mail: cloy.ent@btinternet.com

Client: Mr. D. Lewis
Scheme: Houghton Hall, Ranger-on-Dee, Wrexham LL13 9BN
- Proposed Refurbishment Works

Proj Title: INTERNAL DOOR DETAILS - AS PROPOSED.

Job No. / Dwg. No. / Rev. 406 / PD09 / -
Scale. (As noted @ A3)
Date. Nov. 2014.