


P / 2010 / 0011

WREXHAM COUNTY
BOROUGH COUNCIL
- 7 JAN 2010
PLANNING DEPARTMENT

WREXHAM COUNTY
BOROUGH COUNCIL
- 1 MAR 2010
APPROVED
PLANNING DEPARTMENT

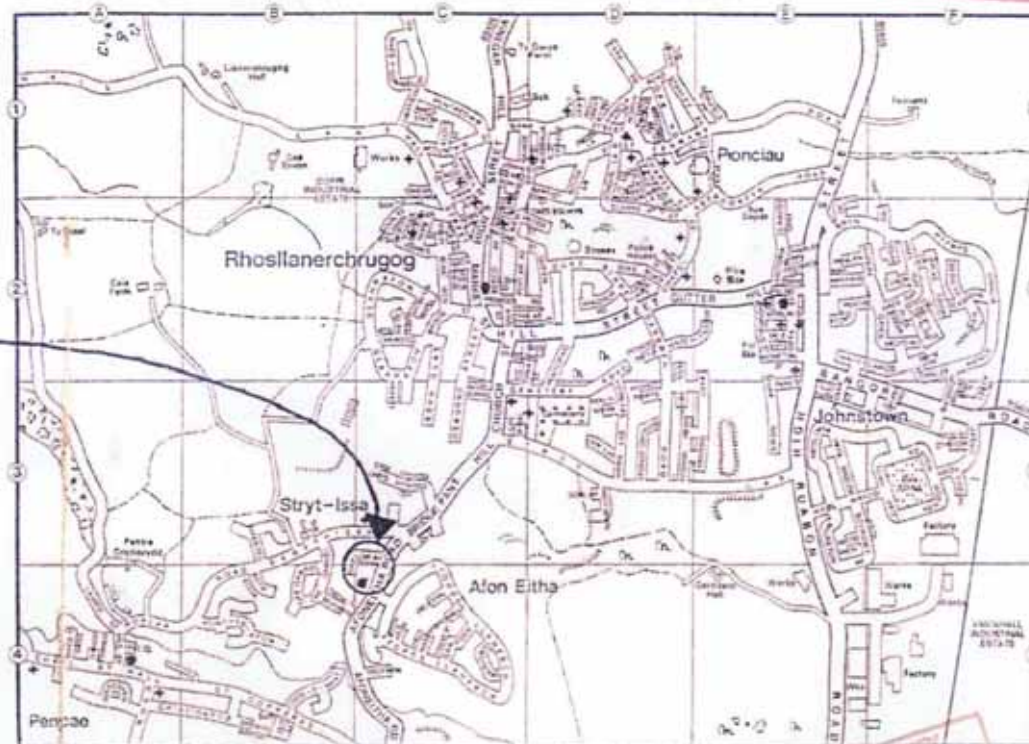

•Afoneitha Rd., Penrycae , Wrexham. •

• Location Plan • Scales 1:1250 & n.t.s. • Dwg no: PC-01 •

WREXHAM COUNTY BOROUGH COUNCIL
PLANNING DEPT
17 MAR 2010
APPROVED

WREXHAM COUNTY BOROUGH COUNCIL
PLANNING DEPARTMENT
17 MAR 2010
APPROVED


Castlemead Homes Limited
21 Grosvenor Road, Wrexham, LL11 1RT
Telephone: 01908 300077
Fax: 01908 300079
e-mail: enquiries@castlemeadhomes.co.uk
Website: www.castlemeadhomes.co.uk

Afoneitha Road.

proposed shared surface adoptable road.

Shared driveway.

turning head

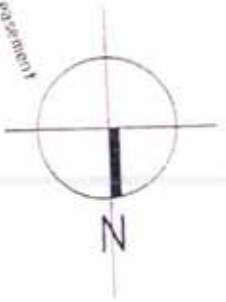

4m easement

2.4 x 7.0 m vis. splay

2.4 x 7.0 m vis. splay

- 7 JAN 2010

WREXHAM COUNTY BOROUGH COUNCIL

PLANNING DEPARTMENT

Dwg. no: PC-03 Rev: W 13-12-04


Site Plan scale 1:200

Land at : Afoneitha Road , Penrycae.

P/2010/0011

P/2006/1297
P/2010/0011


WREXHAM COUNTY
BOROUGH COUNCIL
- 7 JAN 2010
APPROVED
PLANNING DEPARTMENT

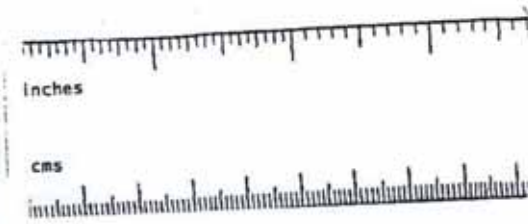

WREXHAM COUNTY
BOROUGH COUNCIL
- 7 JAN 2010
PLANNING DEPARTMENT

WREXHAM COUNTY
BOROUGH COUNCIL
- 1 OCT 2004
PLANNING DEPARTMENT

WREXHAM COUNTY
BOROUGH COUNCIL
- 1 MAR 2010
APPROVED
PLANNING DEPARTMENT

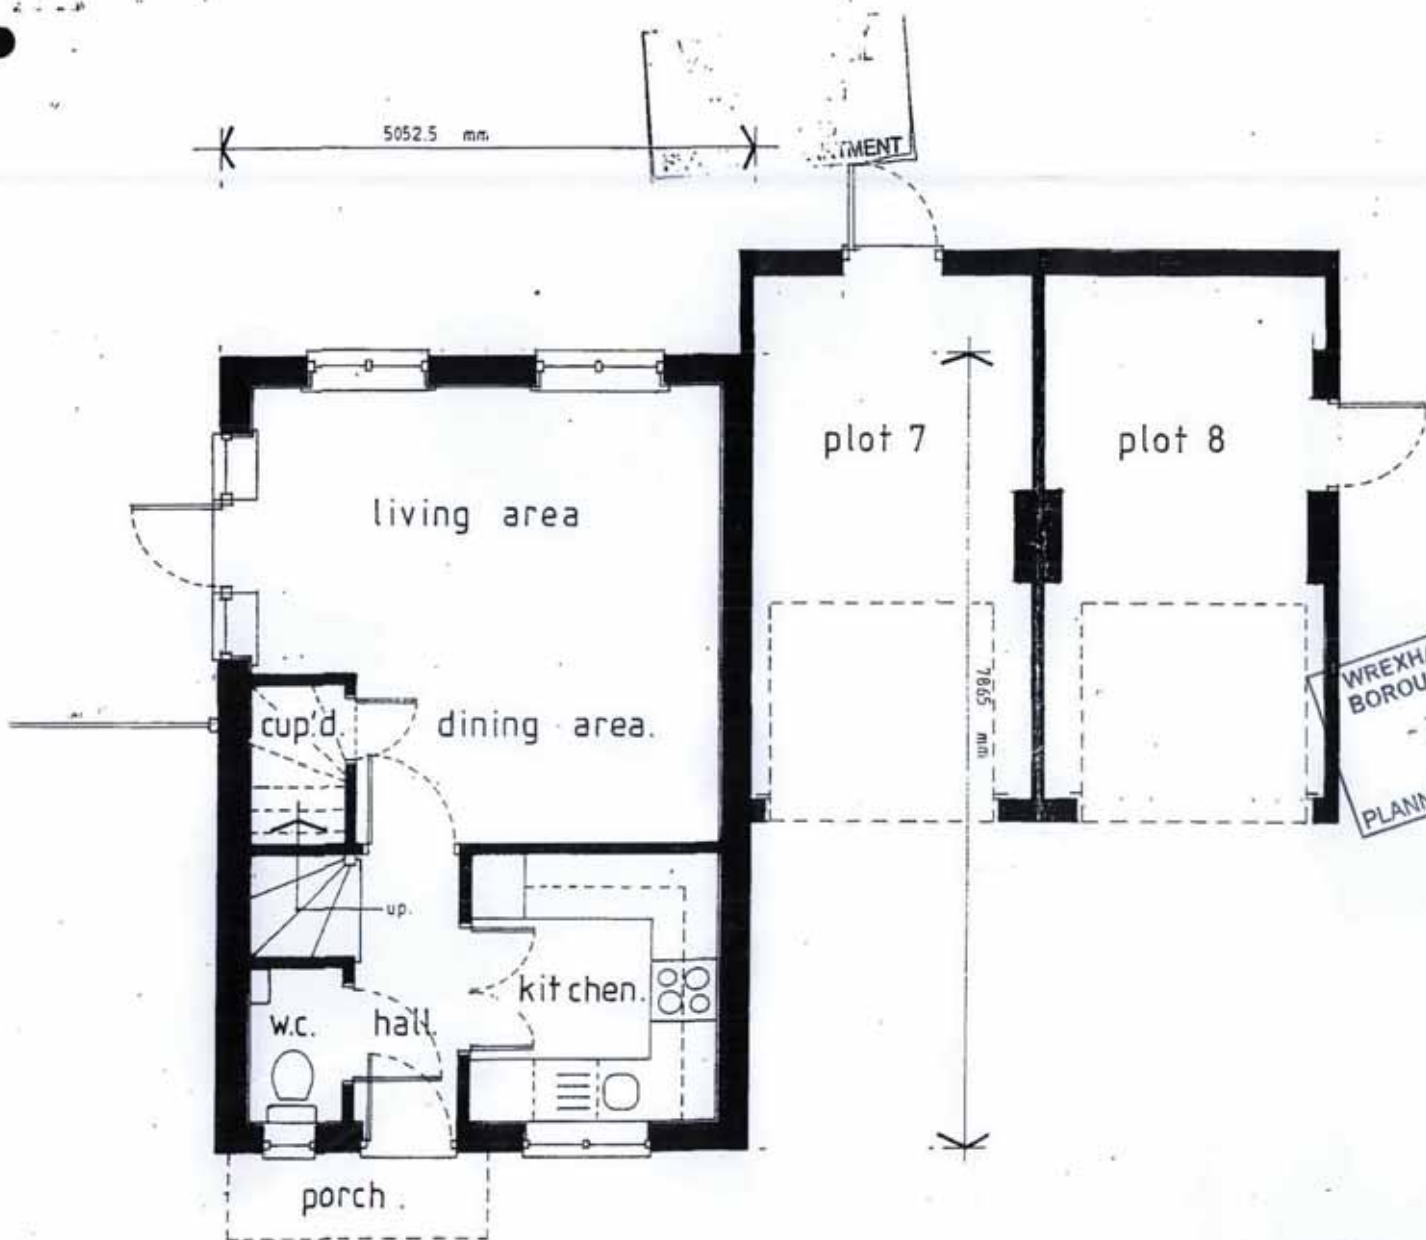

ground floor type 'g.3.'

scale 1:50 dwg.no: P.C. 55

plot : 6

Castlemead Homes Limited


33 Grosvenor Road, Wrexham, LL11 1BT
Telephone: 01978 353023 Fax: 01978 355277
e-mail: enquiries@castlemead-ltd.co.uk
Website: www.castlemead-ltd.co.uk

Castlemead Homes Limited

33 Grosvenor Road, Wrexham, LL11 1BT
Telephone: 01978 353023 Fax: 01978 355277
e-mail: enquiries@castlemead-ltd.co.uk
Website: www.castlemead-ltd.co.uk

P / 2010 / 0011

plot 6.

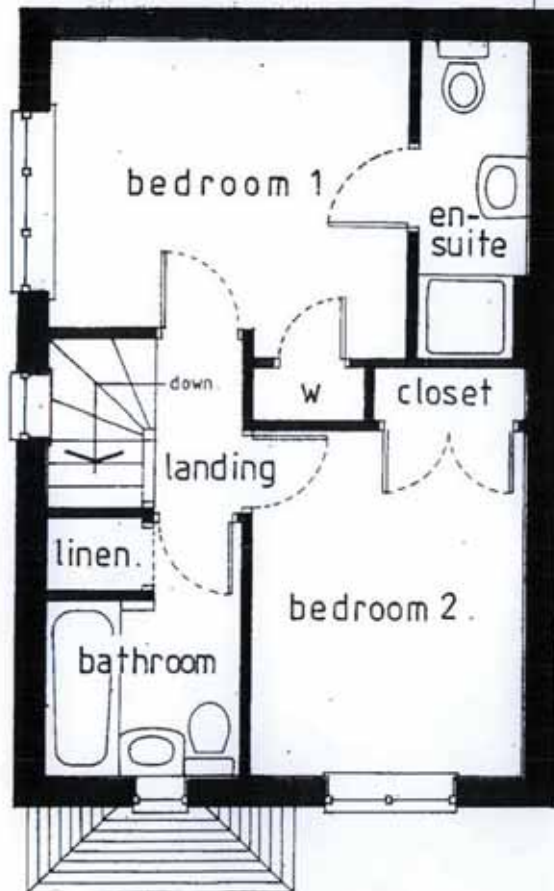

PLANNING DEPARTMENT

WREXHAM COUNTY
BOROUGH COUNCIL
- 7 JAN 2010
PLANNING DEPARTMENT


WREXHAM COUNTY
BOROUGH COUNCIL
- 1 MAR 2010
APPROVED
PLANNING DEPARTMENT

first floor type 'g.3.'

scale 1:50 total gross internal floor area
Dwg.no : PC 56 66.219 sq.m (712.781 sq. ft.)

Castlemead Homes Limited P / 2010 / 0011

33 Grosvenor Road, Wrexham, LL11 1BT
Telephone: 01978 353023 Fax: 01978 355277
e-mail: enquiries@castlemead-ld.co.uk
Website: www.castlemead-ld.co.uk

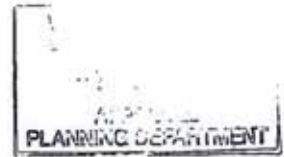

front elevation

scale 1:50 dwg no: P.C. 57


plot 6



Castlemead Homes Limited

33 Grosvenor Road, Wrexham, LL11 1BT
Telephone: 01978 353023 Fax: 01978 355277
e-mail: enquiries@castlemead-ltd.co.uk
Website: www.castlemead-ltd.co.uk

P / 2010 / 0011

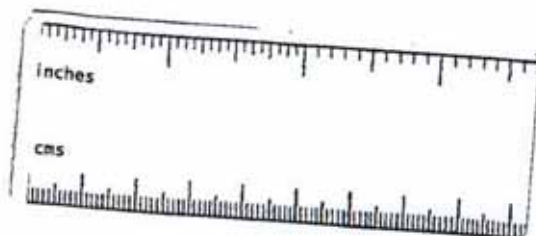

WREXHAM COUNTY
BOROUGH COUNCIL
- 7 JAN 2010
PLANNING DEPARTMENT

WREXHAM COUNTY
BOROUGH COUNCIL
- 1 MAR 2010
APPROVED
PLANNING DEPARTMENT

rear elevation

scale 1:50 dwg.no: PC.- 58

plot 6

Castlemead Homes Limited

33 Grosvenor Road, Wrexham, LL11 1BT
Telephone: 01978 353023 Fax: 01978 355277
e-mail: enquiries@castlemead-hd.co.uk
Website: www.castlemead-hd.co.uk

P / 2010 / 0011



APPROVED
PLANNING DEPARTMENT

WREXHAM COUNTY
BOROUGH COUNCIL
- 1 MAR 2010
APPROVED
PLANNING DEPARTMENT

side elevation

scale 1:50


dwg no P.C.- 59

plot 6

Castlemead Homes Limited

33 Grosvenor Road, Wrexham, LL11 1BT
Telephone: 01978 353023 Fax: 01978 355277
e-mail: enquiries@castlemead-ltd.co.uk
Website: www.castlemead-ltd.co.uk

P / 2010 / 0011

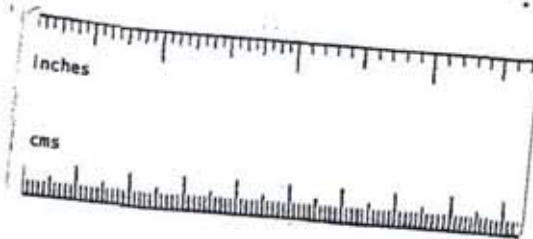

APPROVED
PLANNING DEPARTMENT


WREXHAM COUNTY
BOROUGH COUNCIL
- 7 JAN 2010
PLANNING DEPARTMENT

WREXHAM COUNTY
BOROUGH COUNCIL
- 1 MAR 2010
APPROVED
PLANNING DEPARTMENT

side elevation

scale 1:50 dwg. no: PC- 60

plot 6

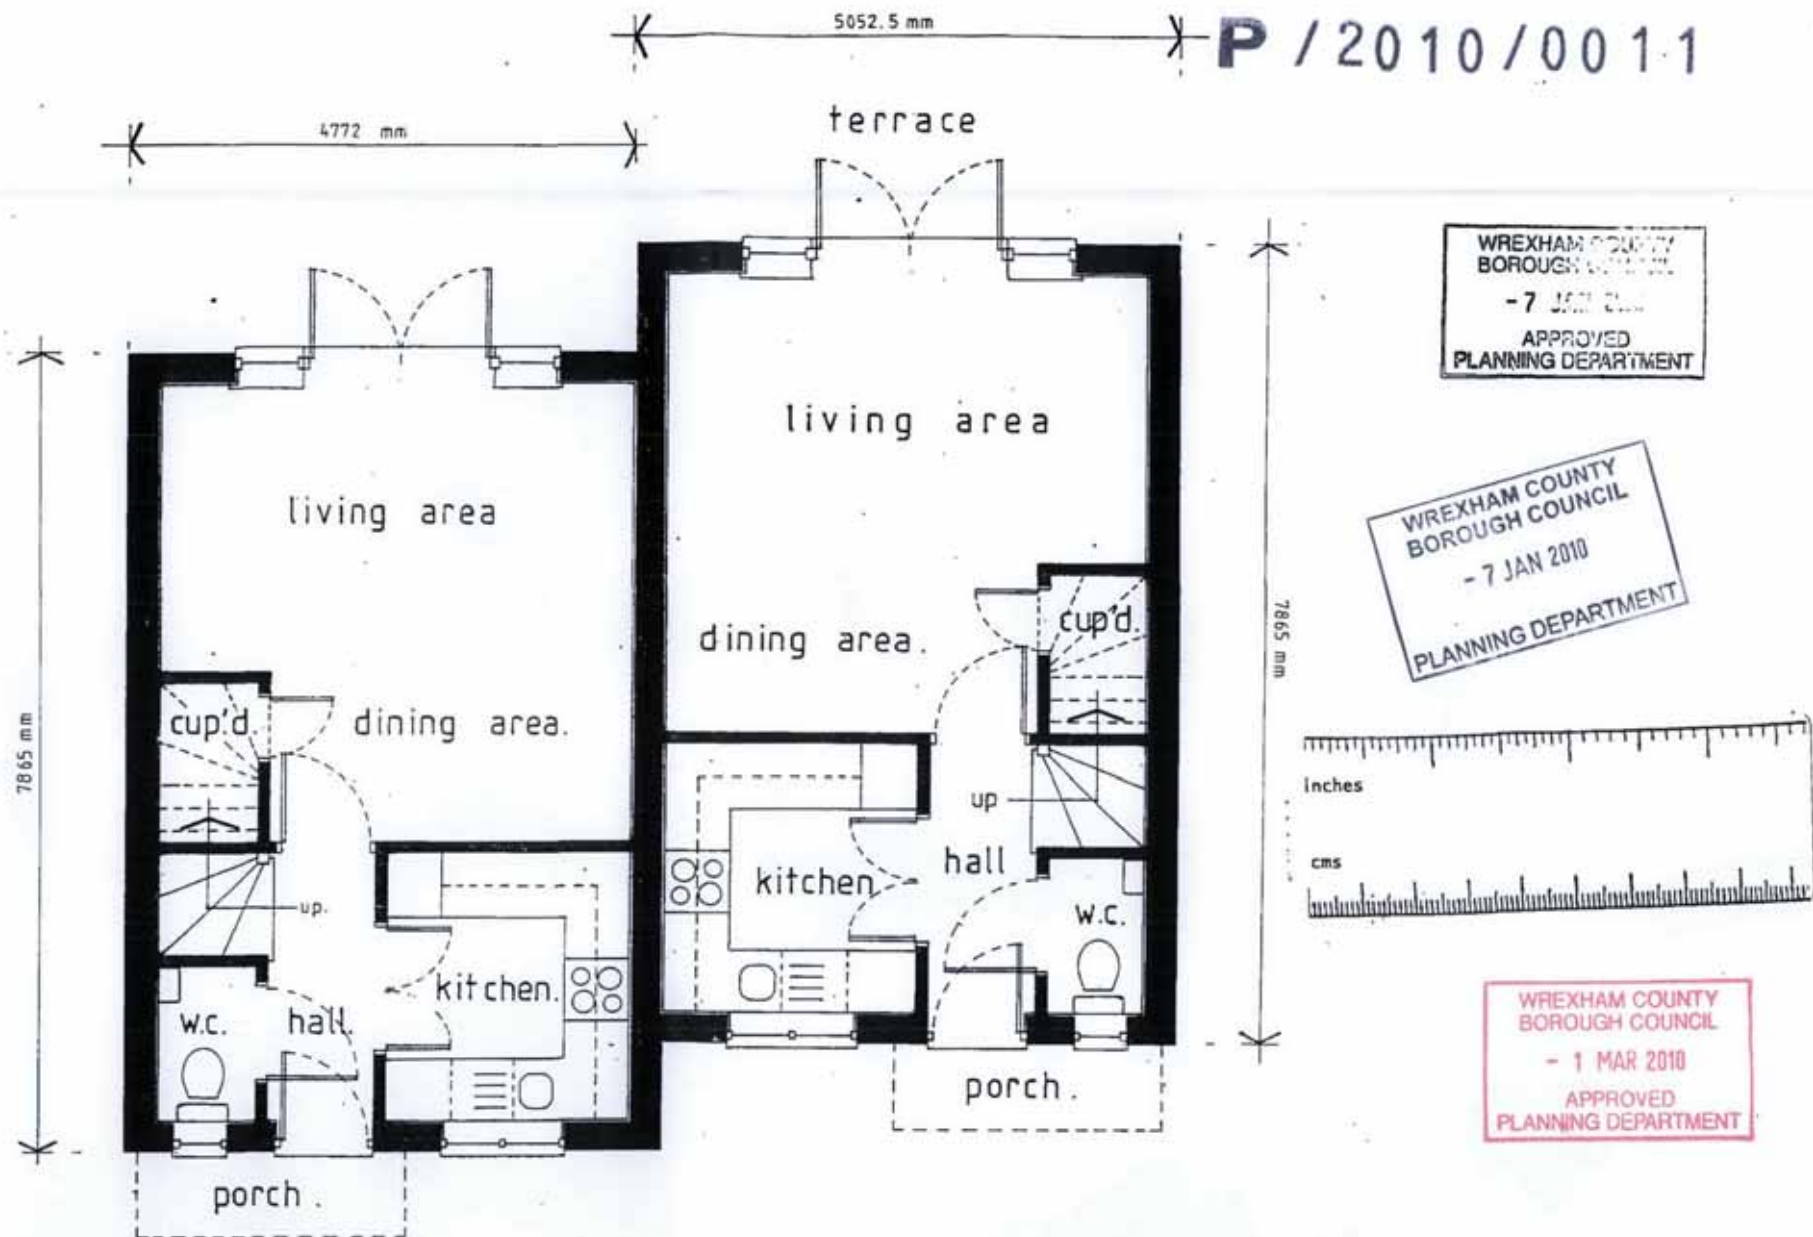

ground floor

scale 1:50

dwg.no : P.C.50


plots : 7 & 8 only

Castlemead Homes Limited

33 Grosvenor Road, Wrexham, LL11 1BT
Telephone: 01978 353023 Fax: 01978 355277
e-mail: enquiries@castlemead-hd.co.uk
Website: www.castlemead-hd.co.uk

plots 7 & 8

PP/2016/0017

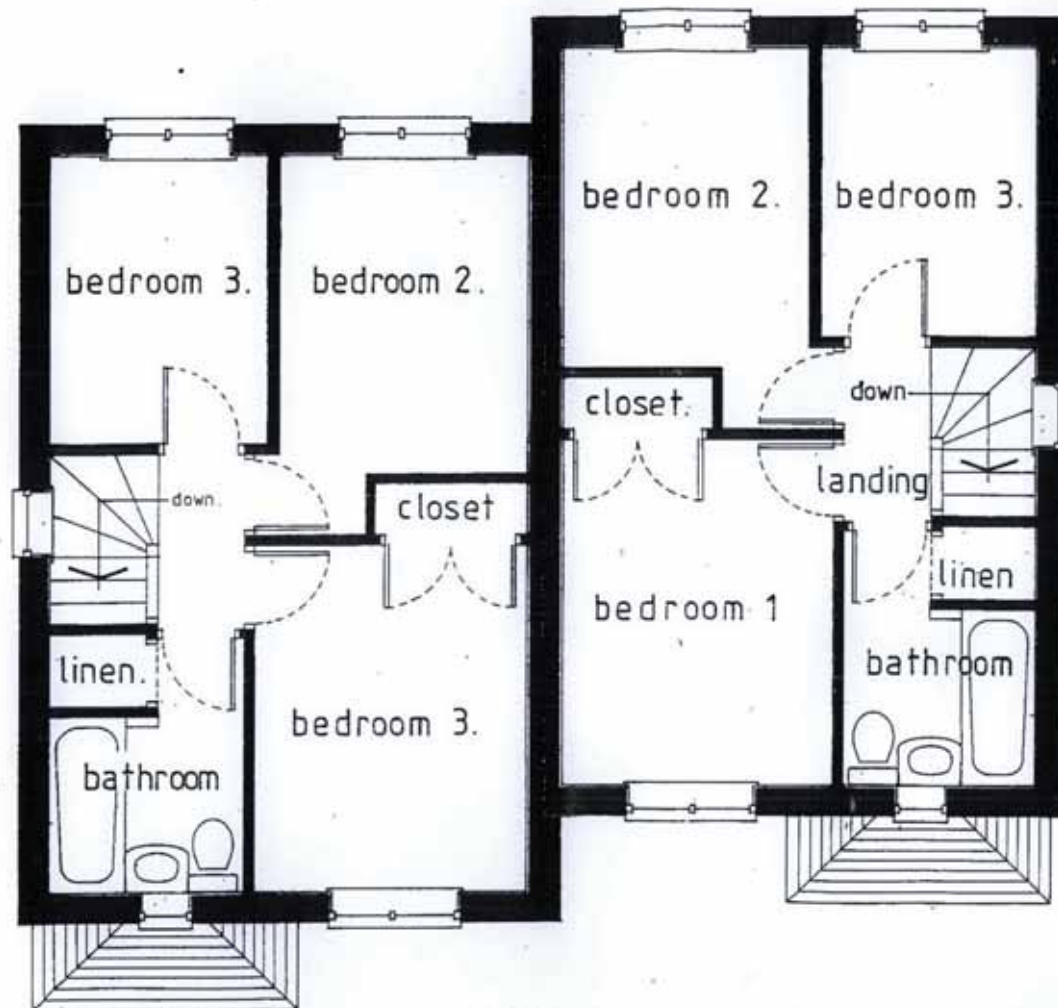

first floor

scale 1:50
dwg.no: P.C.51

total gross internal floor area
66.219 sq.m (712.781 sq.ft.)

Castlemead Homes Limited

33 Grosvenor Road, Wrexham, LL11 1BT
Telephone: 01978 353023 Fax: 01978 355277
e-mail: enquiries@castlemead-ltd.co.uk
Website: www.castlemead-ltd.co.uk

WREXHAM COUNTY
BOROUGH COUNCIL
- 7 JAN 2010
APPROVED
PLANNING DEPARTMENT

WREXHAM COUNTY
BOROUGH COUNCIL
- 7 JAN 2010
PLANNING DEPARTMENT



WREXHAM COUNTY
BOROUGH COUNCIL
- 1 MAR 2010
PLANNING DEPARTMENT

WREXHAM COUNTY
BOROUGH COUNCIL
- 1 MAR 2010
APPROVED
PLANNING DEPARTMENT

P / 2010 / 0011

Castlemead Homes Limited

33 Grosvenor Road, Wrexham, LL11 1BT
Telephone: 01978 353023 Fax: 01978 355277
e-mail: enquiries@castlemead-ltd.co.uk
Website: www.castlemead-ltd.co.uk

WREXHAM
BOROUGH COUNCIL
- 7 JAN 2010
APPROVED
PLANNING DEPARTMENT


WREXHAM COUNTY
BOROUGH COUNCIL
- 7 JAN 2010
PLANNING DEPARTMENT



front elevation

scale 1:50 dwg no: P.C. 51

plots 7 & 8.

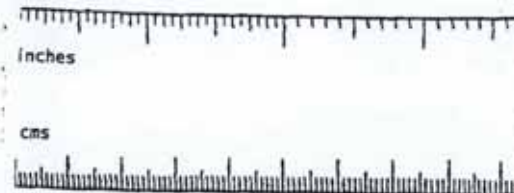

WREXHAM COUNTY
BOROUGH COUNCIL
- 1 MAR 2010
APPROVED
PLANNING DEPARTMENT

Castlemead Homes Limited

33 Grosvenor Road, Wrexham, LL11 1BT
 Telephone: 01978 353023 Fax: 01978 355277
 e-mail: enquiries@castlemead-ltd.co.uk
 Website: www.castlemead-ltd.co.uk



rear elevation



scale 1:50

dwg no: P.C.52

plots 7 & 8

Castlemead Homes Limited P / 2010 / 0011

33 Grosvenor Road, Wrexham, LL11 1BT
Telephone: 01978 353023 Fax: 01978 355277
e-mail: enquiries@castlemead-ltd.co.uk
Website: www.castlemead-ltd.co.uk

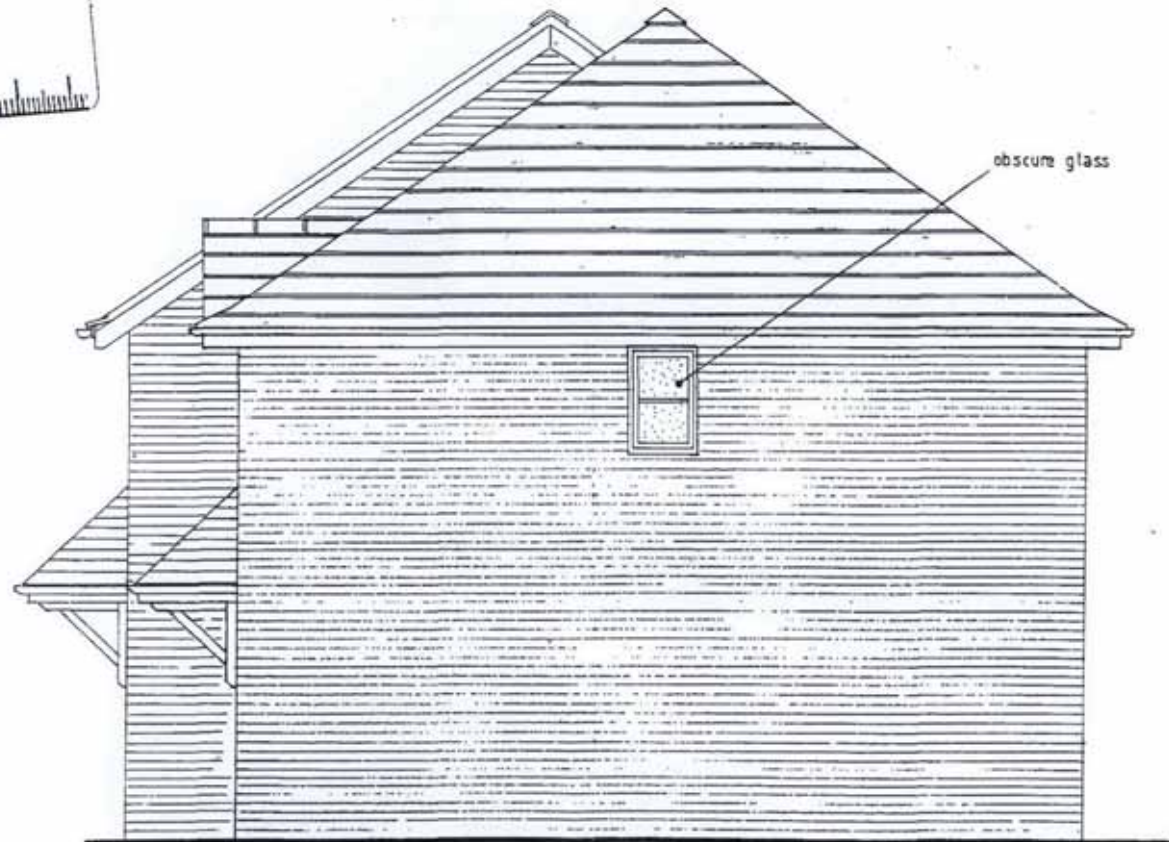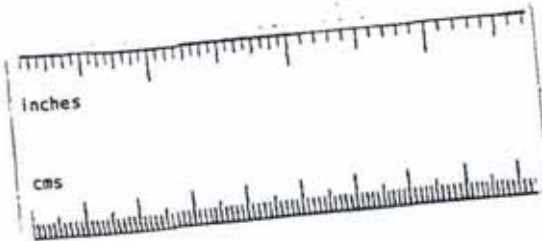

APPROVED
PLANNING DEPARTMENT

WREXHAM COUNTY
BOROUGH COUNCIL
- 7 JAN 2010
PLANNING DEPARTMENT

WREXHAM COUNTY
BOROUGH COUNCIL
- 1 MAR 2010
APPROVED
PLANNING DEPARTMENT




side elevation

scale 1:50 dwg. no 53

Plot 7

Castlemead Homes Limited **P** / 2010 / 0011

33 Grosvenor Road, Wrexham, LL11 1BT
Telephone: 01978 353023 Fax: 01978 355277
e-mail: enquiries@castlemead-ltd.co.uk
Website: www.castlemead-ltd.co.uk

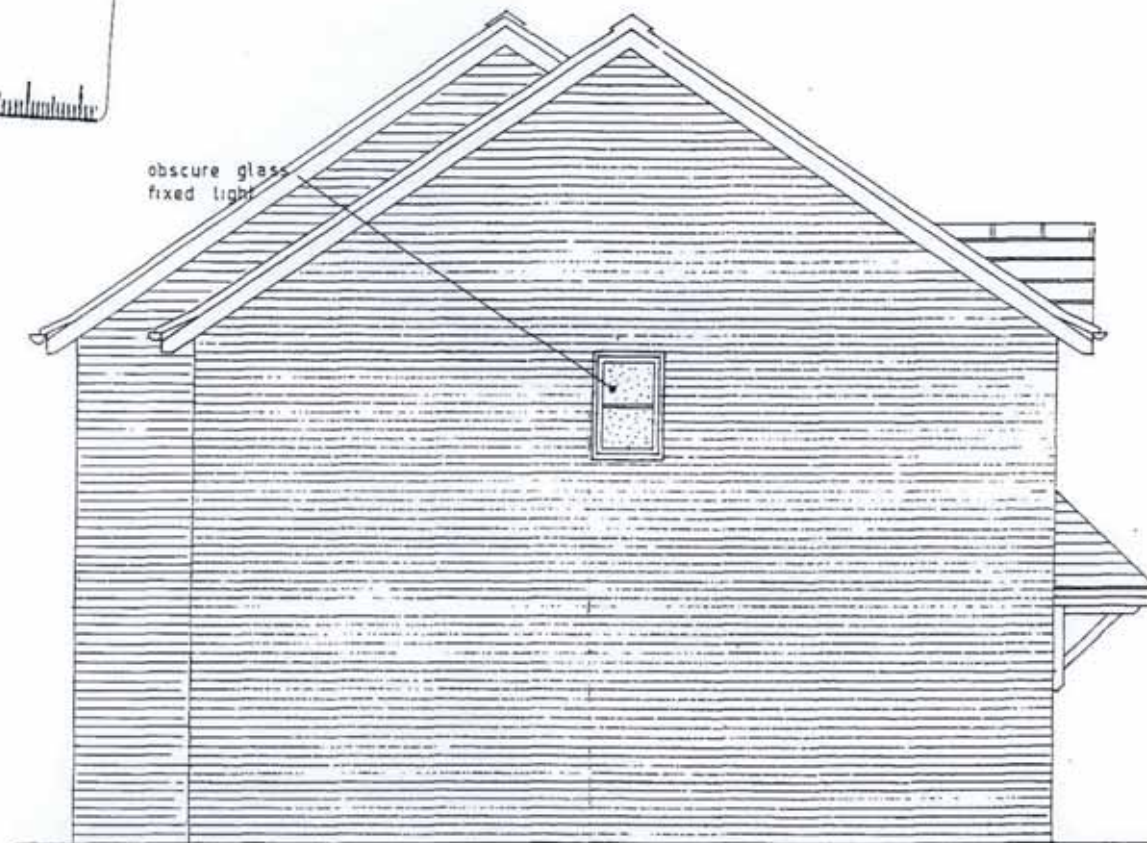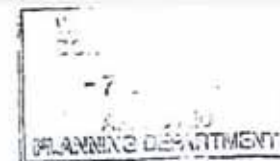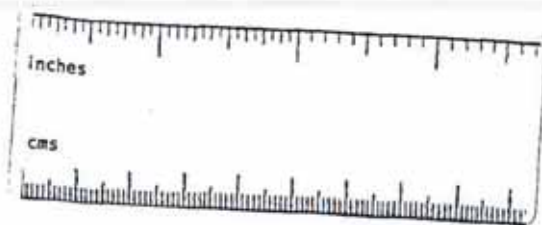

side elevation

scale 1:50 dwg.no: PC- 54

plot 8