





Site Plan as Existing
Scale: 1 : 200

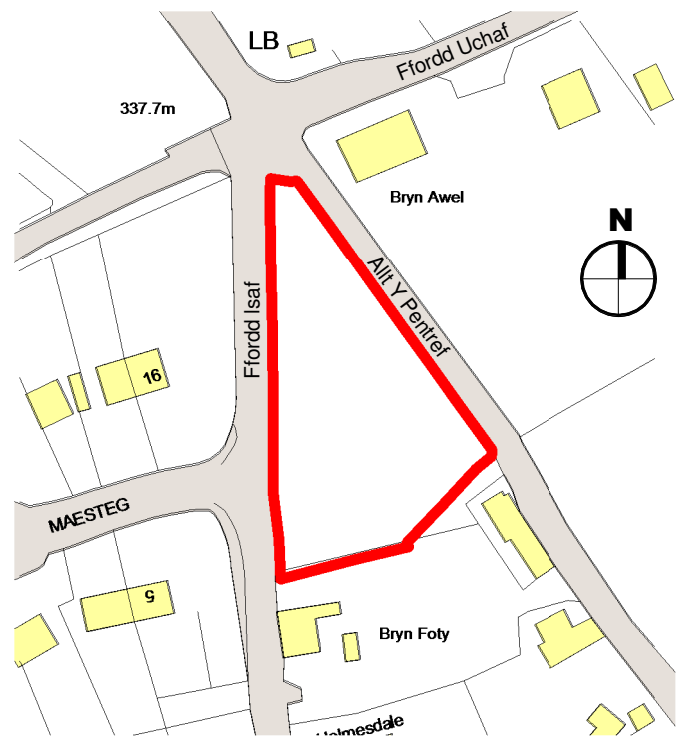

Location Plan
Scale: 1 : 1250

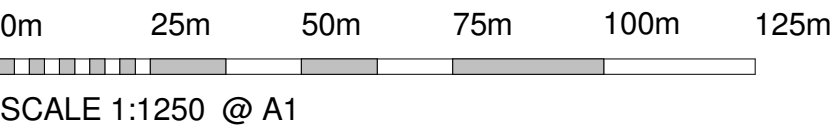

Site Area: 1418.4m²


c	Drawing Issued for Tender.	apl	nm	17.07.14
b	Issued for Planning	APL	NM	14.03.14
a	First Issue of Drawing	mc	nm	04.11.13
Rev.	Revision description	Drawn	Checked	Date
Project Status				
TENDER				



Lovelock Mitchell Architects
3 Stanley Street Chester CH1 2LS
Tel +44 (0) 1244 404321
Fax +44 (0) 1244 404340
e-mail: admin@lovelockmitchell.com
web: www.lovelockmitchell.com

Project
**Wales and West Housing - Maesteg
Gwynfryn - LL11 5YU**

Title
Location and Site Plan as Existing

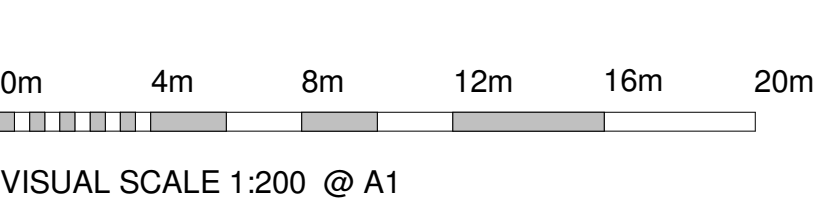

Scale @ A1	Drawn By	Checked By	Date
As indicated	mc	nm	05/07/13
Job No.	Sheet No.	Rev.	
1162	101	C	