




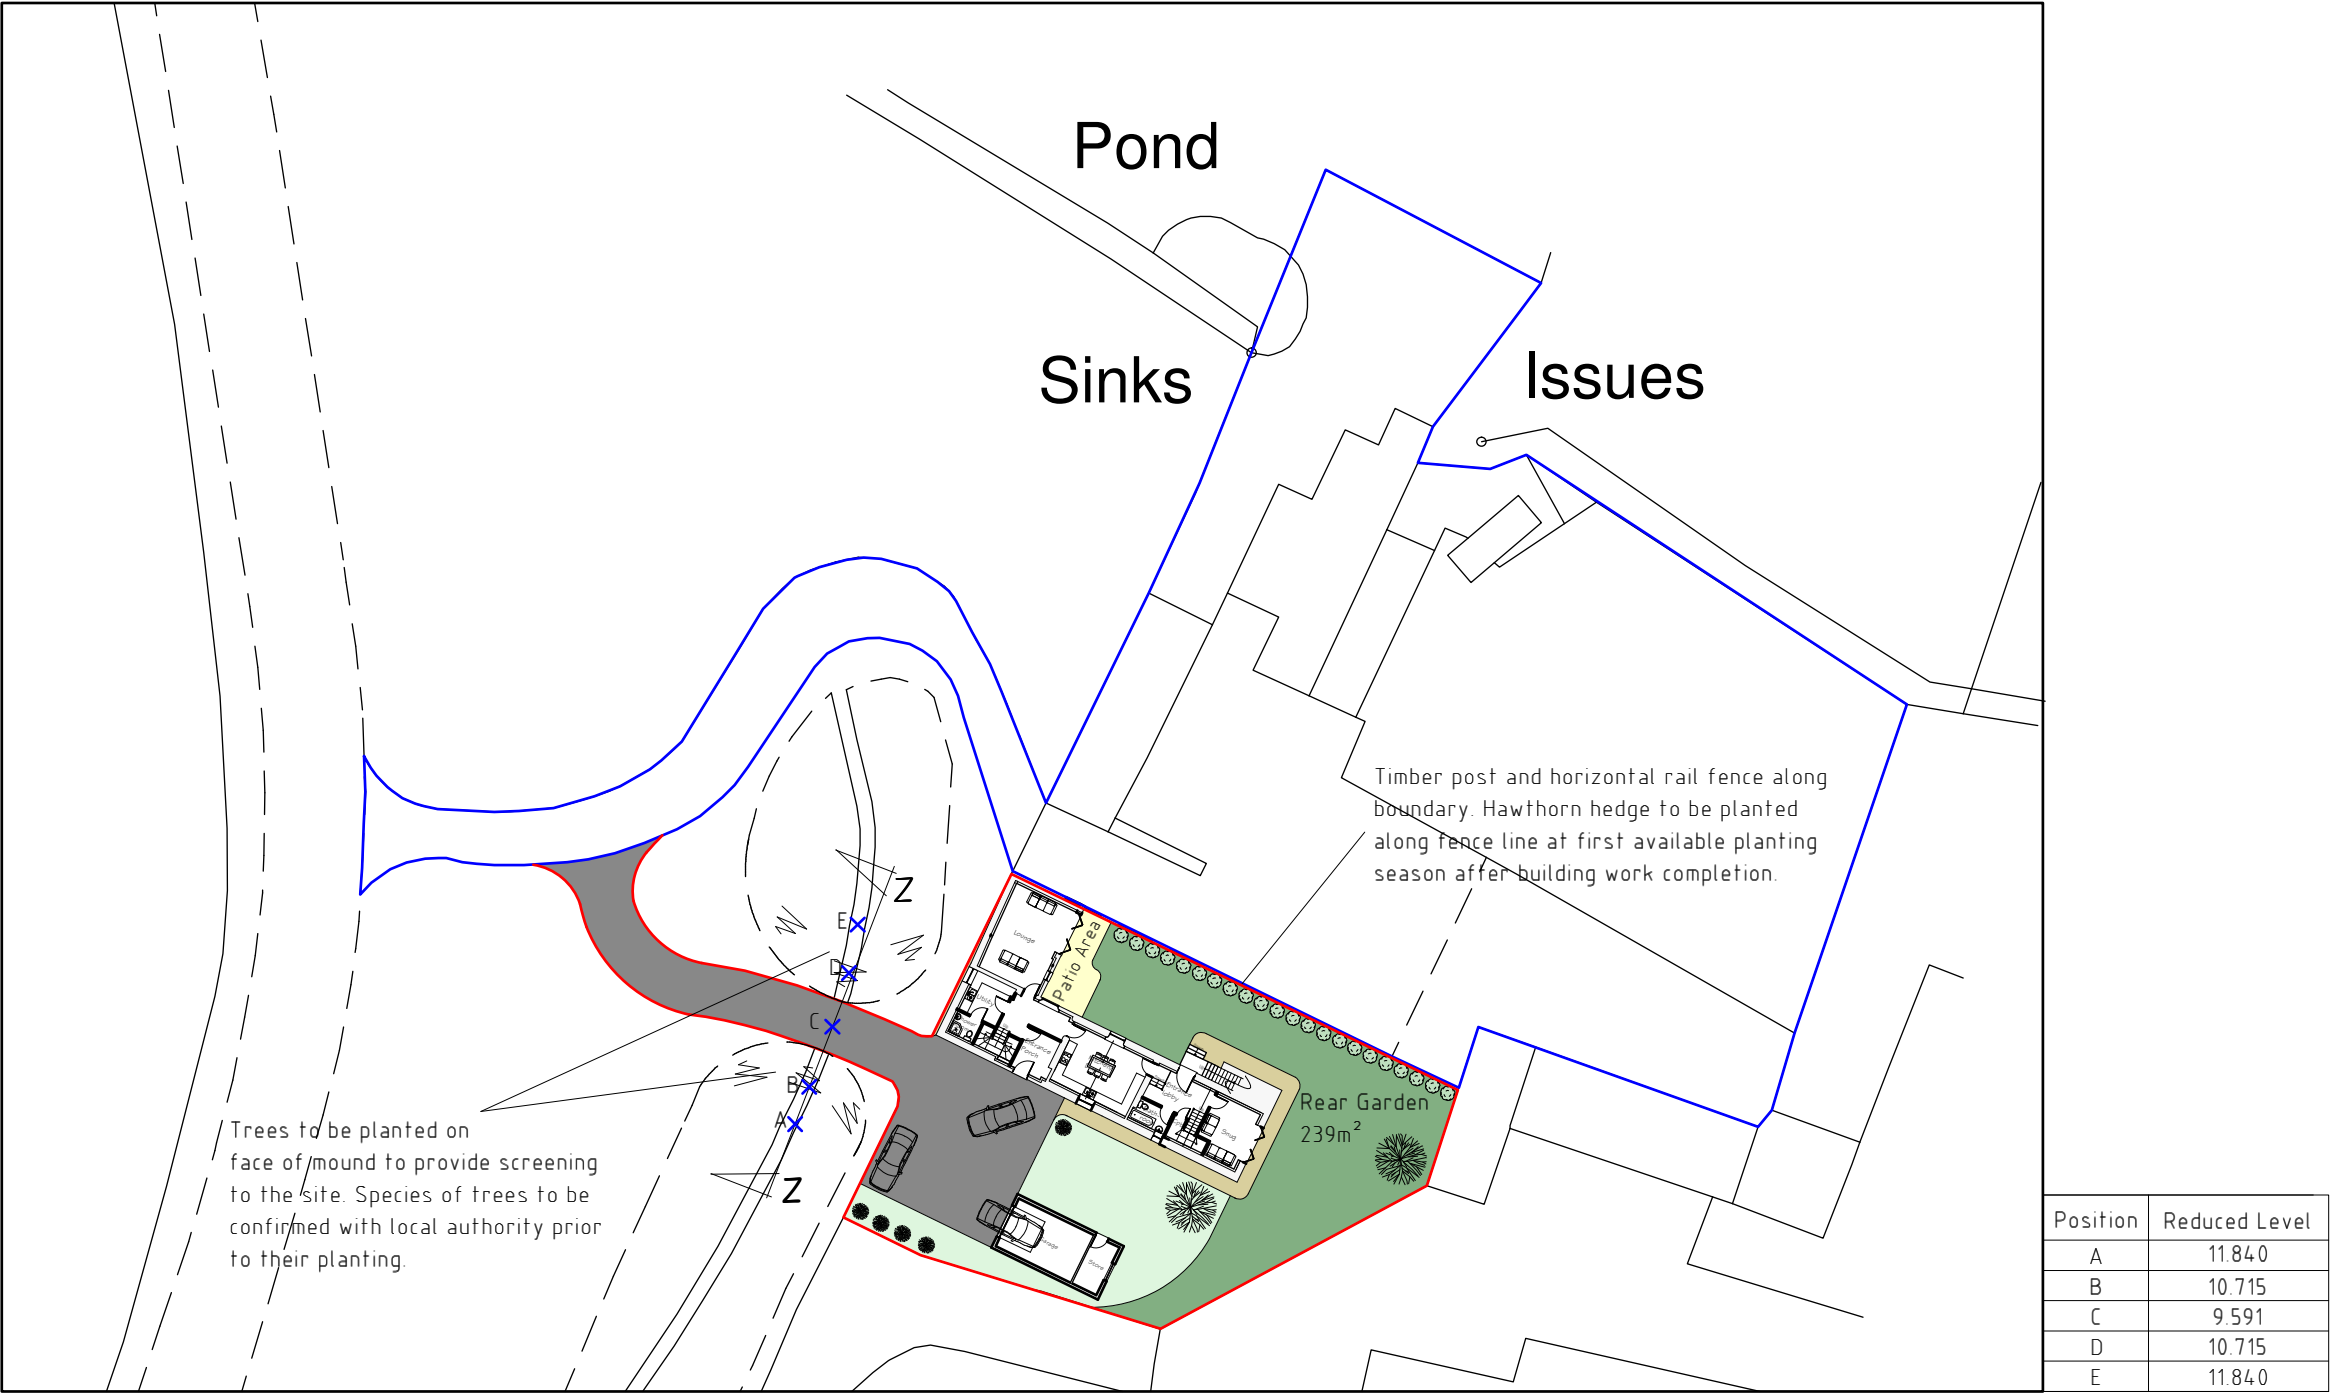

Site Plan 1:500

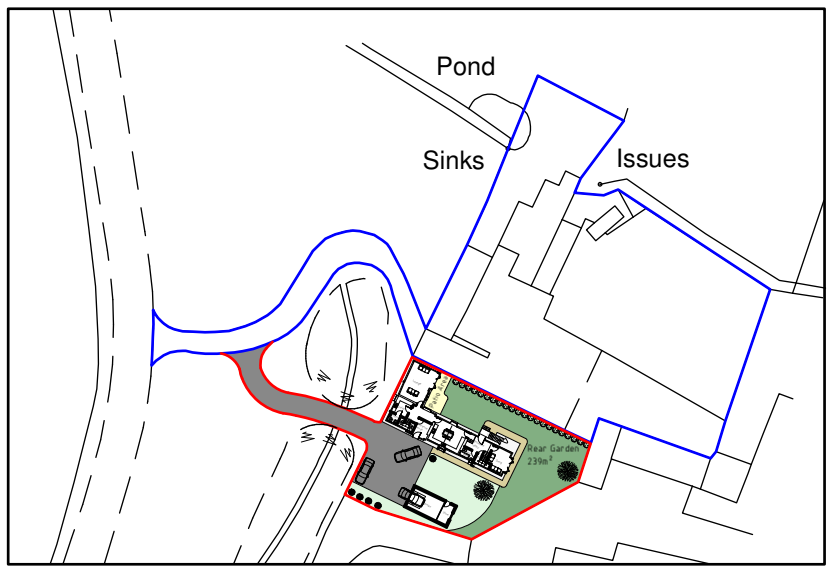

Location Plan 1:1250

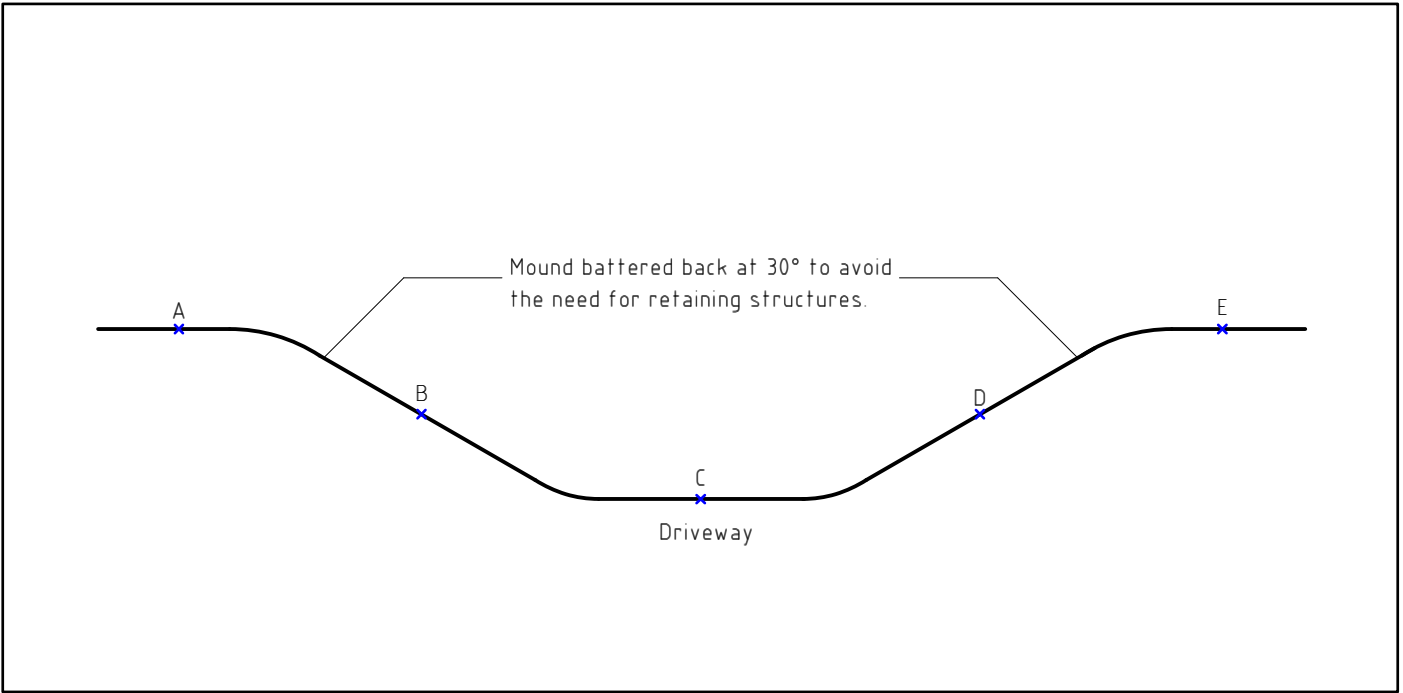

Typical Section Z-Z 1:100

D	12/14	Detail added	D.J.E.
C	12/14	Proposed Section Added	D.J.E.
B	12/14	Proposed Section Added	D.J.E.
A	09/14	Garage Added	K.A.H.
Rev	Date	Detail	Initial

Project:	
Proposed Alterations at Tyn y Pistyll, Plas Isa, Penrycae, Wrexham, LL14 1TU.	
Title: Section Z-Z & Site & Location Plan	Scale: (A2) 1:100, 1:500 & 1:1250

Drawn By: D.J. Edwards	Date: May 2014
Drawing No: S038/005	Sheet: 1 of 1

Redwither Business Centre,
Redwither Business Park,
Wrexham. LL13 9XR
Tel: 01978 356500
www.blueprintarchitectural.com