


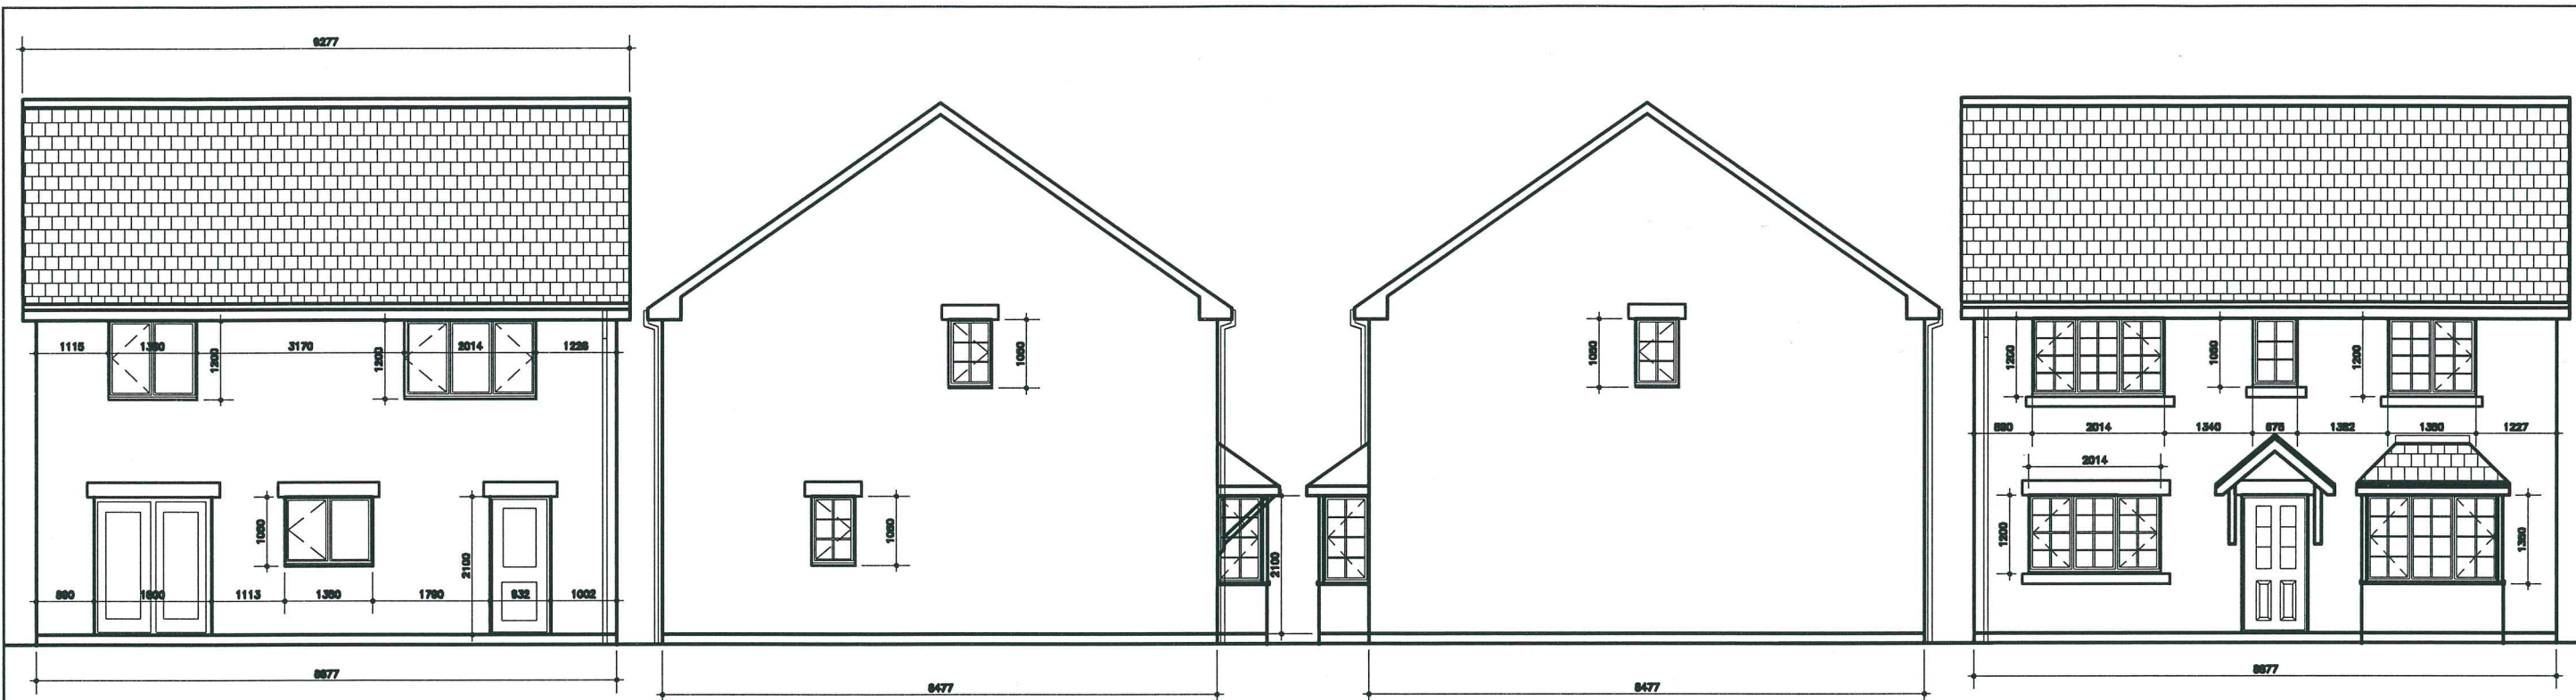


REAR ELEVATION


SIDE ELEVATION

SIDE ELEVATION

FRONT ELEVATION

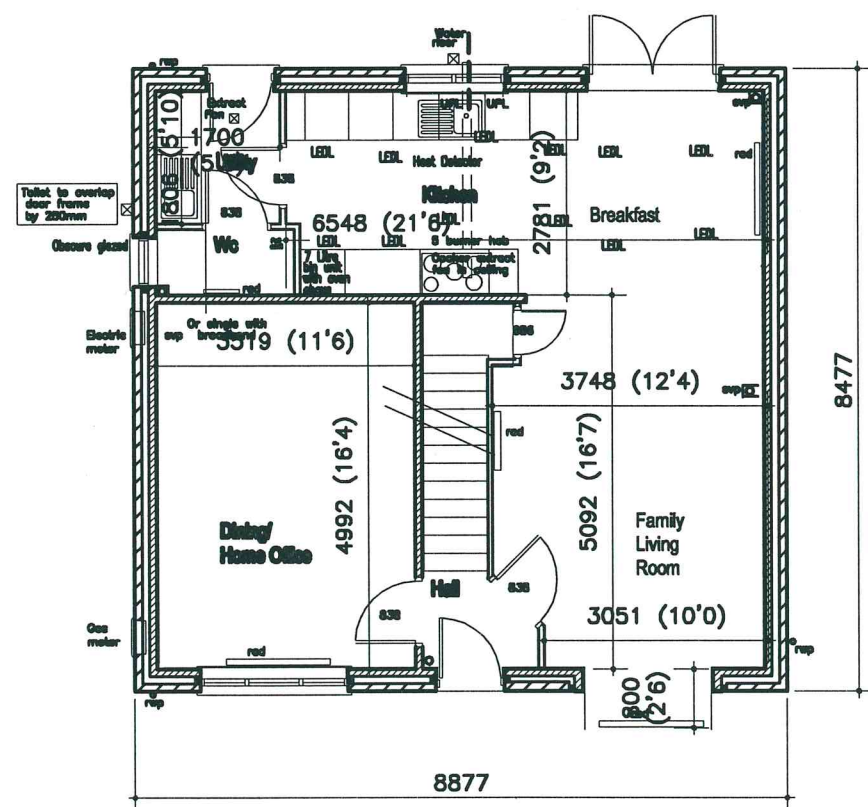

GROUND FLOOR PLAN

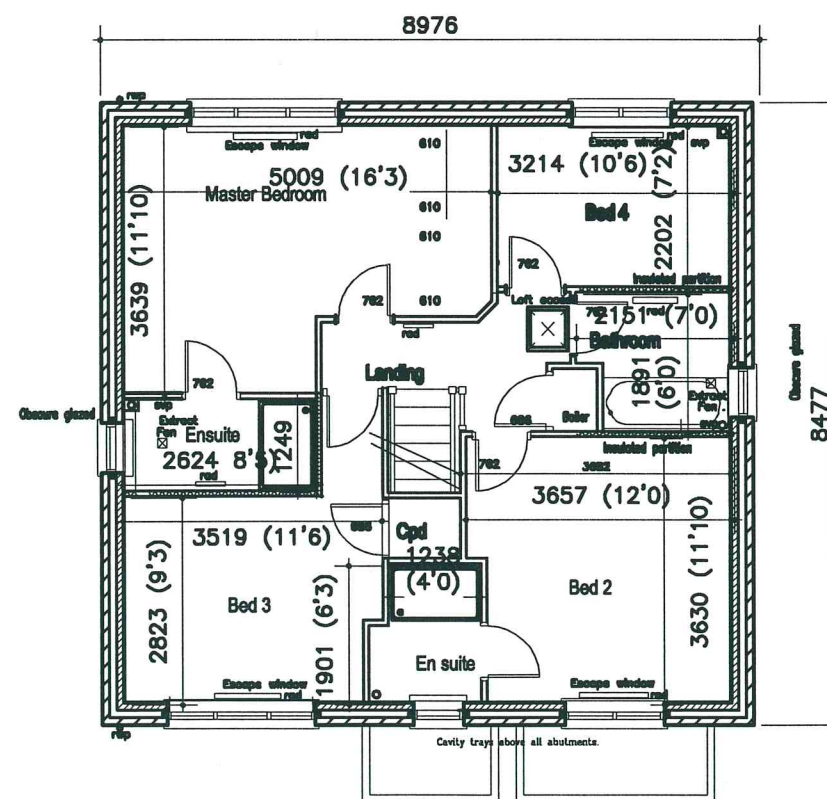

FIRST FLOOR PLAN

PLOTS 2, 11, 13, 19, 30, 35,
72, 98, 101, 106, 107.

CONTRACT

Land at L Lay New Road
Rhosrobin, Wrexham
LL11 2UB

DWG TITLE:

House Type Wilmslow
VERSION 1
131.77 sqm – 1418 sqft
Planning Drawing
Plans & Elevations

SCALE: 1:100

DATE: Feb 2014

DWG No.

PHTD/W1-1
Rev. A. Nov. 14.