

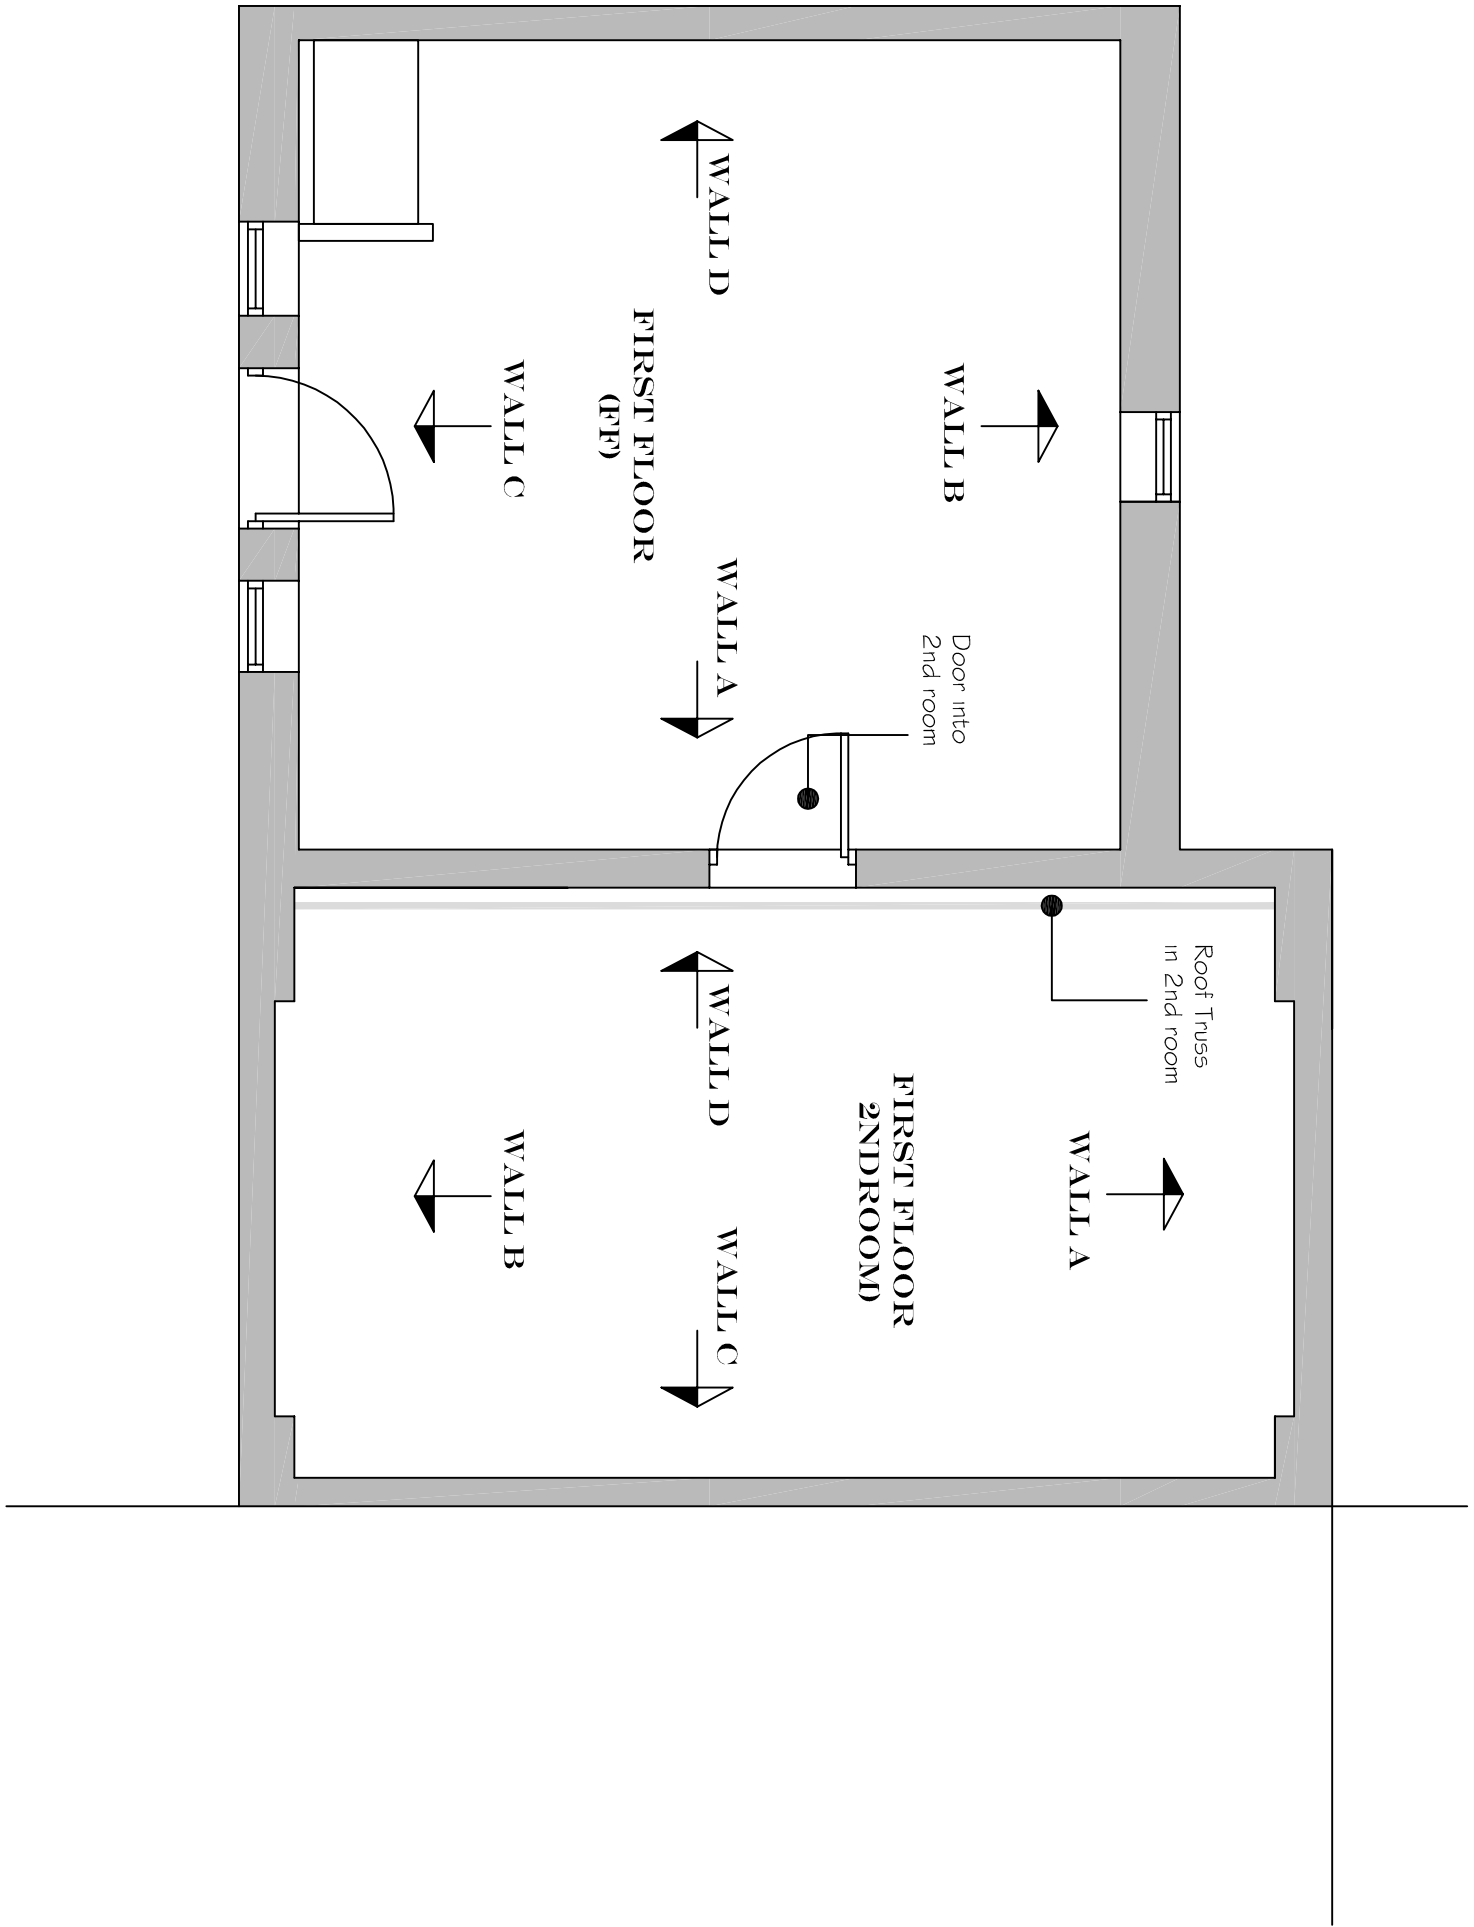


EXISTING FLOOR PLANS

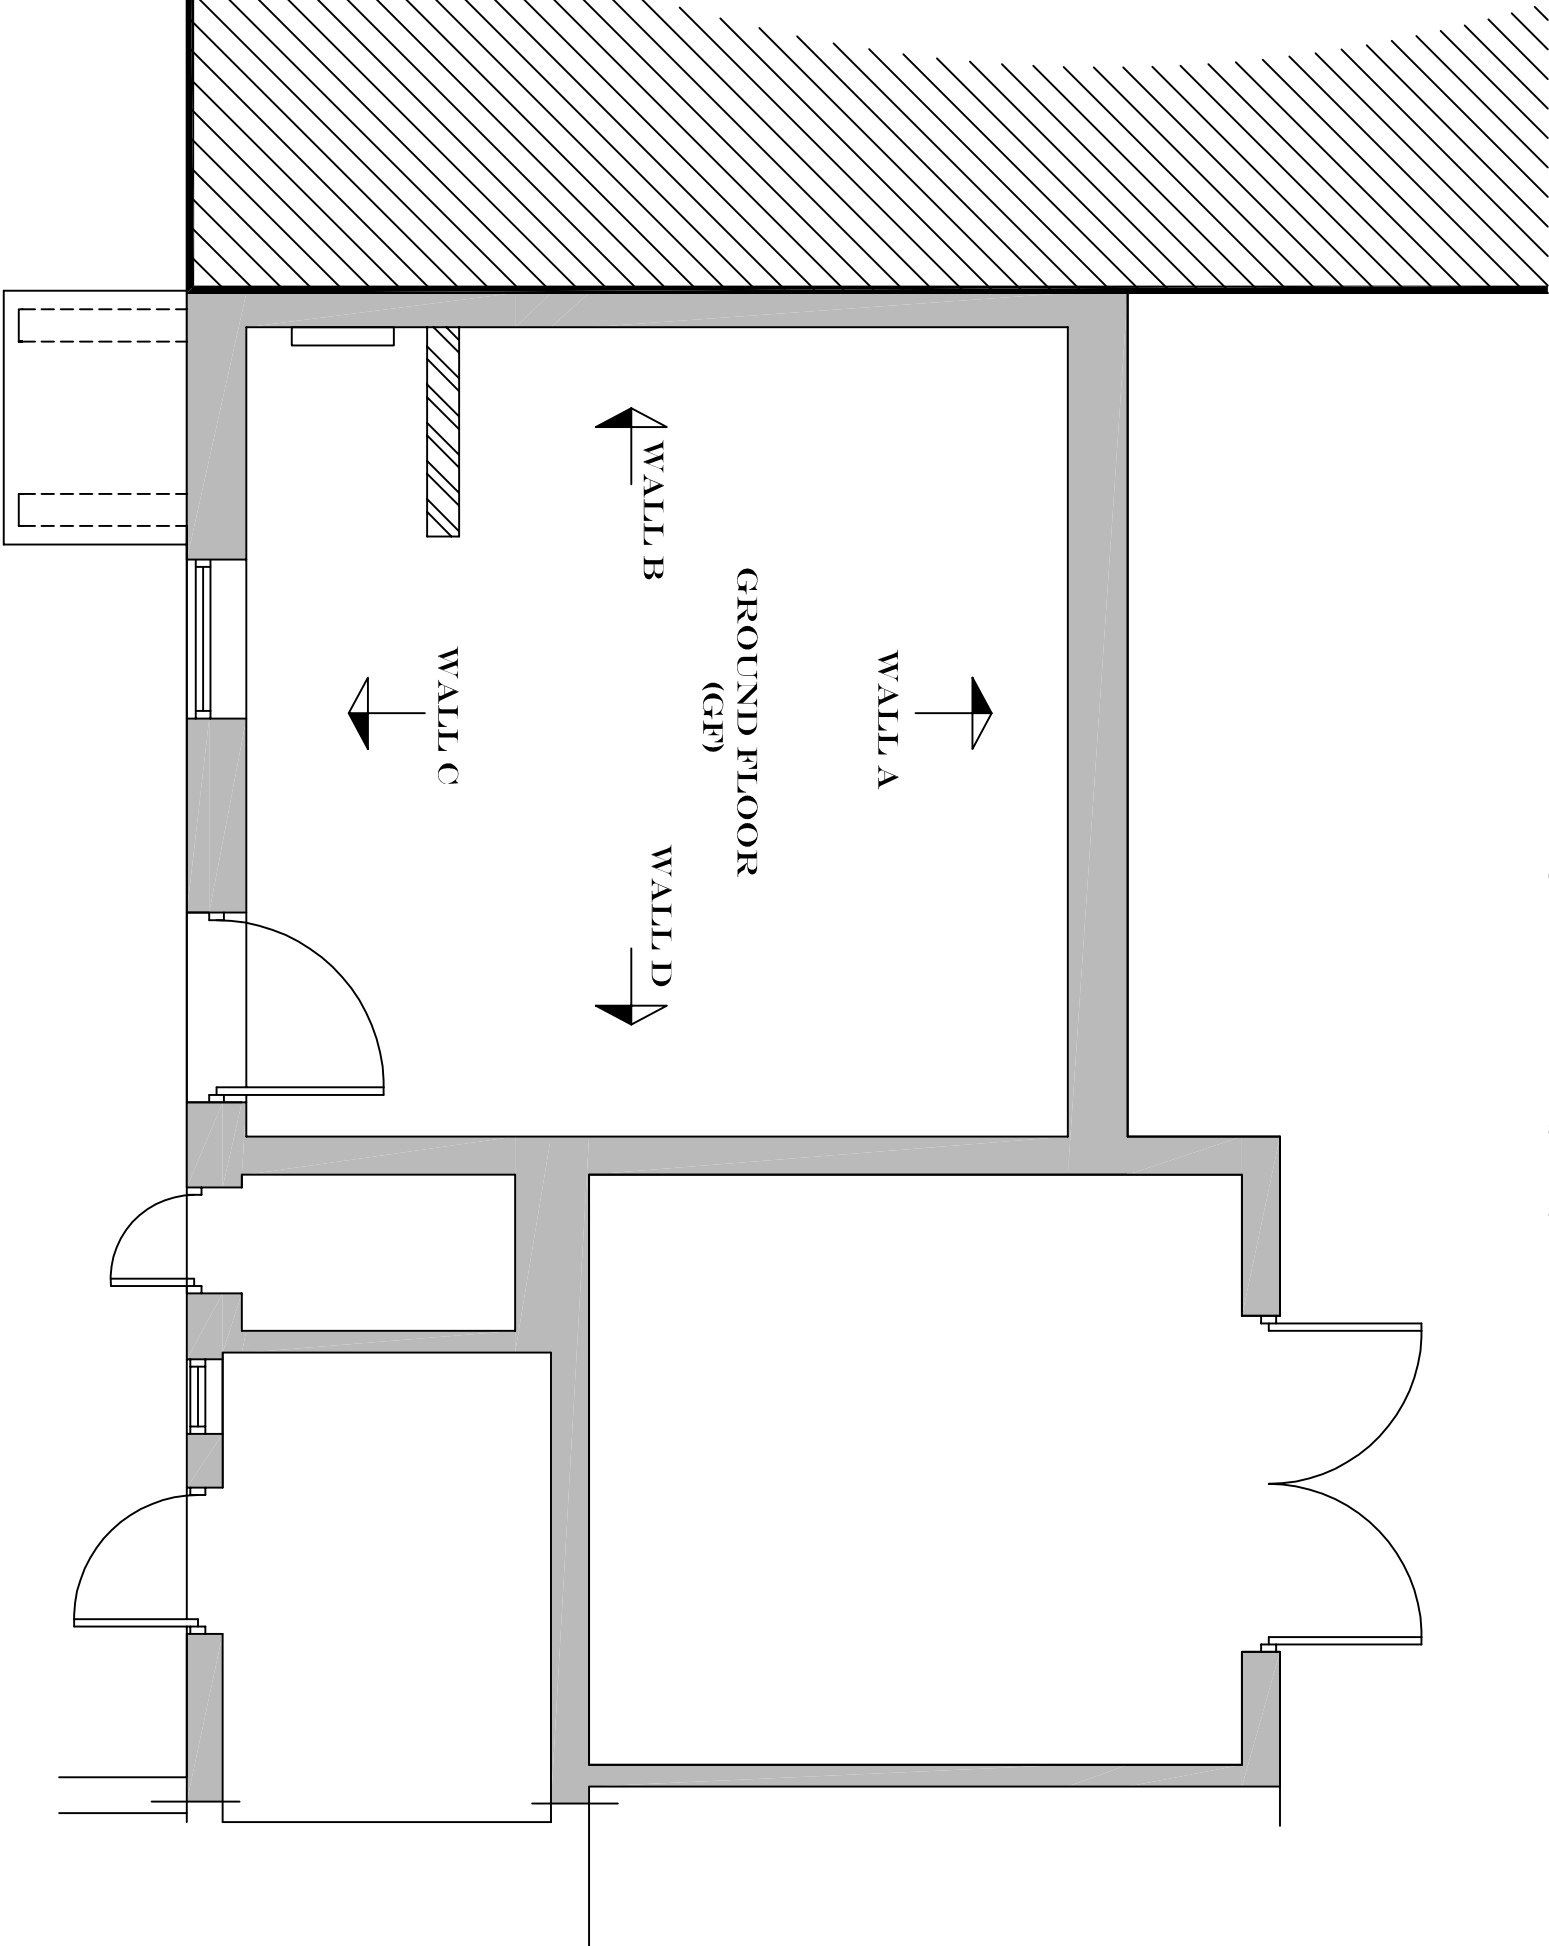


EXISTING FRONT ELEVATION

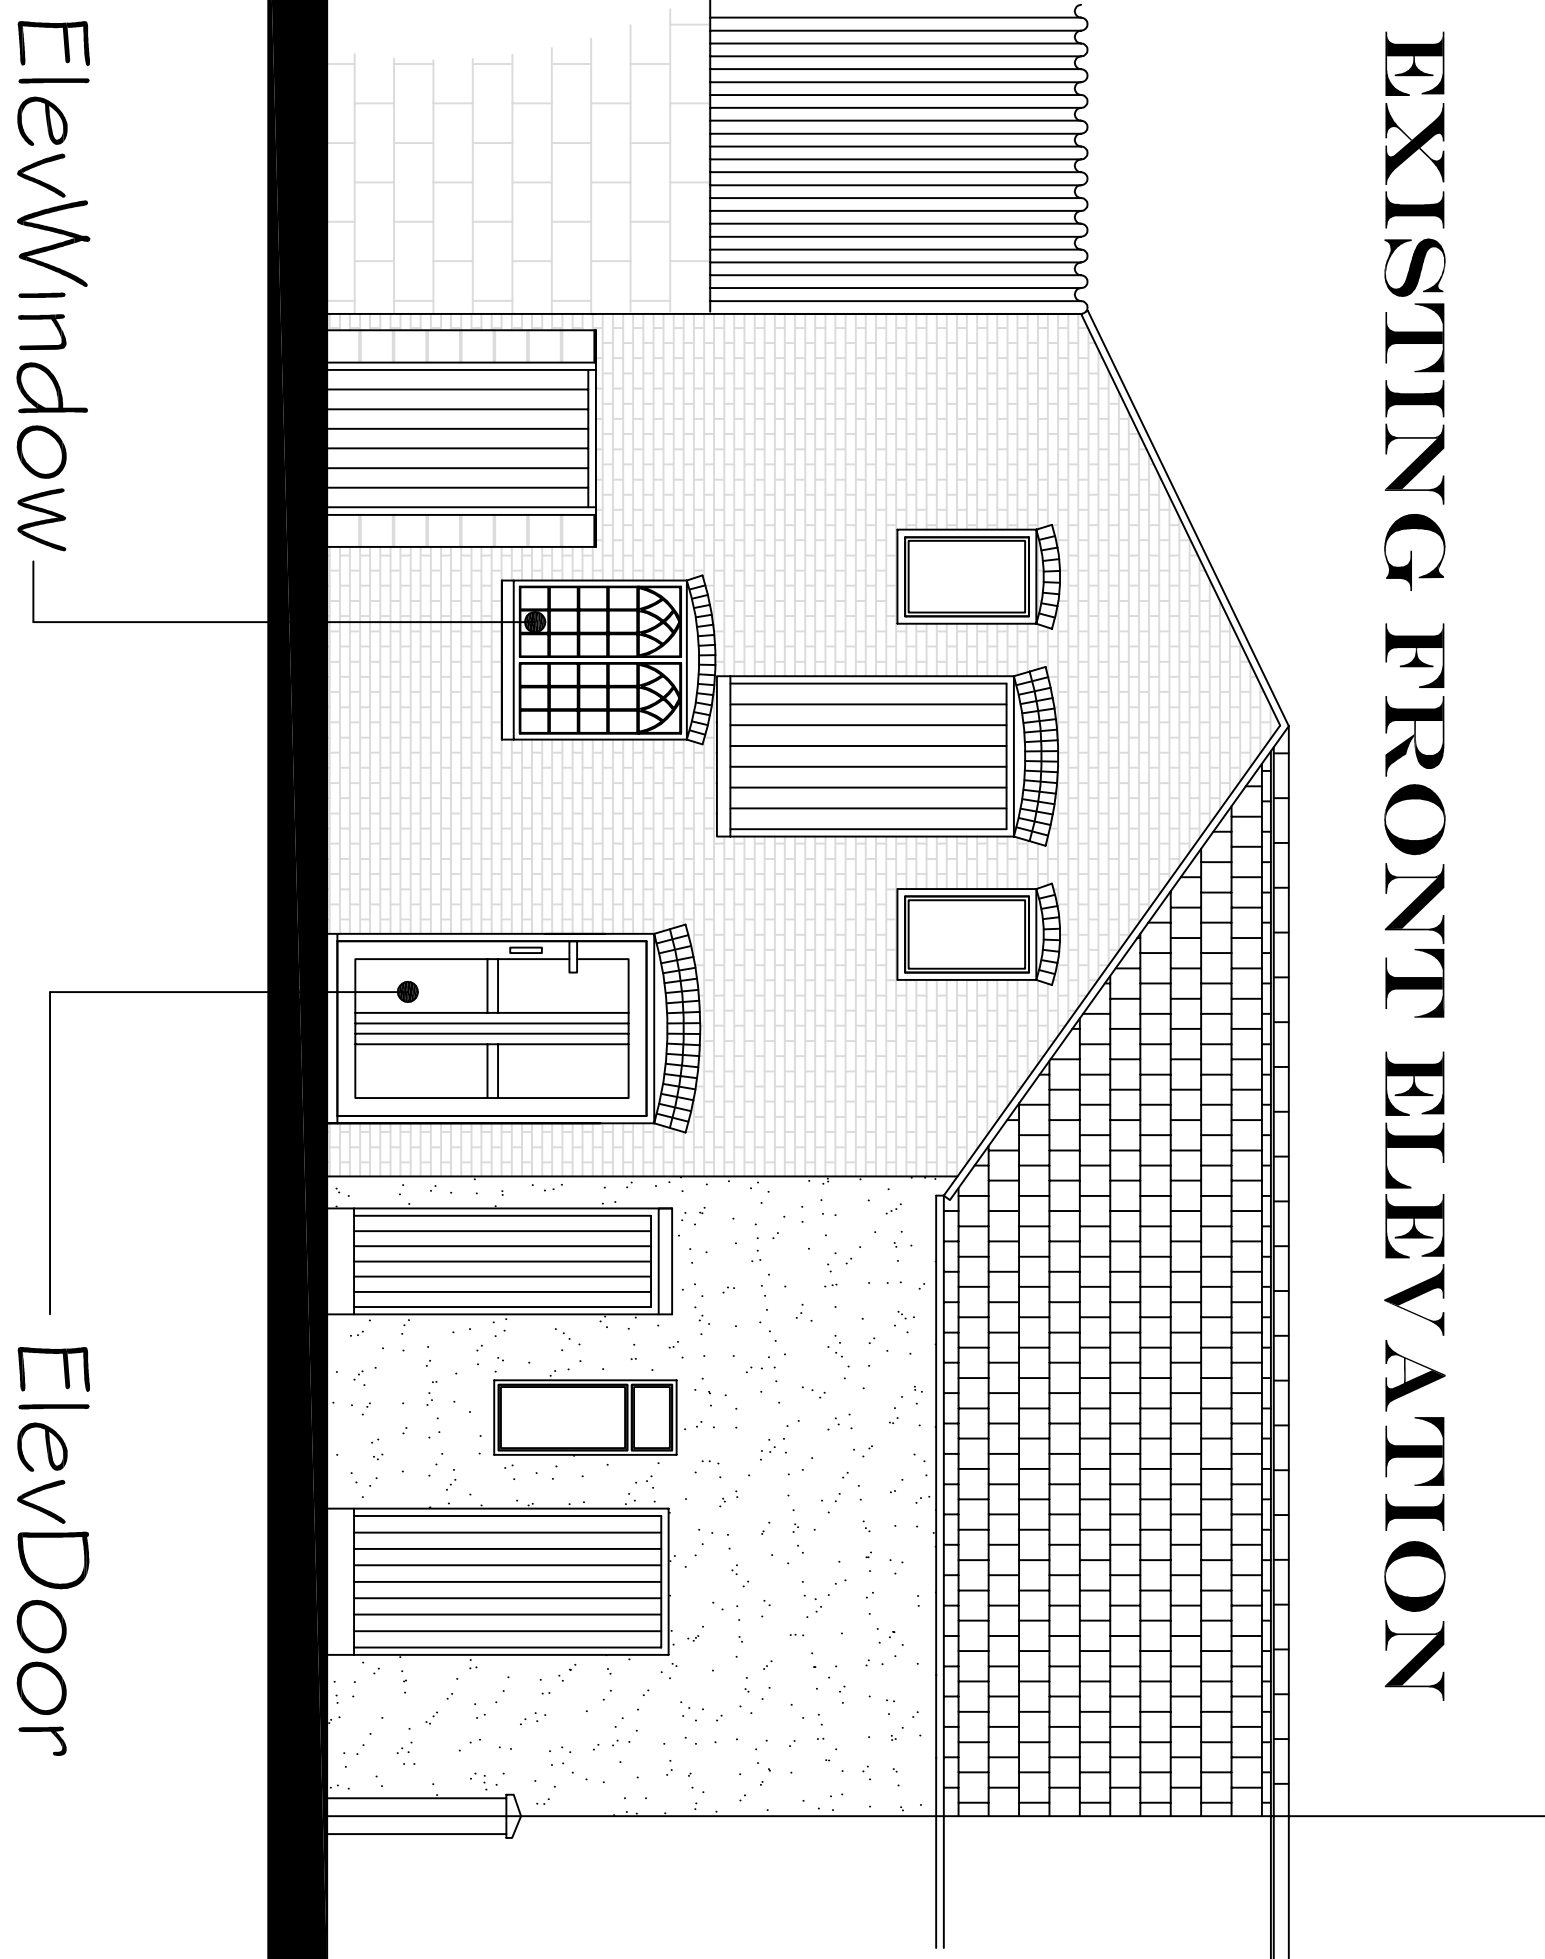

CROSHOWELL HILL

White Lodge

LOCATION PLAN
SCALE 1:200 AT A1

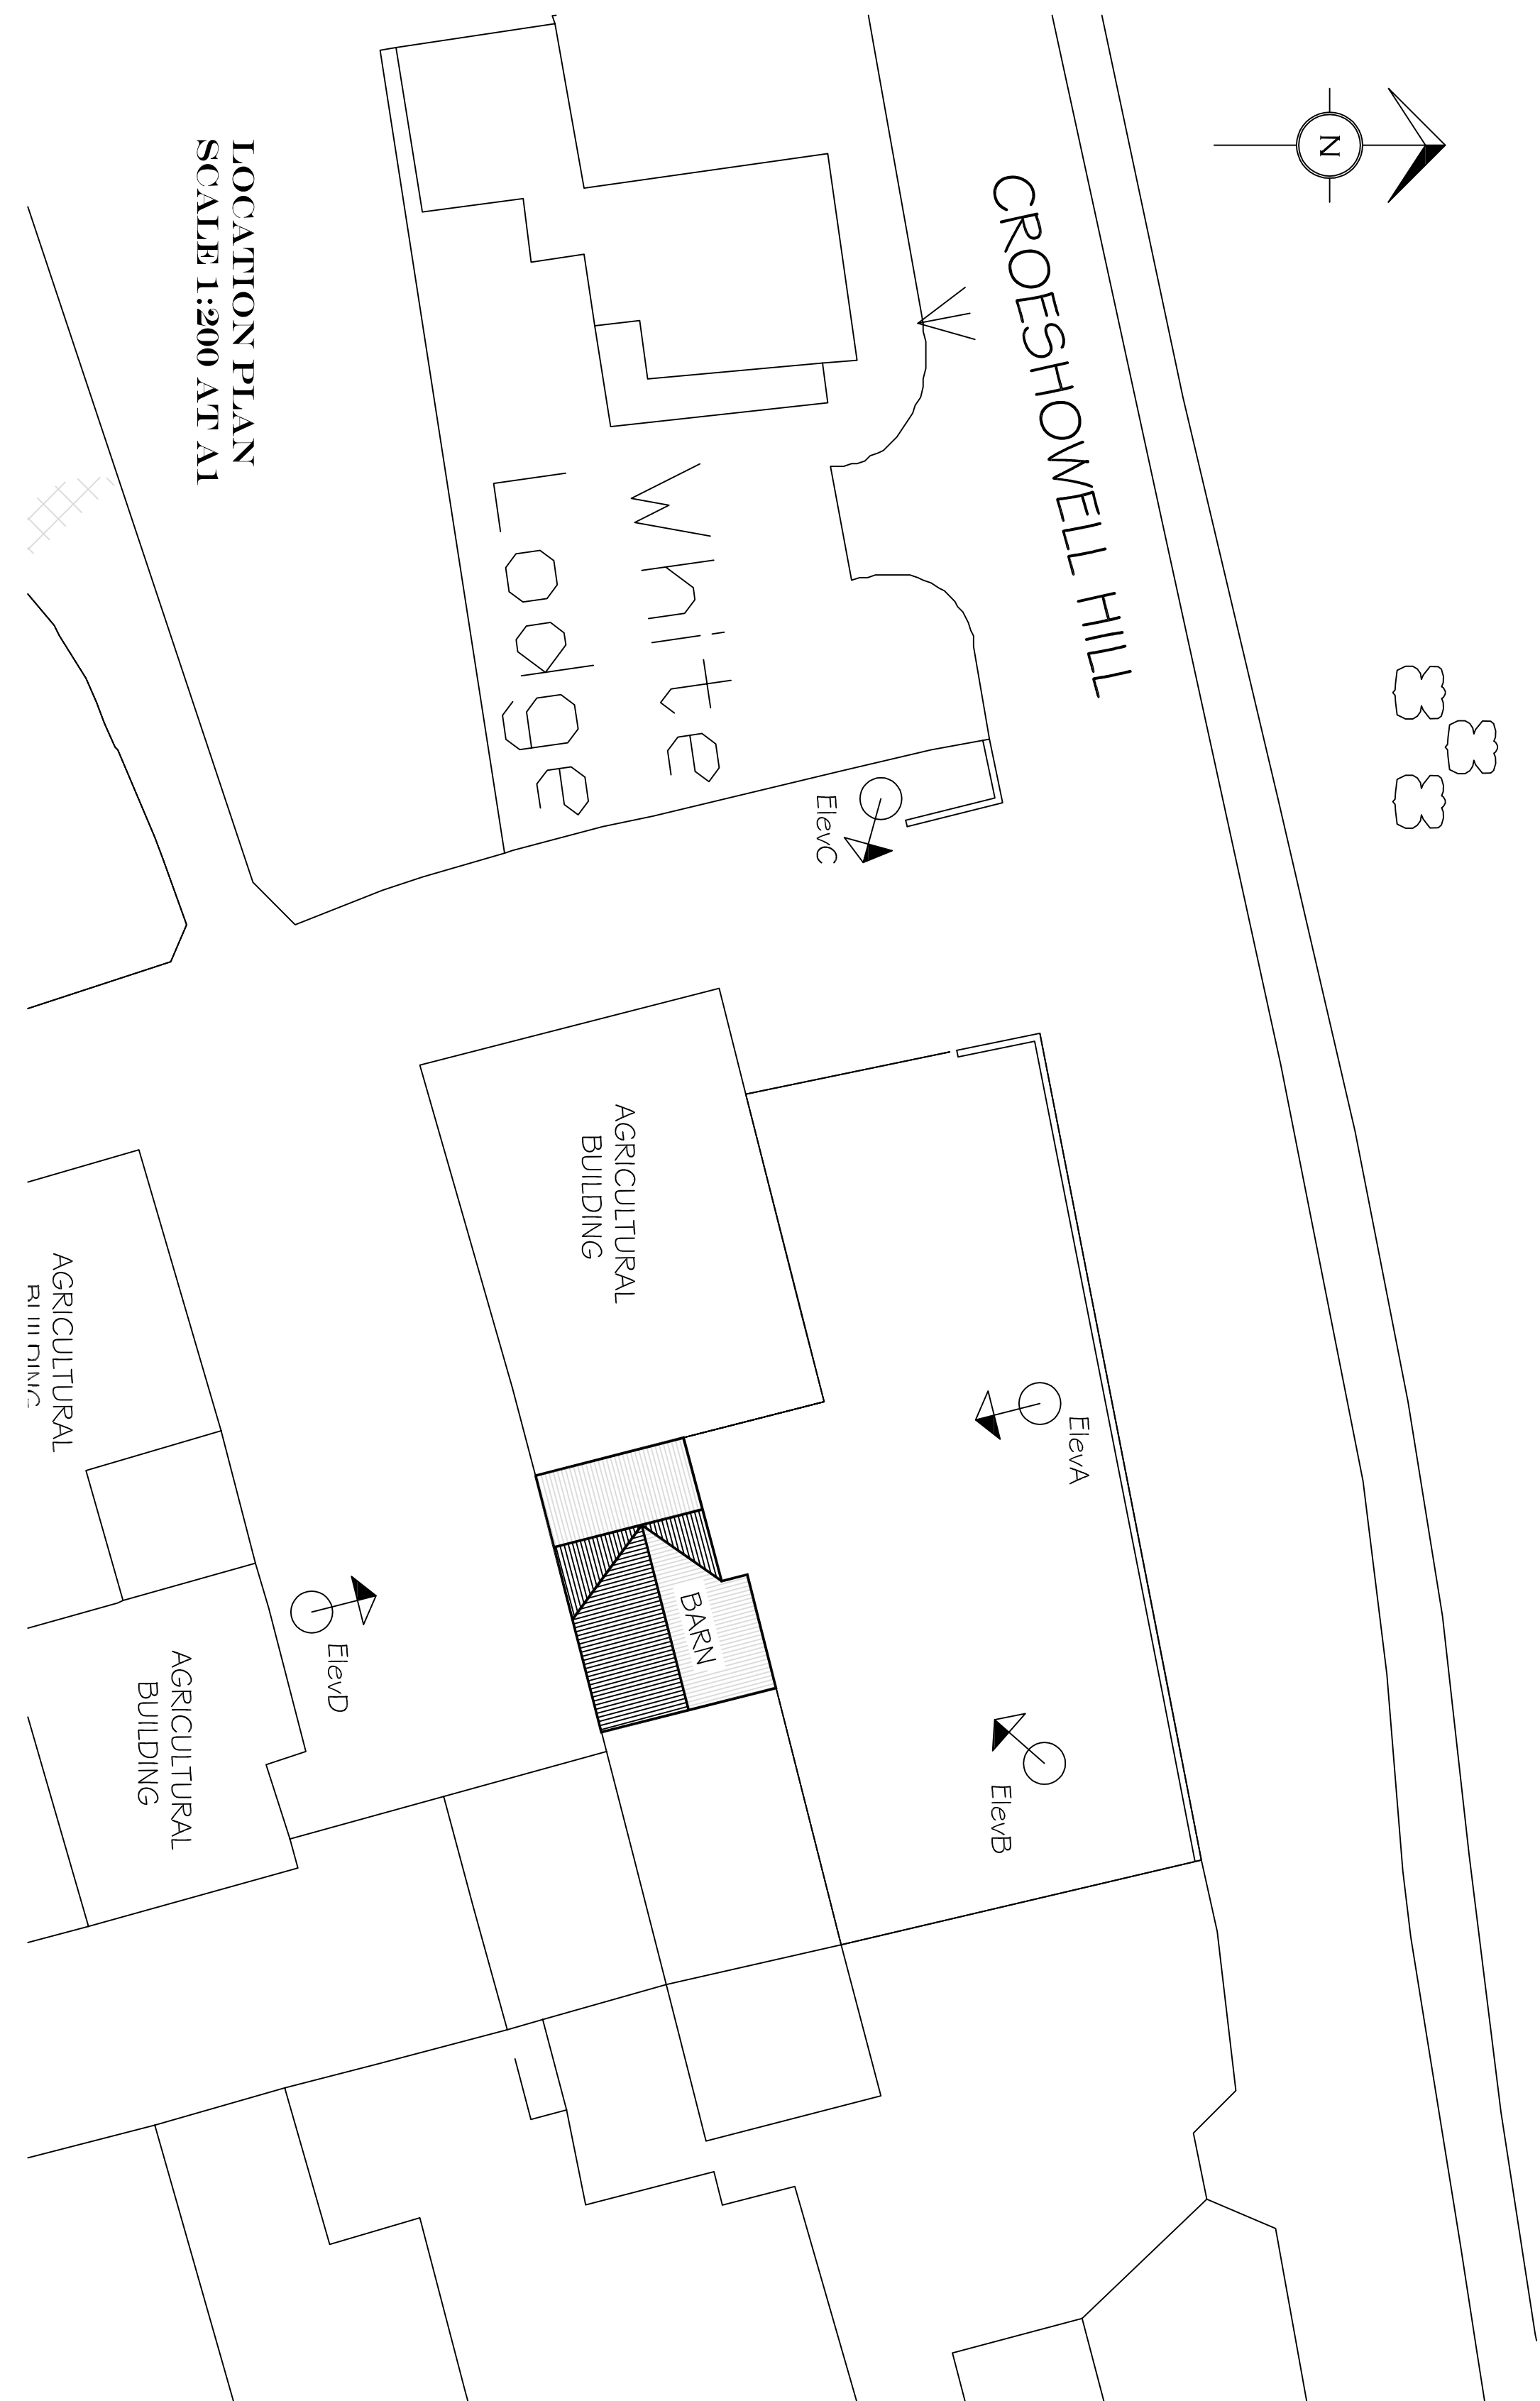

CUSTOMER :- MR. & MRS. P. JONES	REVISIONS :-
TITLE :- PROPOSED BARN CONVERSION AT WHITE LODGE, 11111 ROAD, ROSSLEY, NORTH YORKSHIRE	
DATE :- NOVEMBER 2014	