



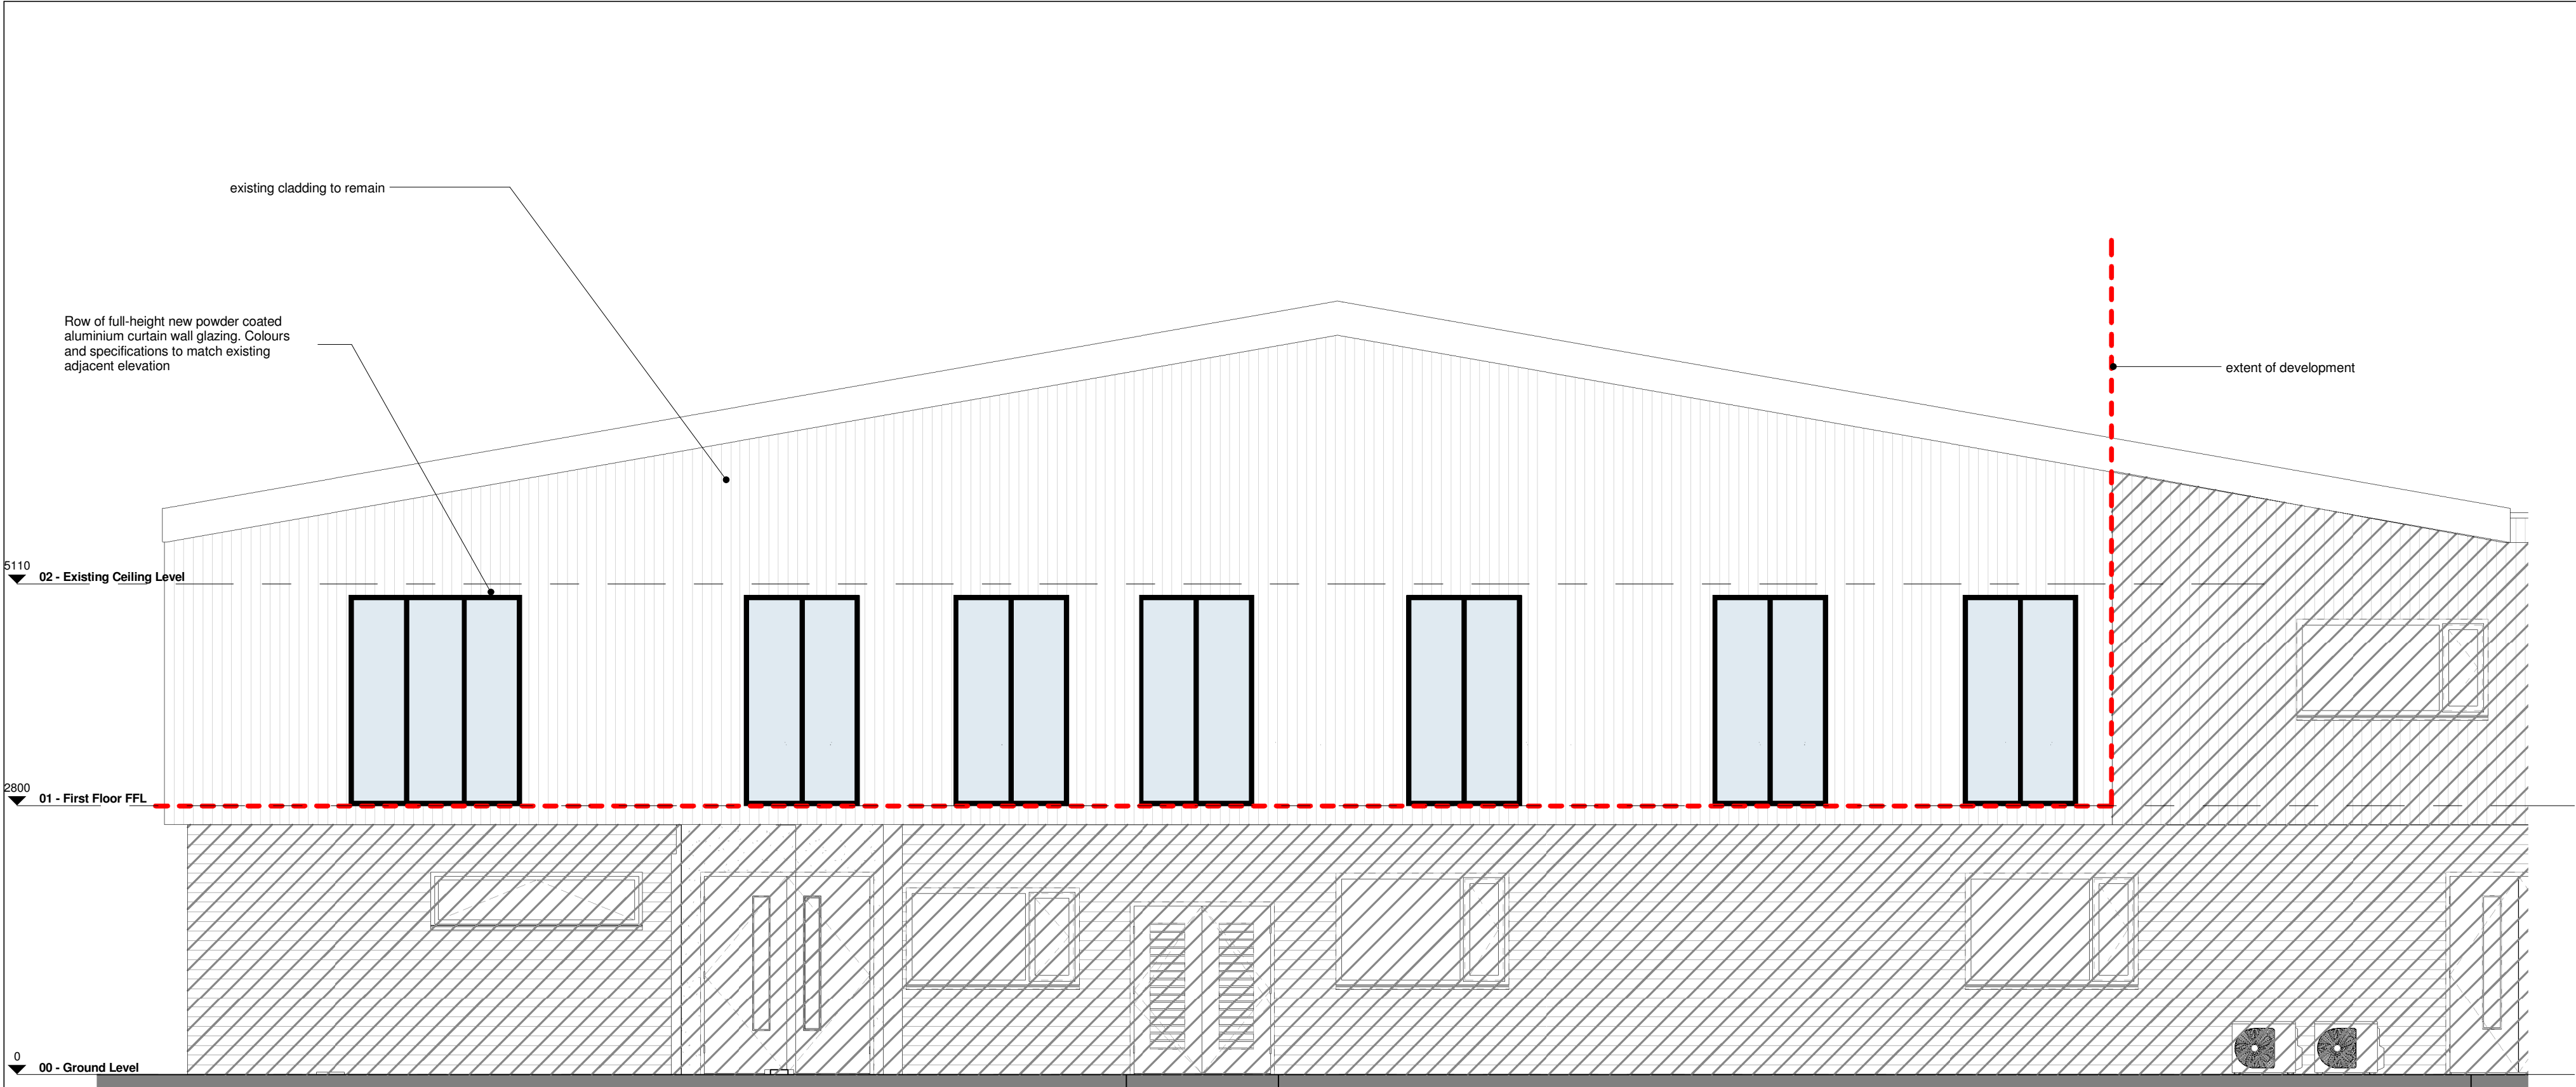


3 Unit 9 - Front Elevation as Proposed

Scale: 1 : 50

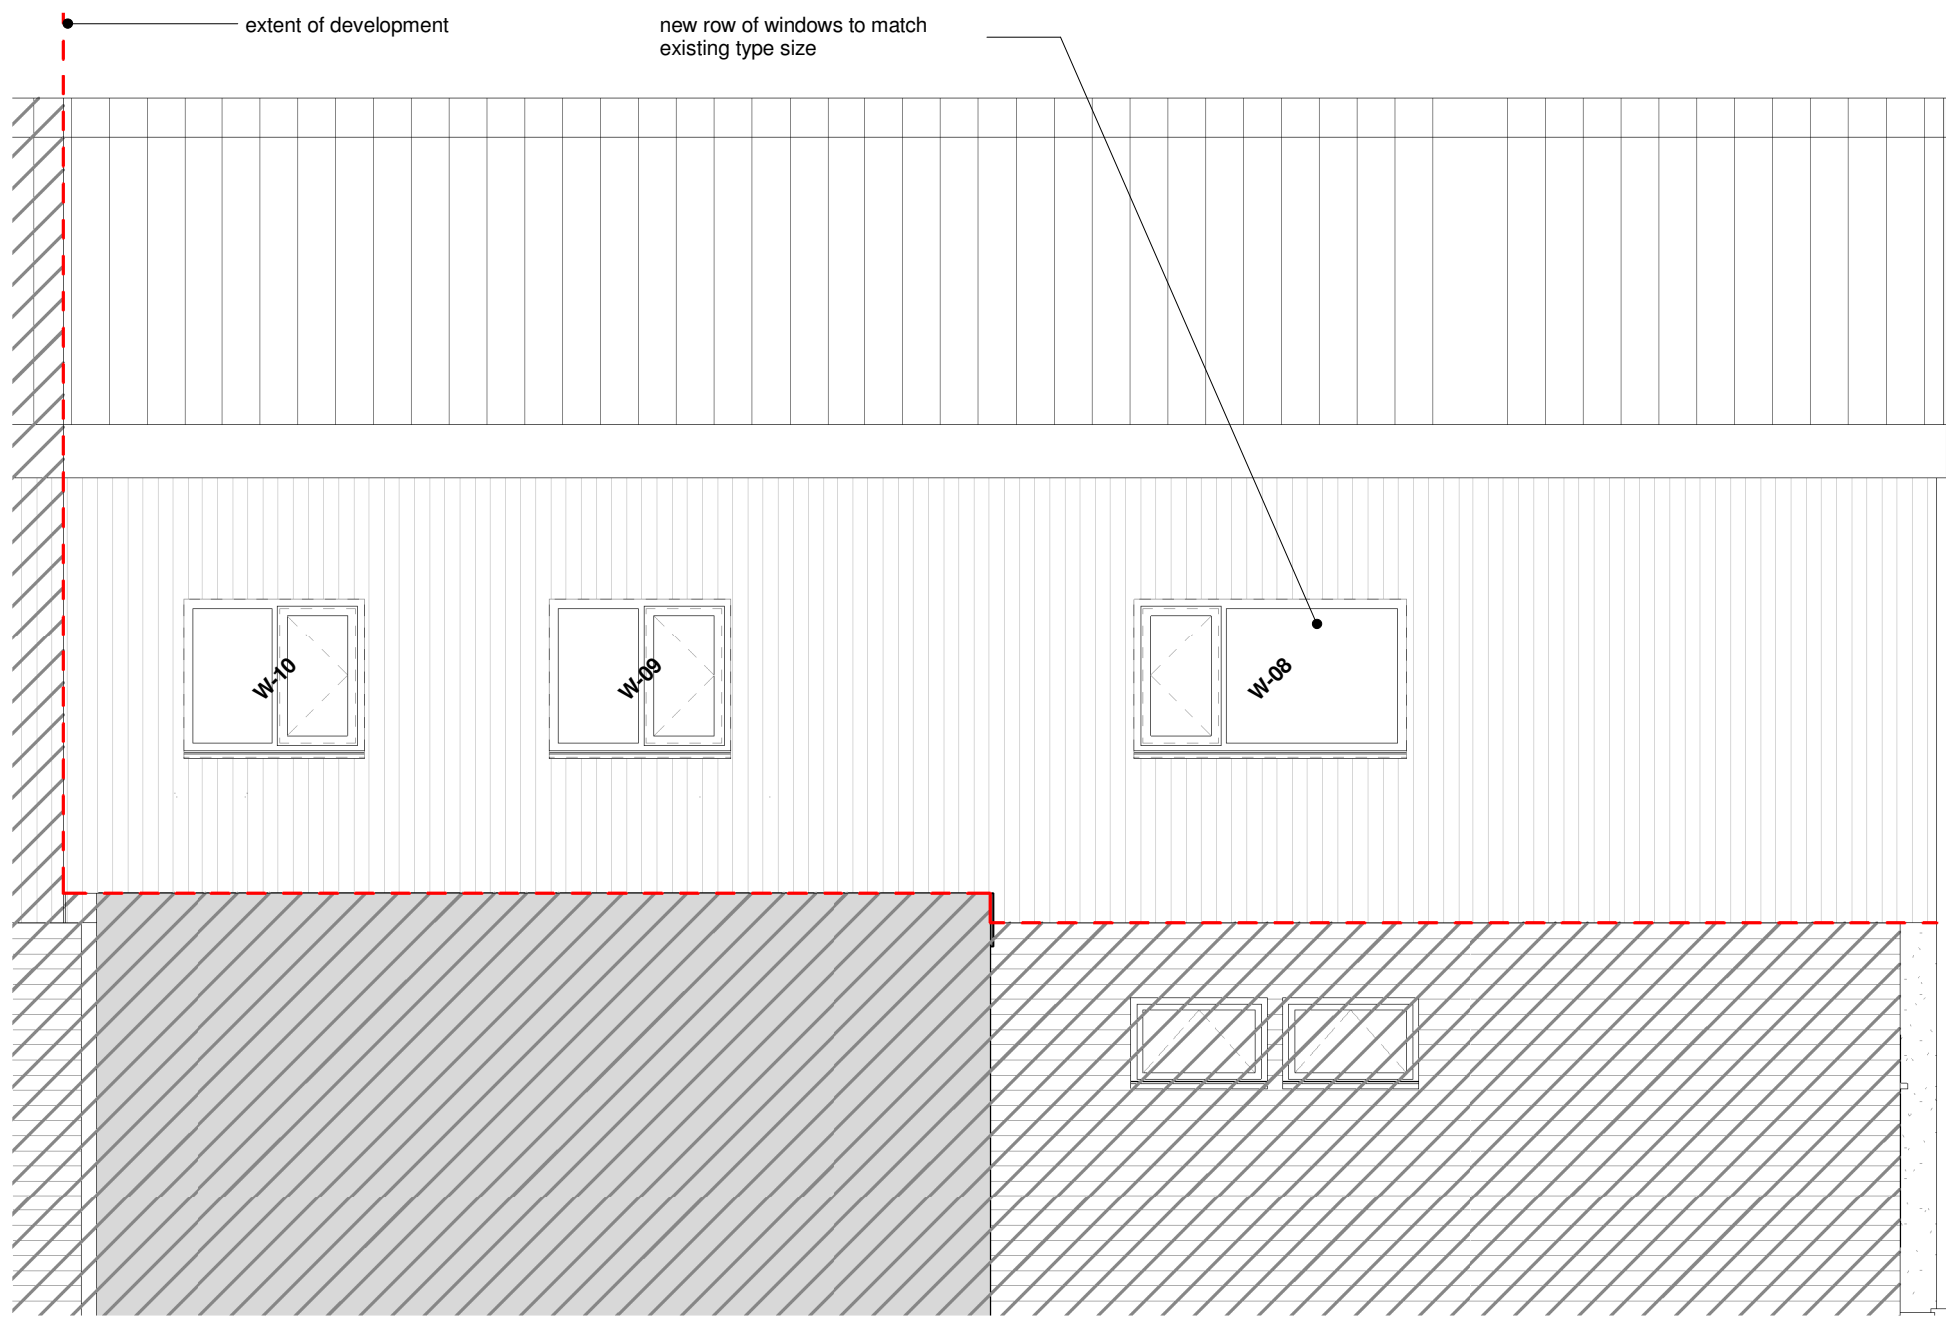

1 Unit 9 - Side Elevation as proposed

Scale: 1 : 50

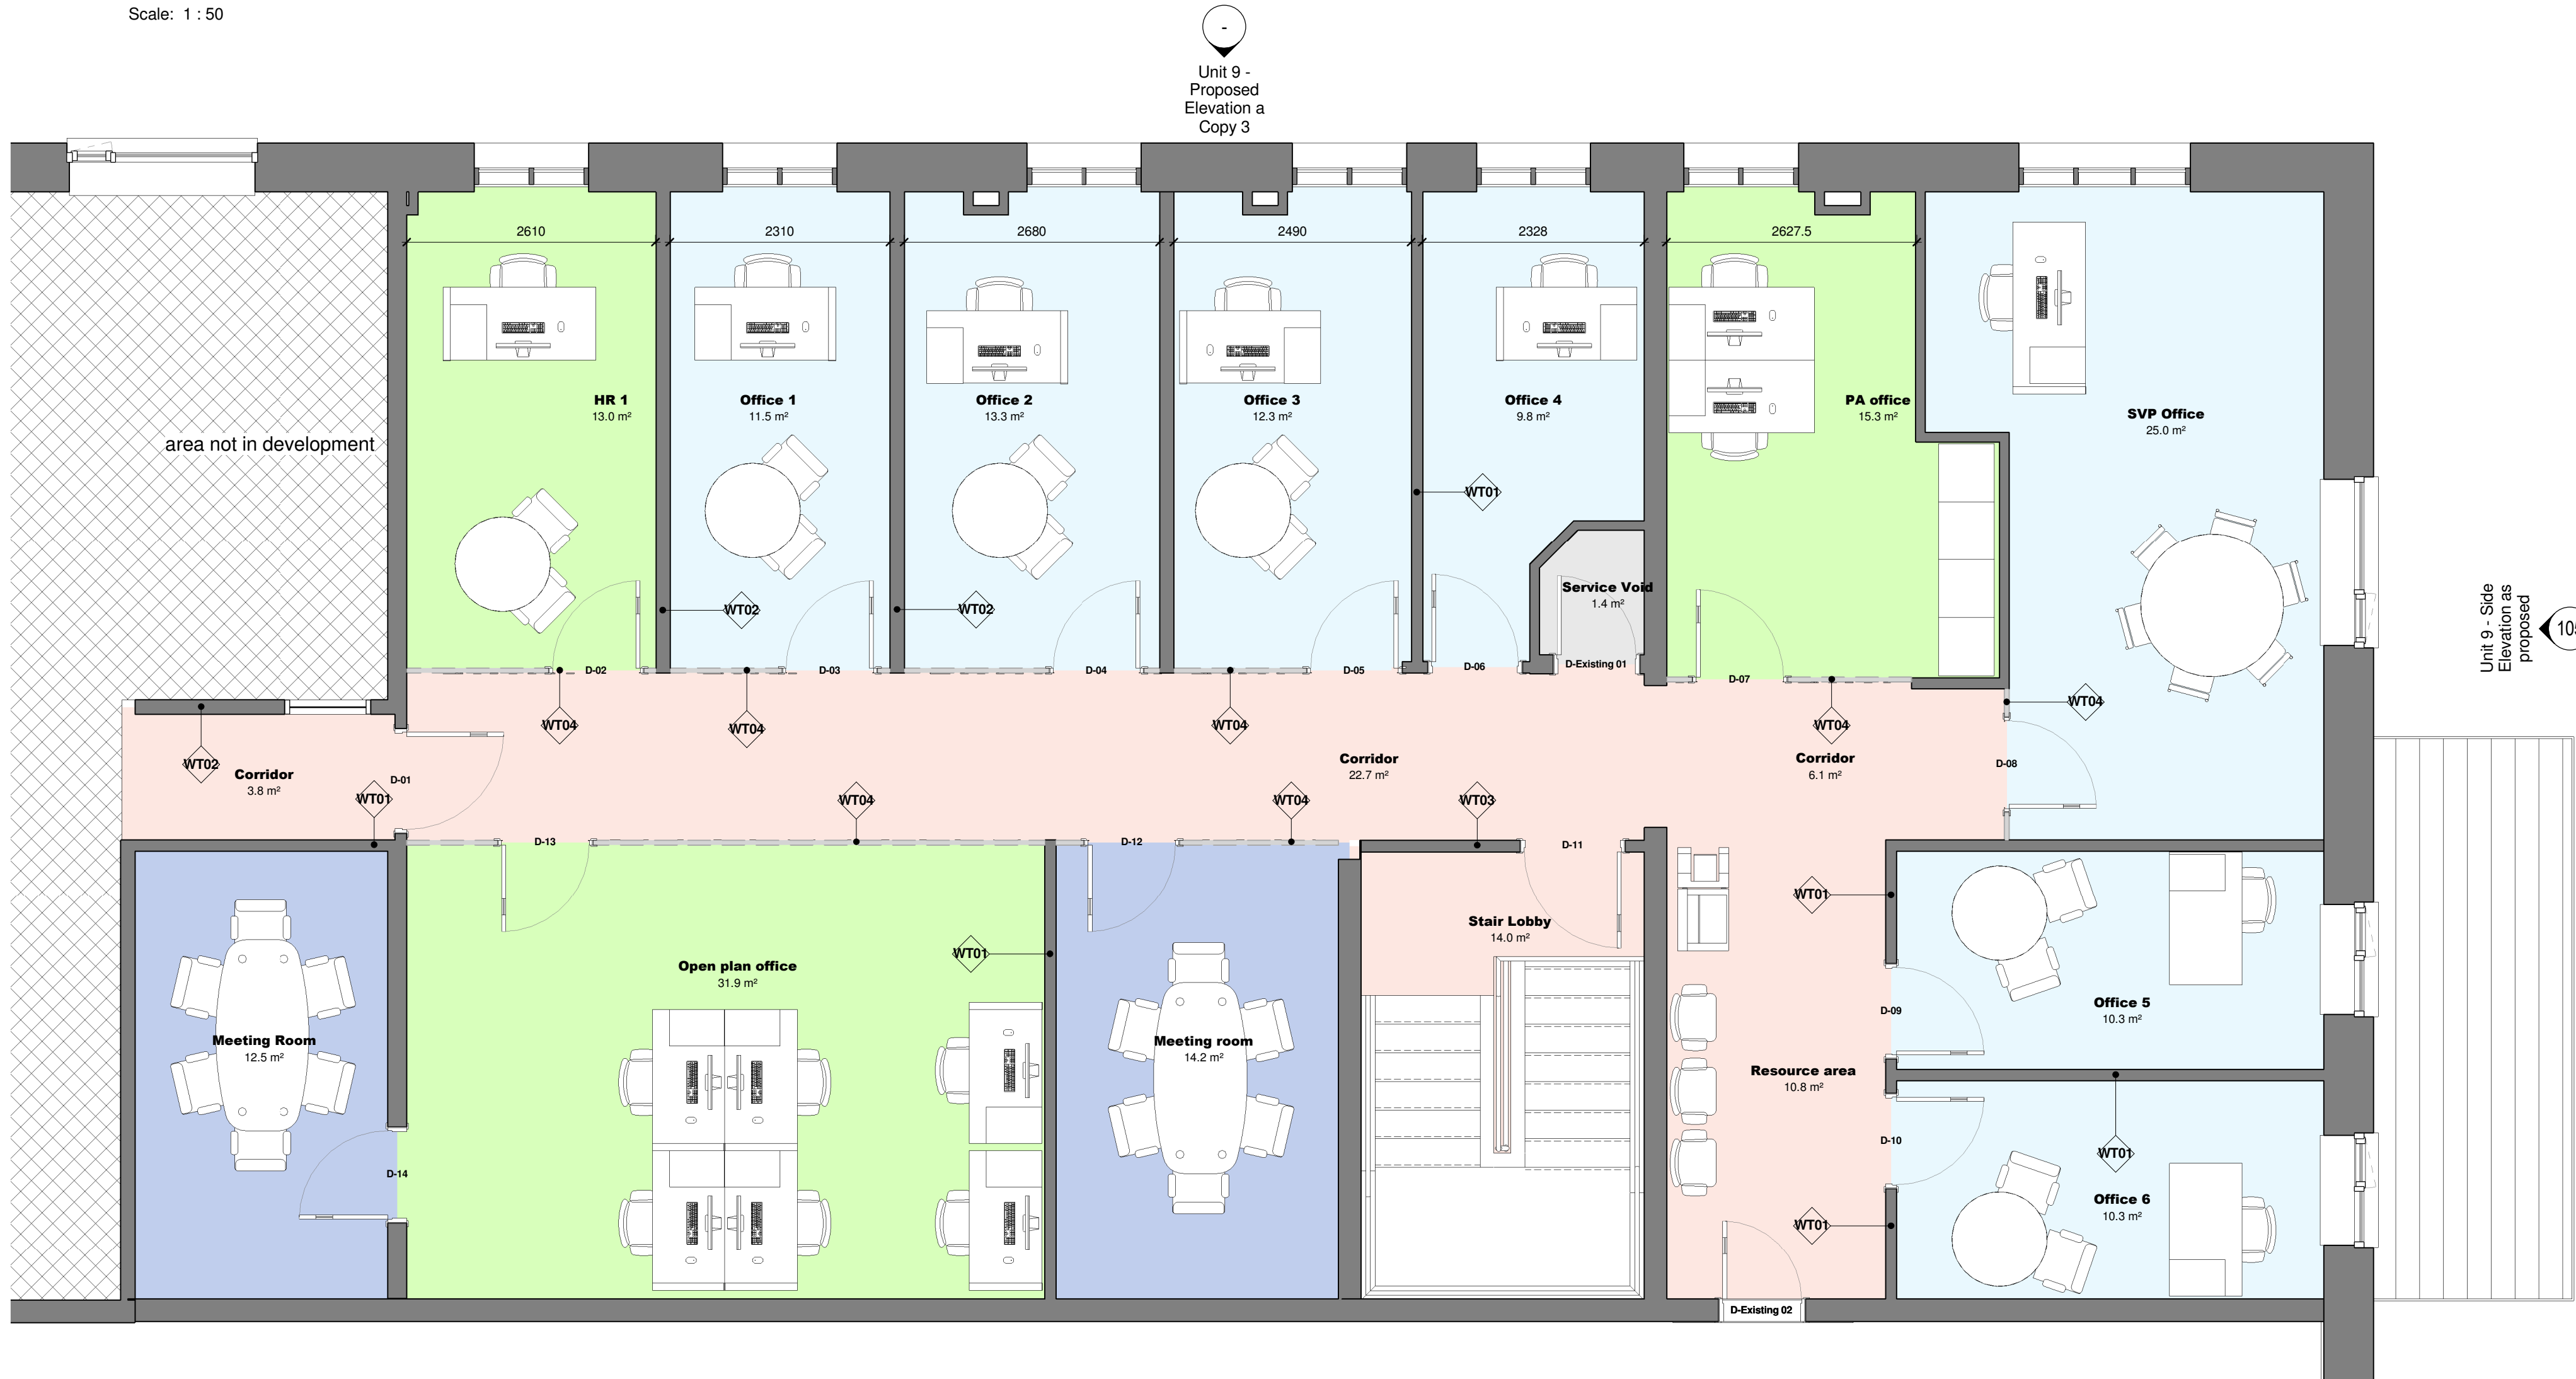


2 Office Level - Plan as proposed

Scale: 1 : 50

By Department Legend

- admin
- meeting
- cellular offices
- services
- circulation

 

0m 1m 2m 3m 4m 5m

VISUAL SCALE 1:50 @ A1

c	Planning Application	mc	em	21.01.15
b	Building Control Issue	mc	em	30.10.14
a	Planning Issue	mc	em	23.10.14
Rev.	Revision description	Drawn	Checked	Date

PLANNING APPLICATION

Lovell Mitchell Architects
3 Stanley Street, Chester, CH1 2LS
Tel +44 (0) 1244 404321
Fax +44 (0) 1244 404340
St Andrews Business Centre
St Andrews Park, Mold, Flintshire, CH7 1XB
Tel 0843 515 9921
e-mail: admin@lovelockmitchell.com
web: www.lovelockmitchell.com

Project
Ipsen - Unit 9 Remodelling

Title
Proposed Plan and Front Elevations

Scale @ A1	Drawn By	Checked By	Date
1 : 50	mc	em	20.10.14

Job No.	Sheet No.	Rev.
1299	105	C