



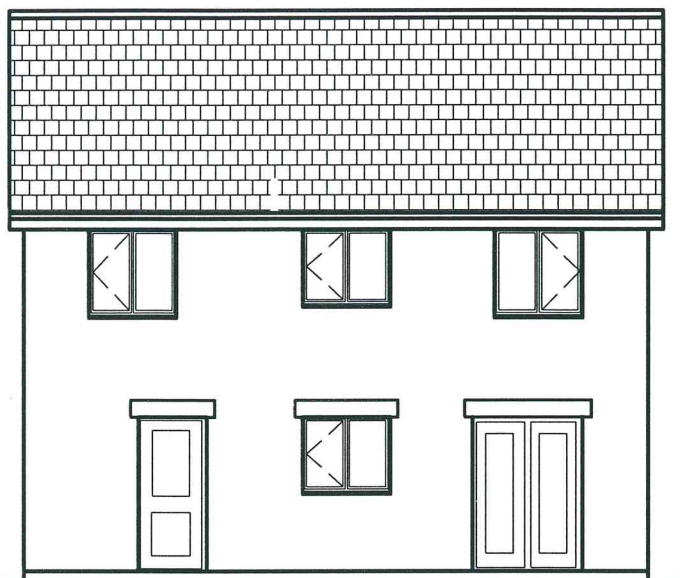


Rear Elevation

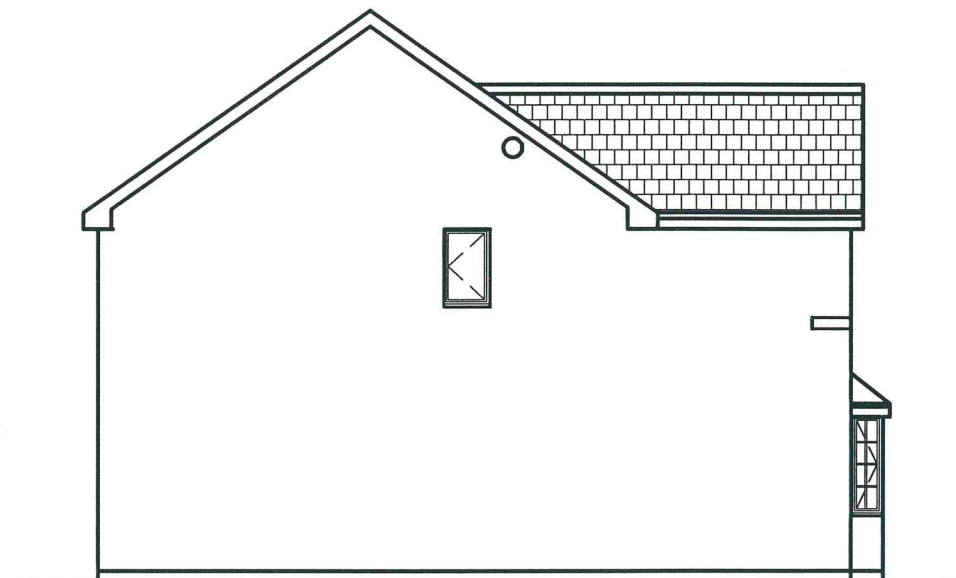


Side Elevation




Front Elevation

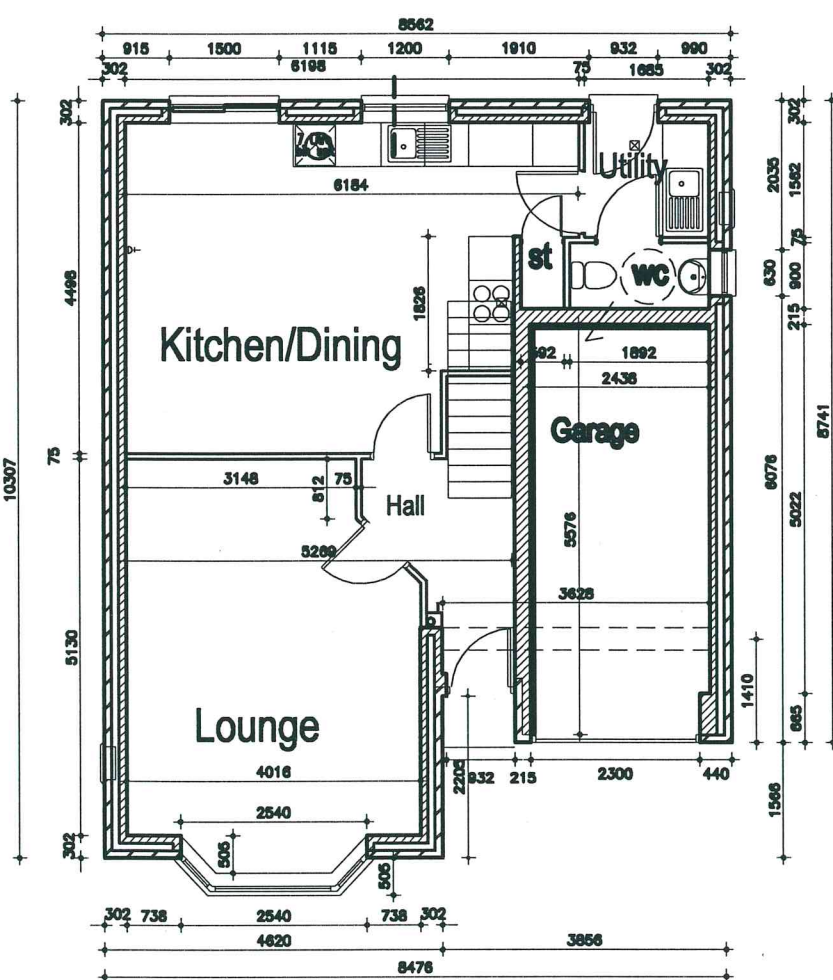

Ground Floor Plan

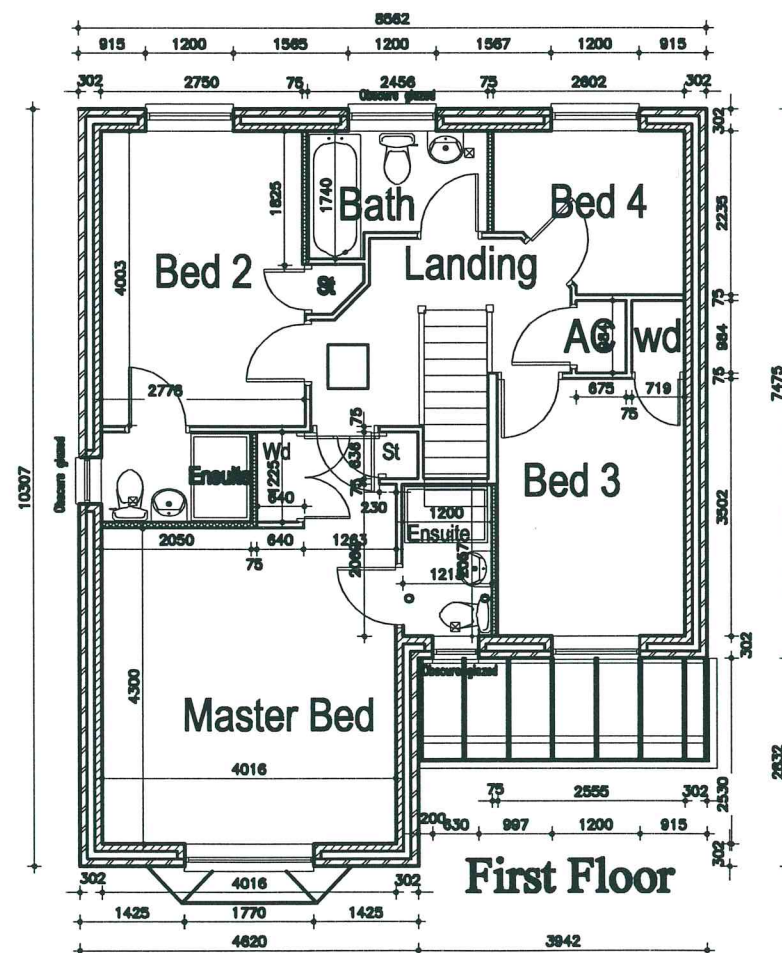

First Floor Plan

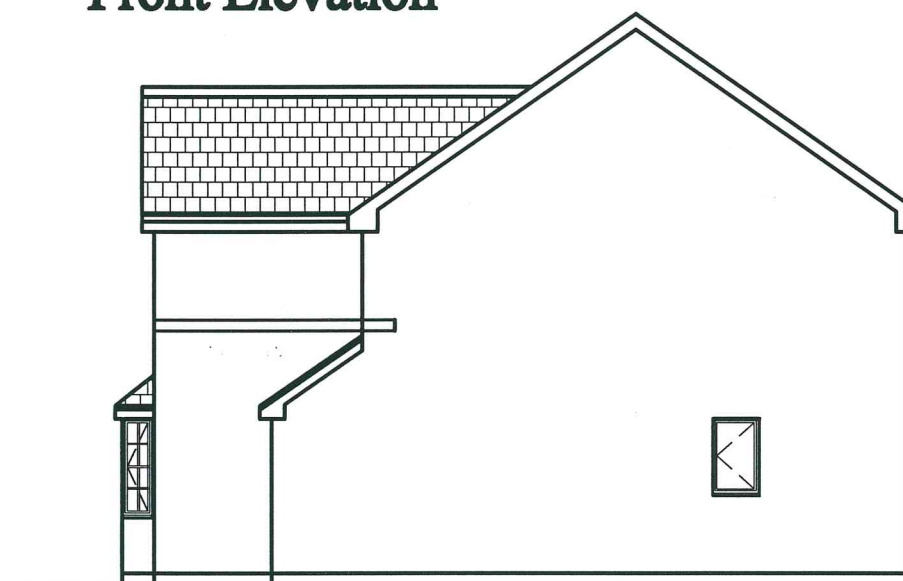

Side Elevation

Plots 4, 5, 6, 9, 14,
15, 27, 36, 40, 47, 73,
78, 100, 109, 111.

DWG TITLE:

House Type RICHMOND R1
ELEVATIONS

Total 122.42 sqm - 1318 sqft

CONTRACT

Land at L Lay New Road
Rhosrobin, Wrexham
LL11 2UB

SCALE: 1:100

DATE: FEB 2014

DWG No.

PHTD R1
Rev. A. Nov. 14.