


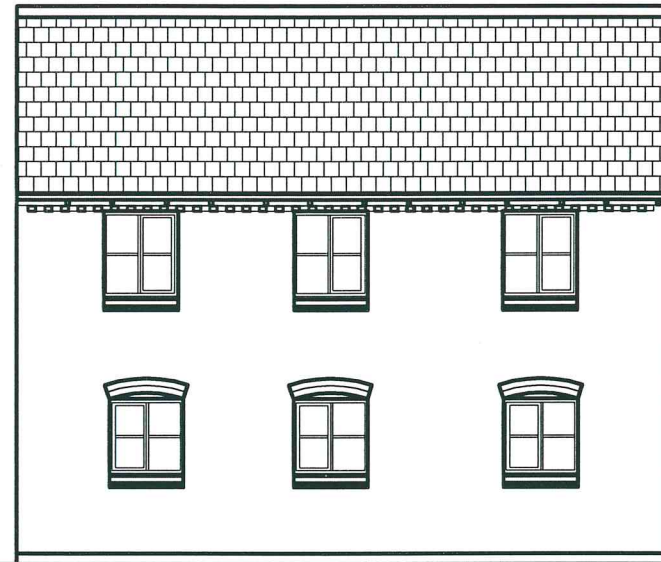

Front Elevation

APPLICABLE TO ALL PLOTS



Rear Elevation

PLOTS 52/53, 59/60, 61/62, 82/83, 84/85, 54/55.




Side Elevation


PLOTS 50/51, 54/55, 59/60, 86/87.

Side Elevation


PLOTS 52/53, 82/83, 84/85, 86/87.

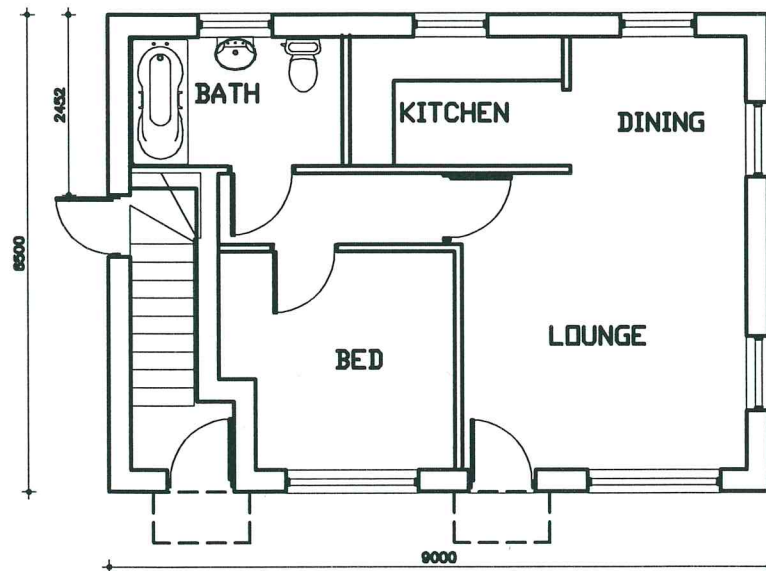

Ground Floor Plan

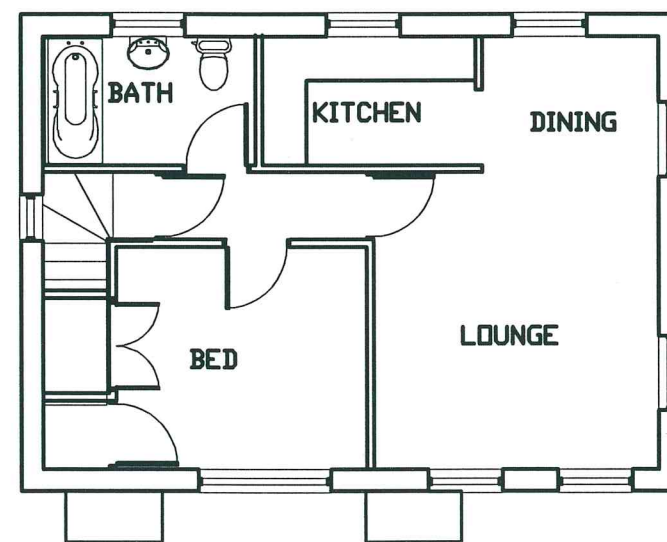

First Floor Plan

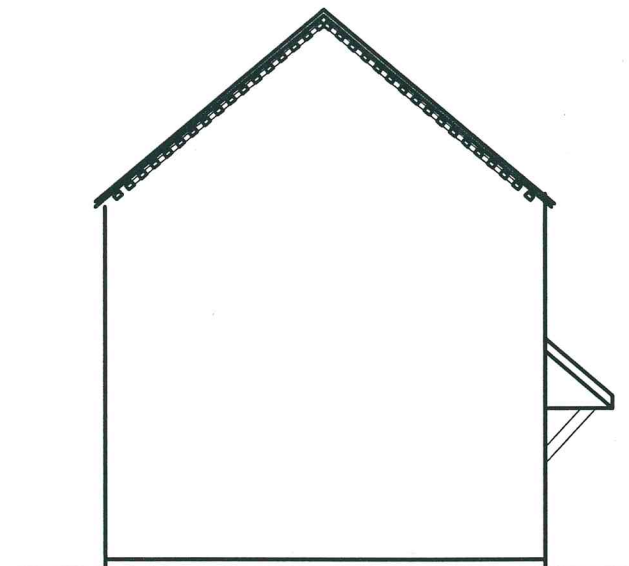

PLOTS 52/53, 61/62, 82/83, 84/85, 54/55, 59/60.

Side Elevation

PLOTS : 50, 51, 52, 53, 54, 55, 59, 60, 61, 62, 82, 83, 84, 85, 86, 87.

DWG TITLE:

**Flat Type F
PLANS & ELEVATIONS
Total 45.3 sqm - 488 sqft**

CONTRACT

**Land at Llay New Road
Rhosrobin, Wrexham
LL11 2UB**

SCALE: 1:100

DATE: FEB 2014

DWG No.

PHTD F