
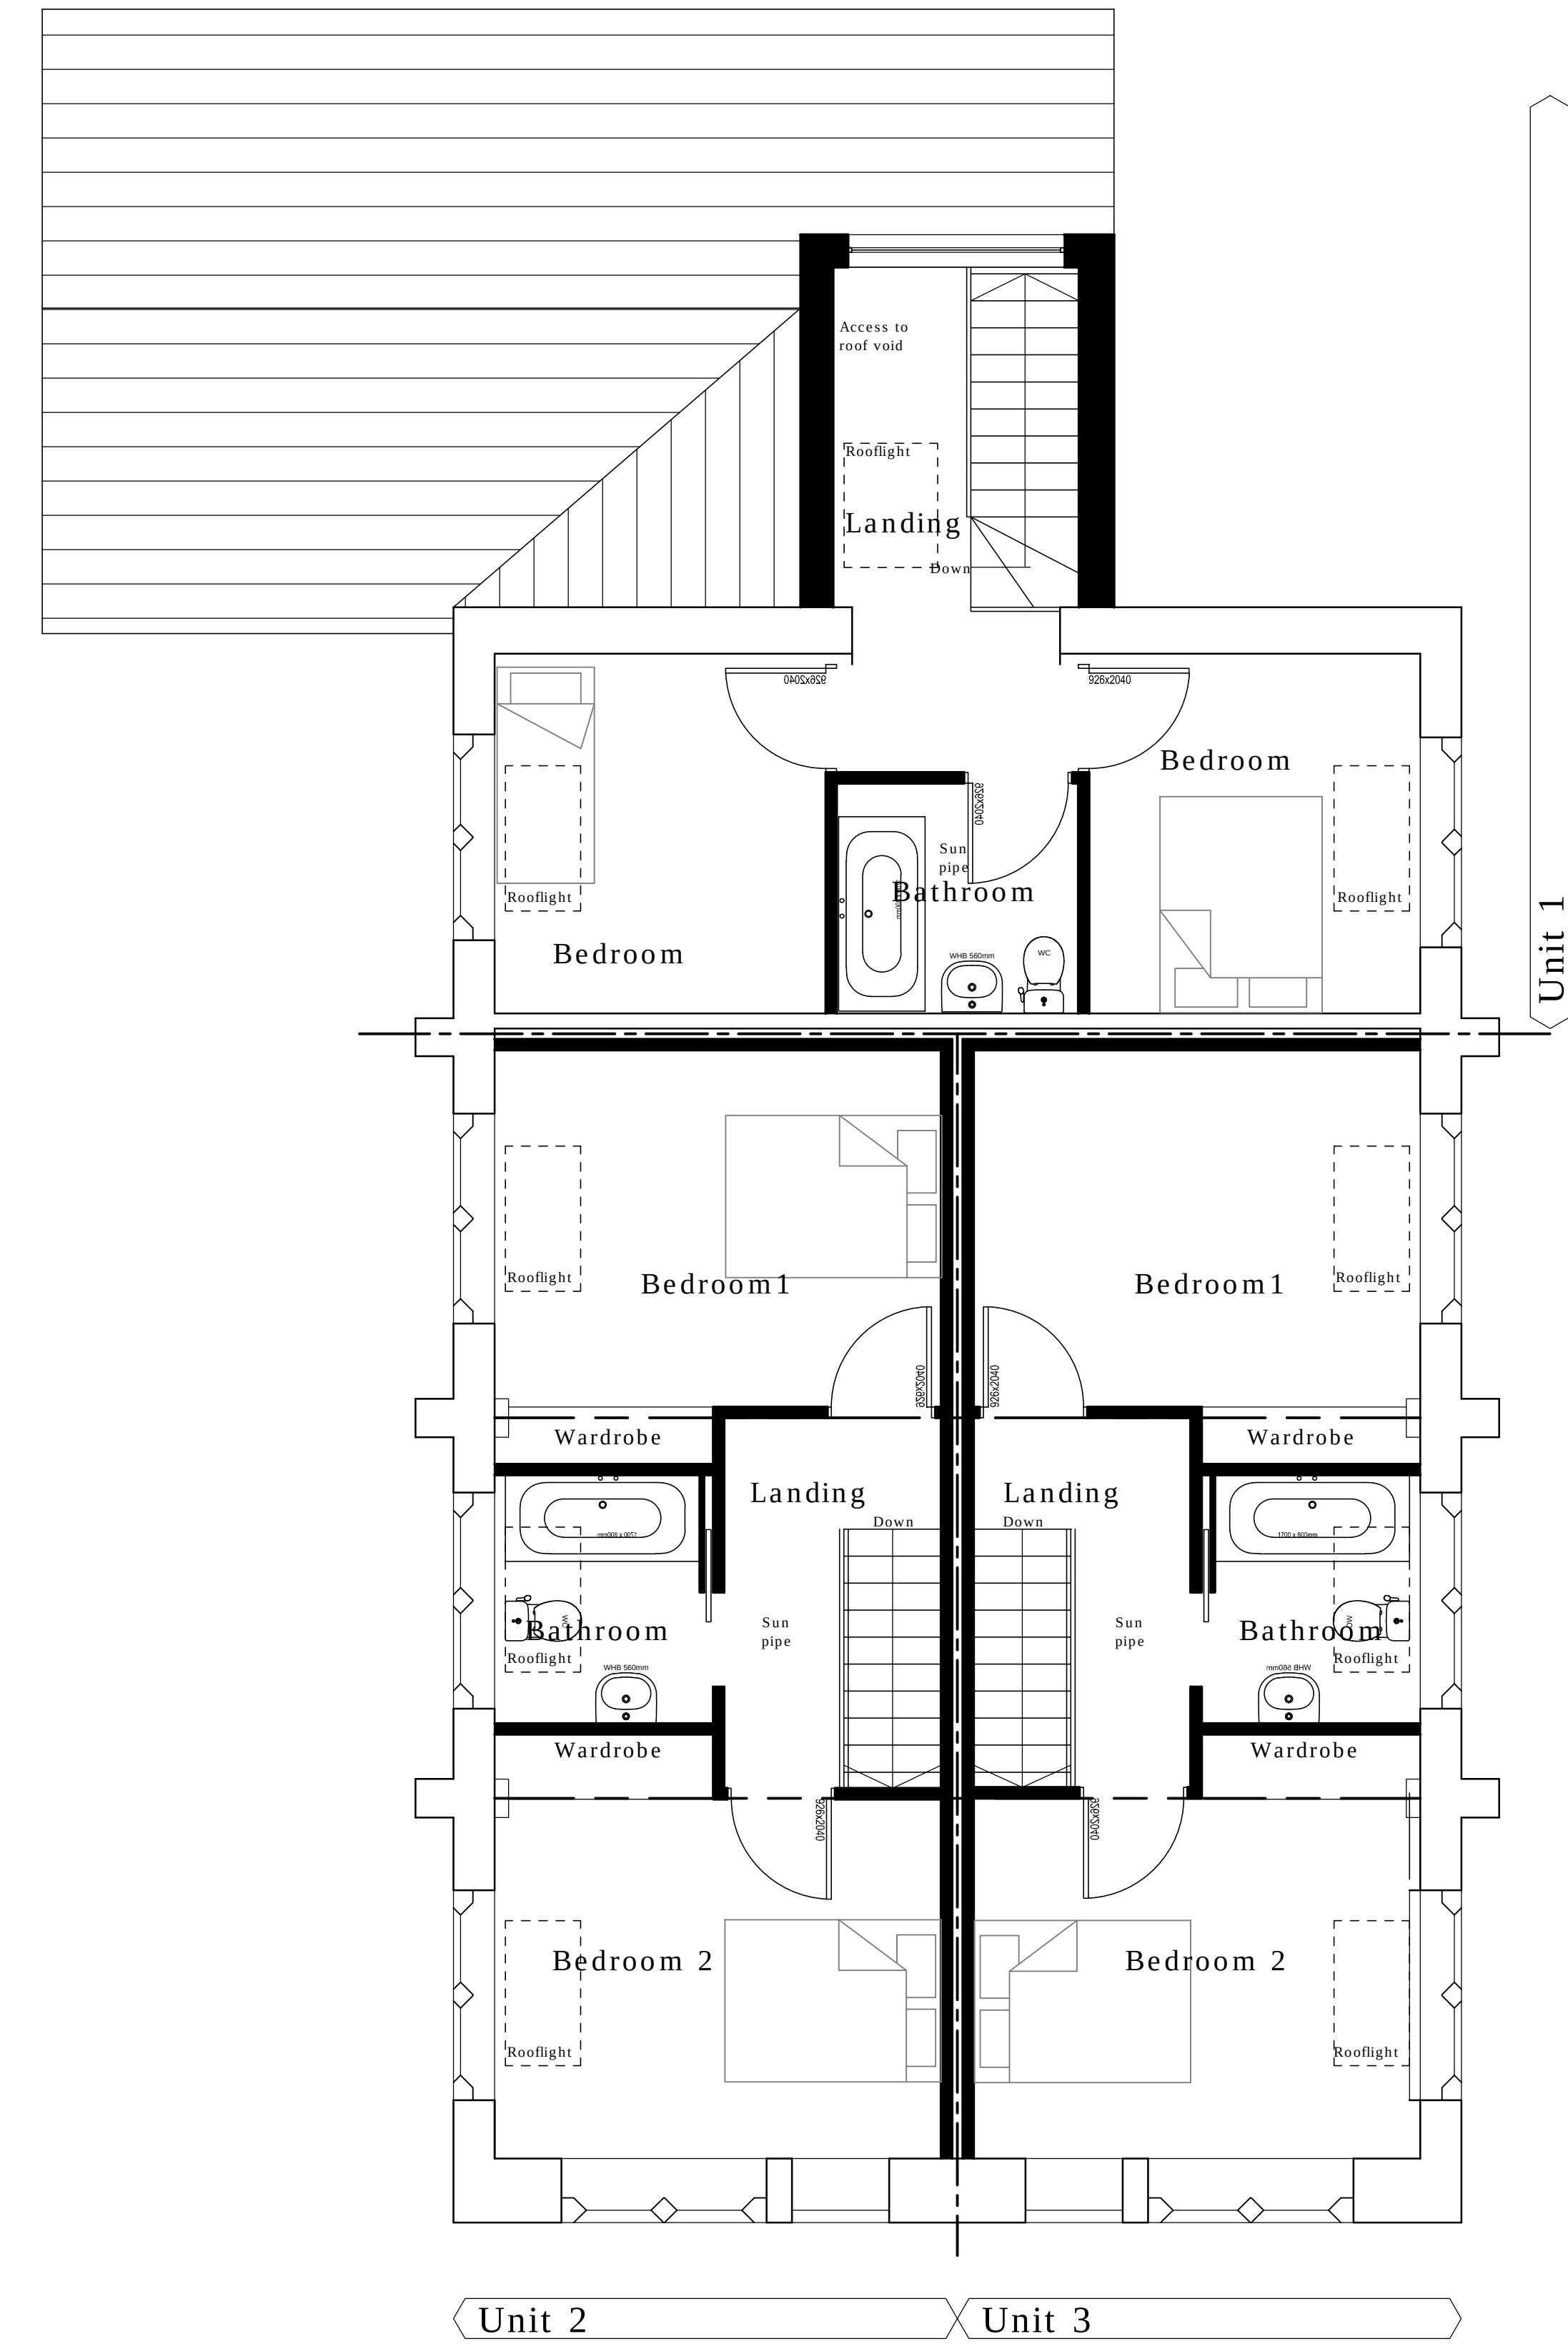


ArchiTech
North Wales

The Contractor must check all dimensions on site before commencing setting out works. Any discrepancies are to be reported immediately.

DO NOT PROCEED IN THE EVENT OF A DISCREPANCY.
DO NOT SCALE FROM THE PRINTS.

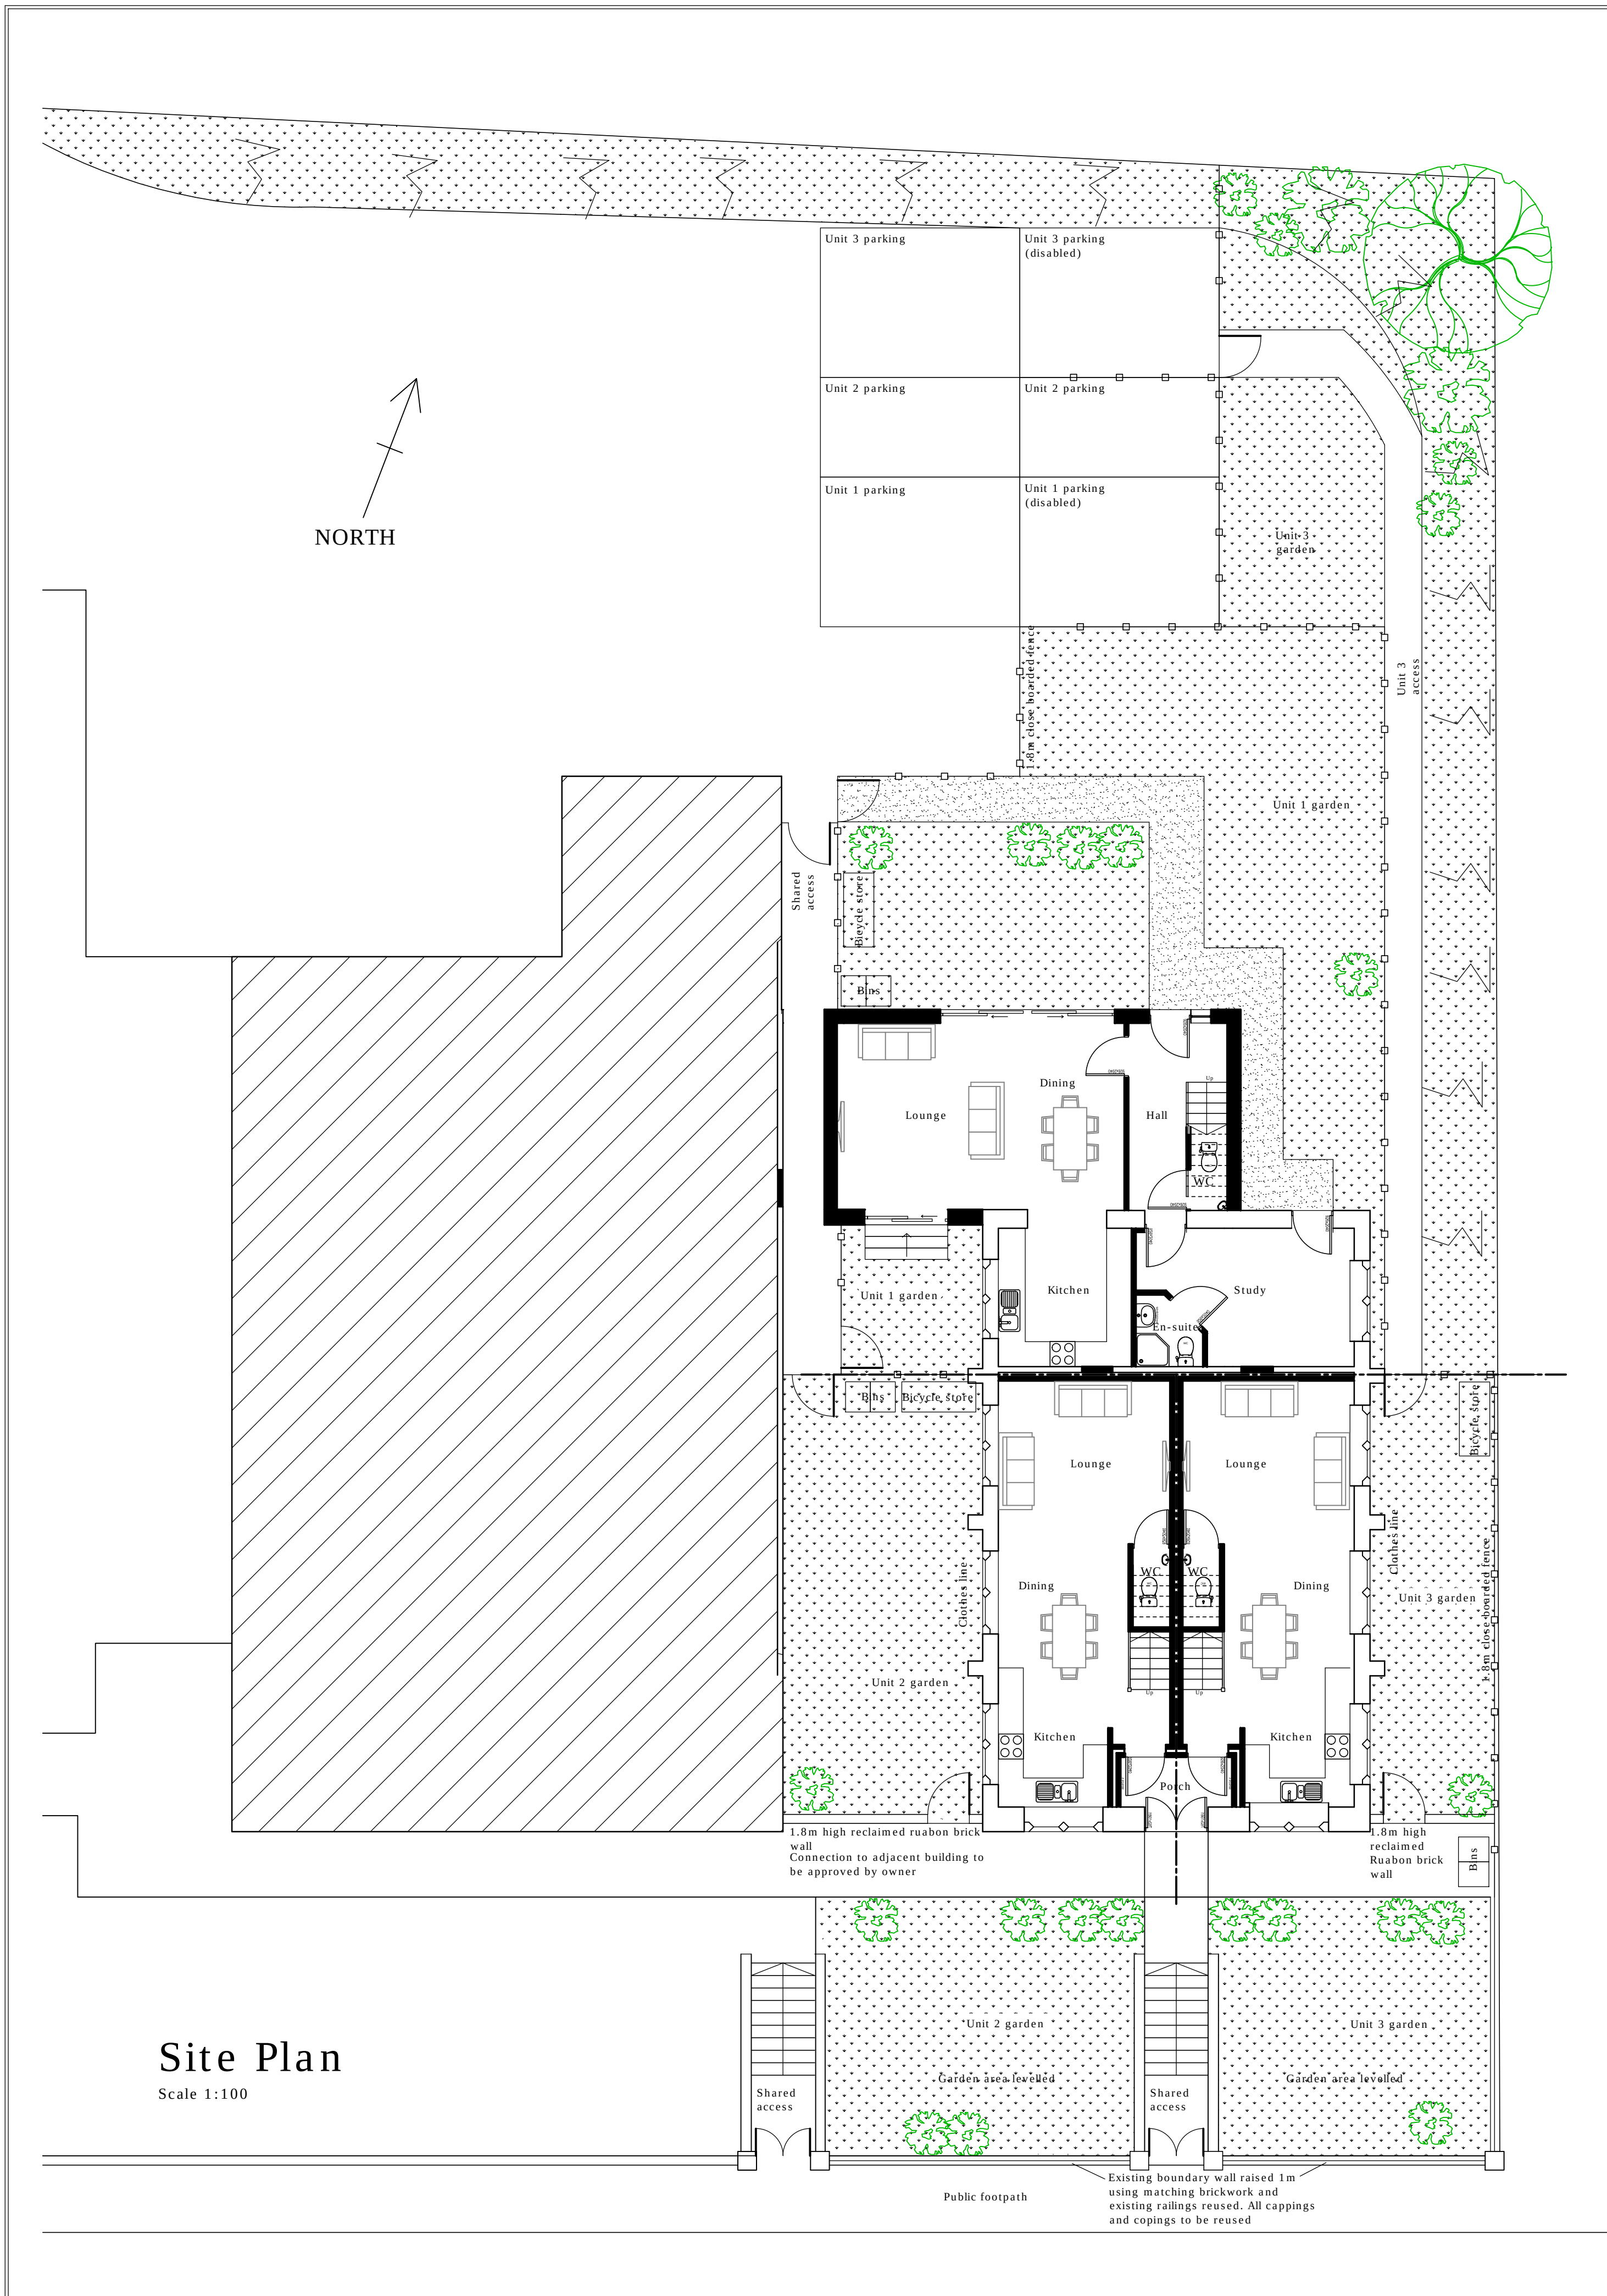

A 14/08/2014 Planning amendments
18/09/2013
Drawing Revisions

PROJECT
Trinity Chapel
Acrefair
Llangollen Road
Wrexham

Drawing Title
First Floor Plan and Site Plan
As Proposed

Drawing Number
13-09/PL03
Revision
A
Scale
1:50 & 1:100 @ A1
Date
NOV.13
DO NOT SCALE
COPYRIGHT RESERVED