



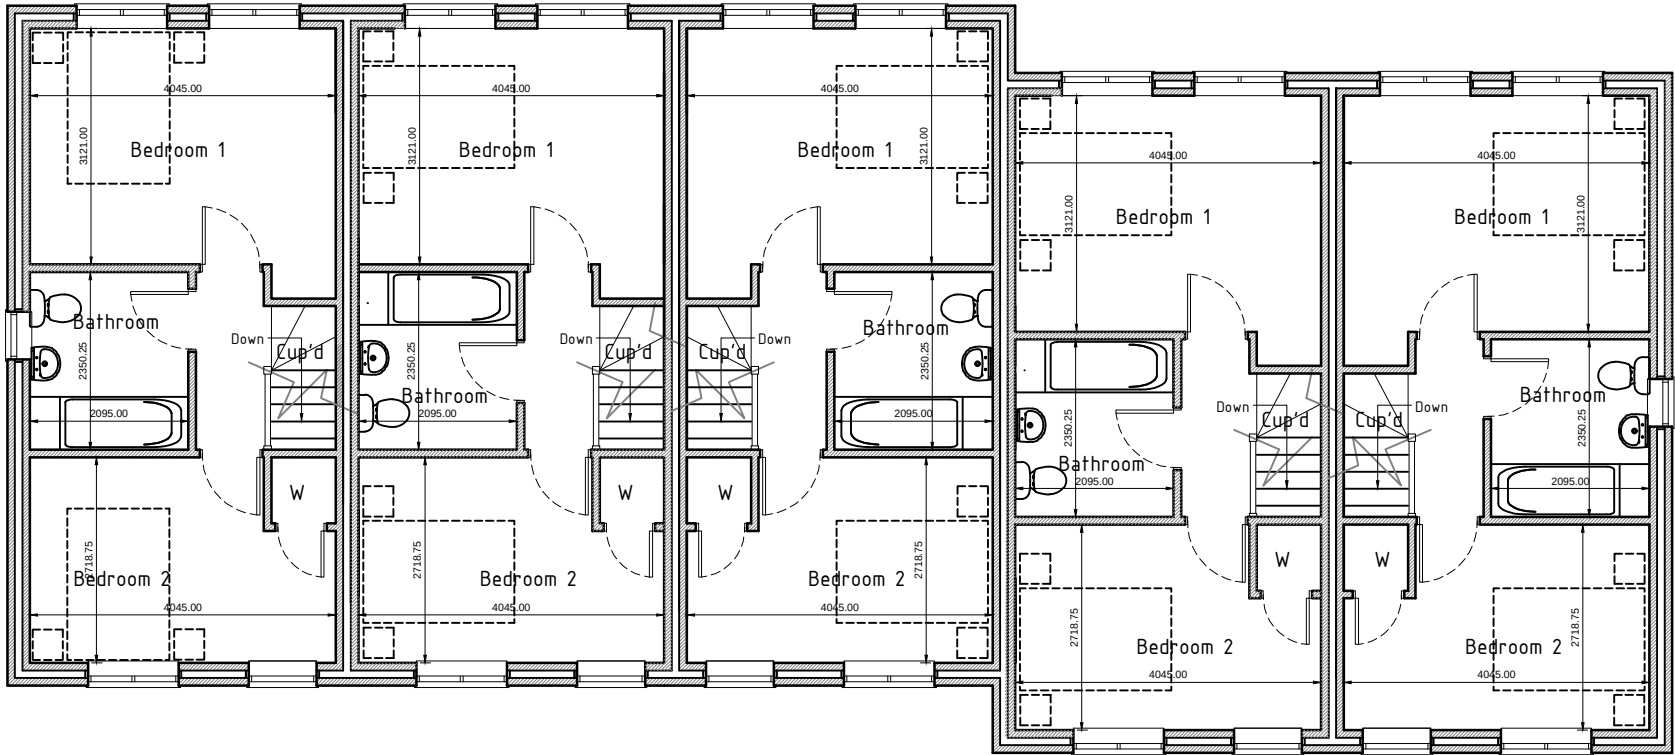

Plot 8 Plot 7 Plot 6 Plot 5 Plot 4

First Floor

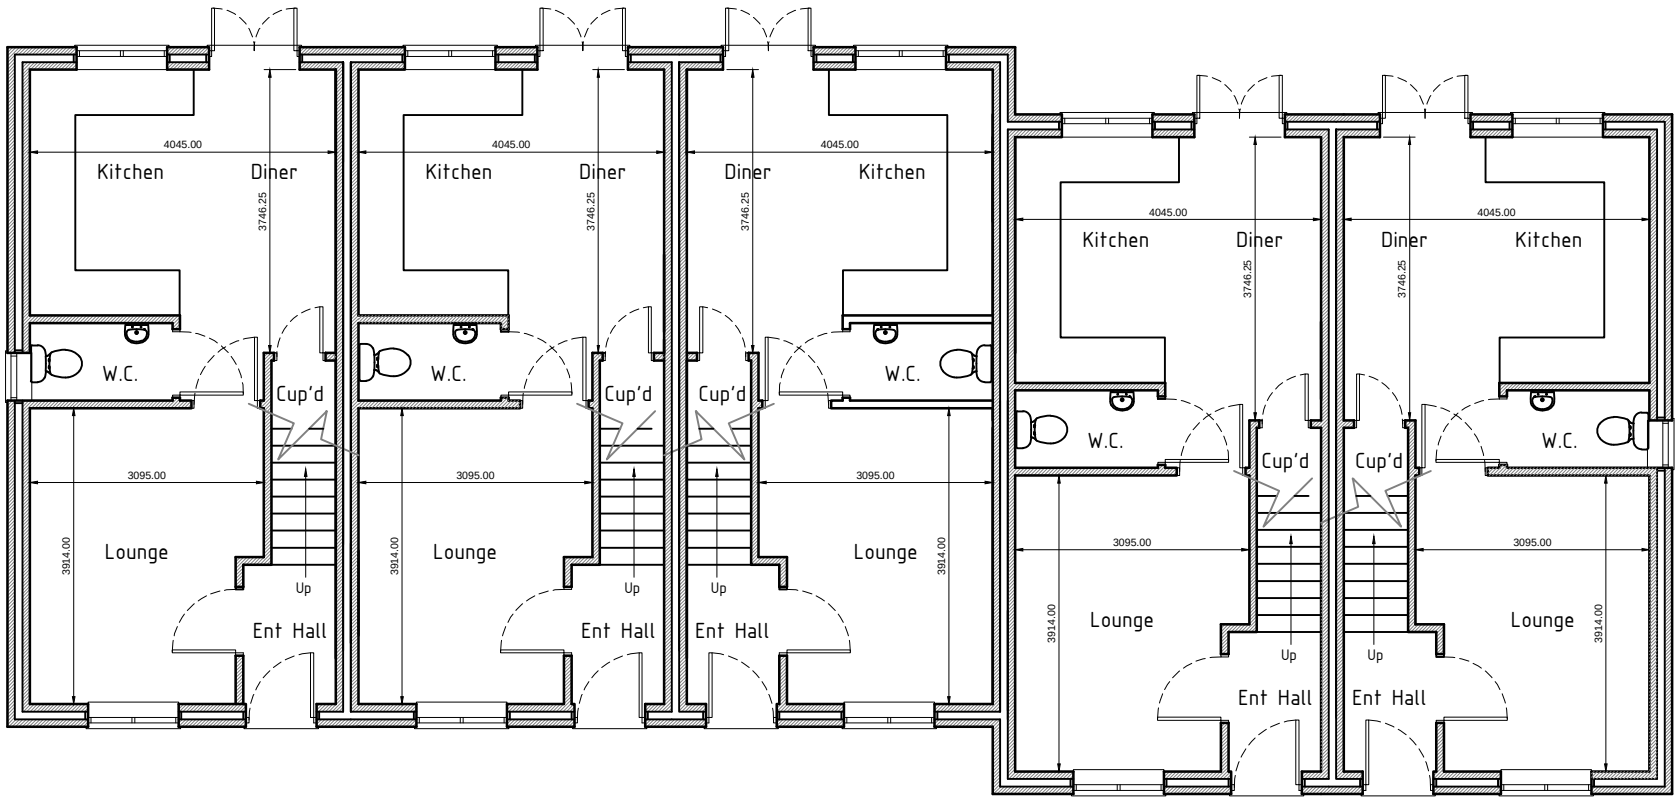

Plot 8 Plot 7 Plot 6 Plot 5 Plot 4

Ground Floor

HDS ARCHITECTURAL SERVICES
Ferndale Villa, 25 Manley Road,
Wrexham, LL13 8HD
Tel (01978) 353445
www.hdsarchitectural.co.uk

Project; Former Brynteg Inn Pub, off Long Lane, Brynteg, Wrexham	
Title; Plots 4 - 8 Floor Plans	Scale (A3); 1:100
Dwg No; DP/NB/04	Date; December 2014
Revision;	