
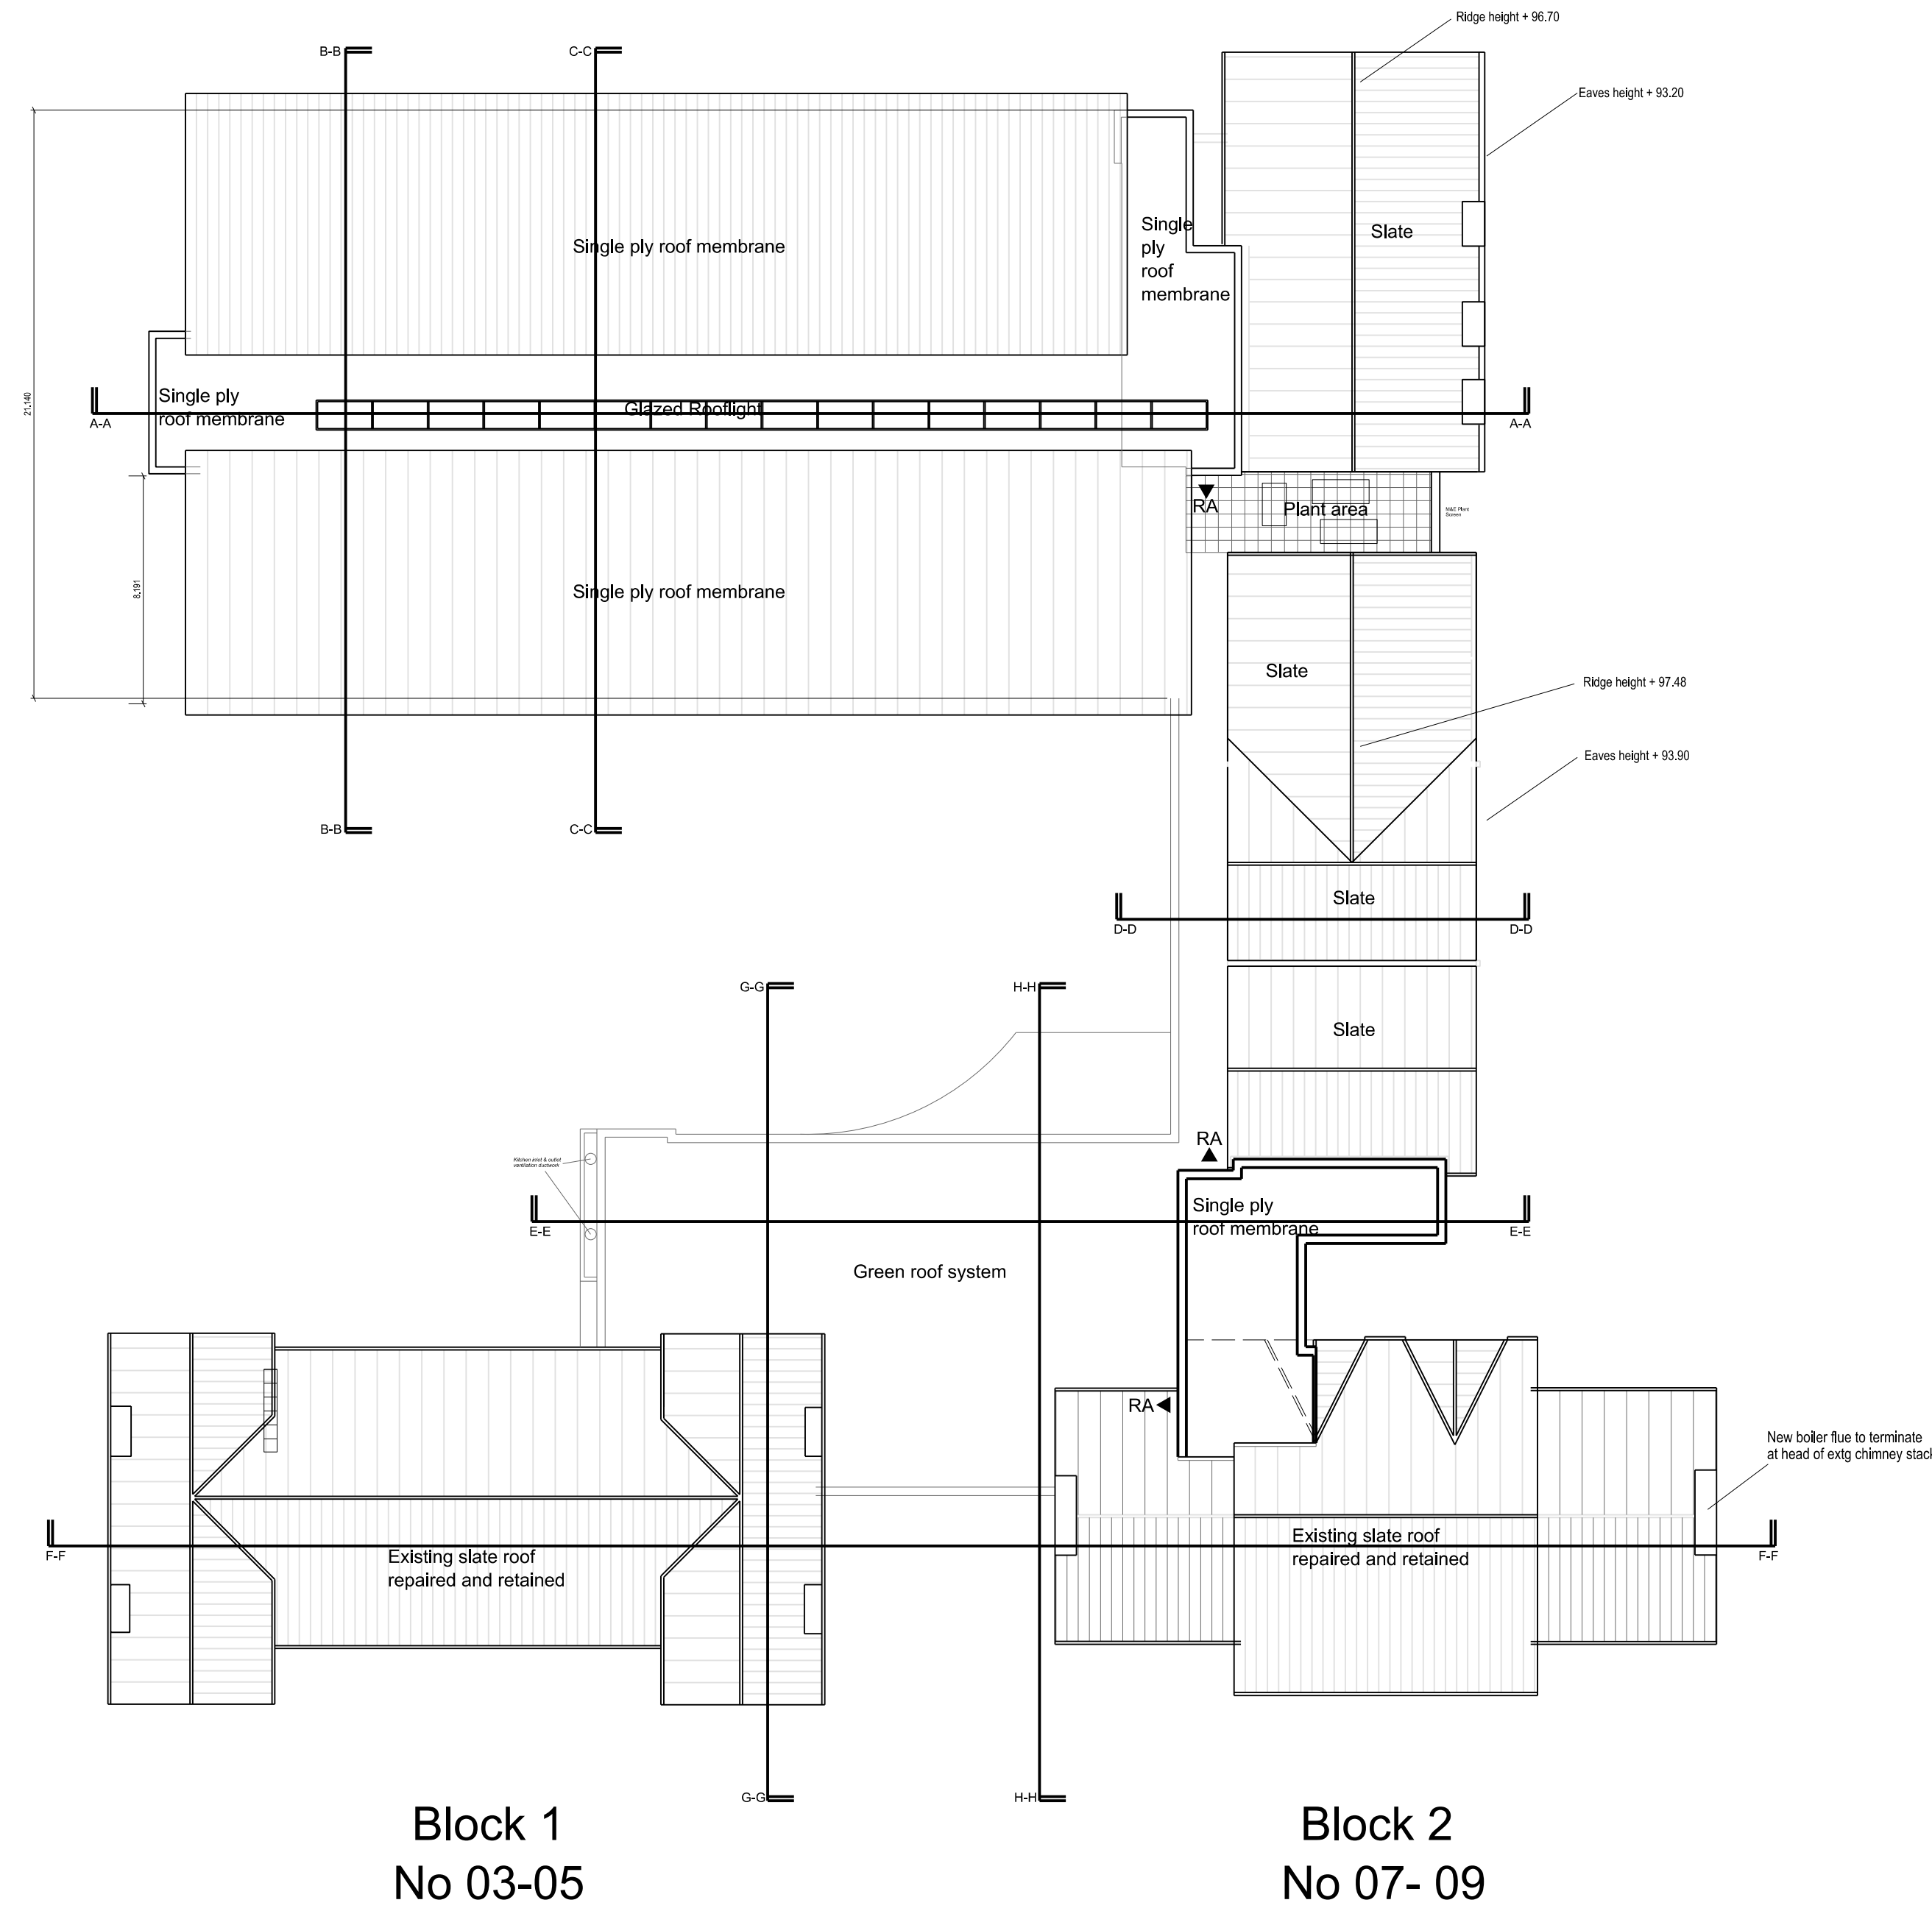


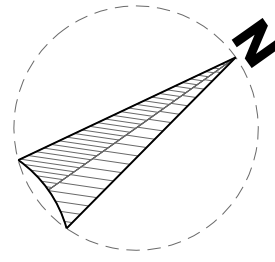

Rev D Layout Amended in line with M&E requirements - AJS - Oct 2014
Rev C general amendments AJS 11 July 14
Rev B Plans amended YE May 14
Rev A Plans amended CG Nov 13

3 - 9 Grosvenor Road,
Wrexham, LL11 1DB

Proposed Roof Plan
...

JOHN MCCALL ARCHITECTS LTD
No .1 Arts Village, Henry Street, Liverpool L1 5BS Tel: 0151 707 1818 Fax: 707 1819
Old Coop Building, Church Street, Hayfield, SK22 2JE e-mail: admin@johnmccall.co.uk

SIZE	STATUS	PROJECT	TITLE
A1	Planning	1449	Proposed Roof Plan
PROJECT No	DRAWING No	DRAWN by	CHECKED
1449	L10D	CG	...
DATE	SCALE (1:100)		
June 13	1:200		