




REV	CC No.	DATE	DRAWN	CHECKED	APPROVED	QA APPROVED
A		DEC 2014				

PLANNING PERMISSION

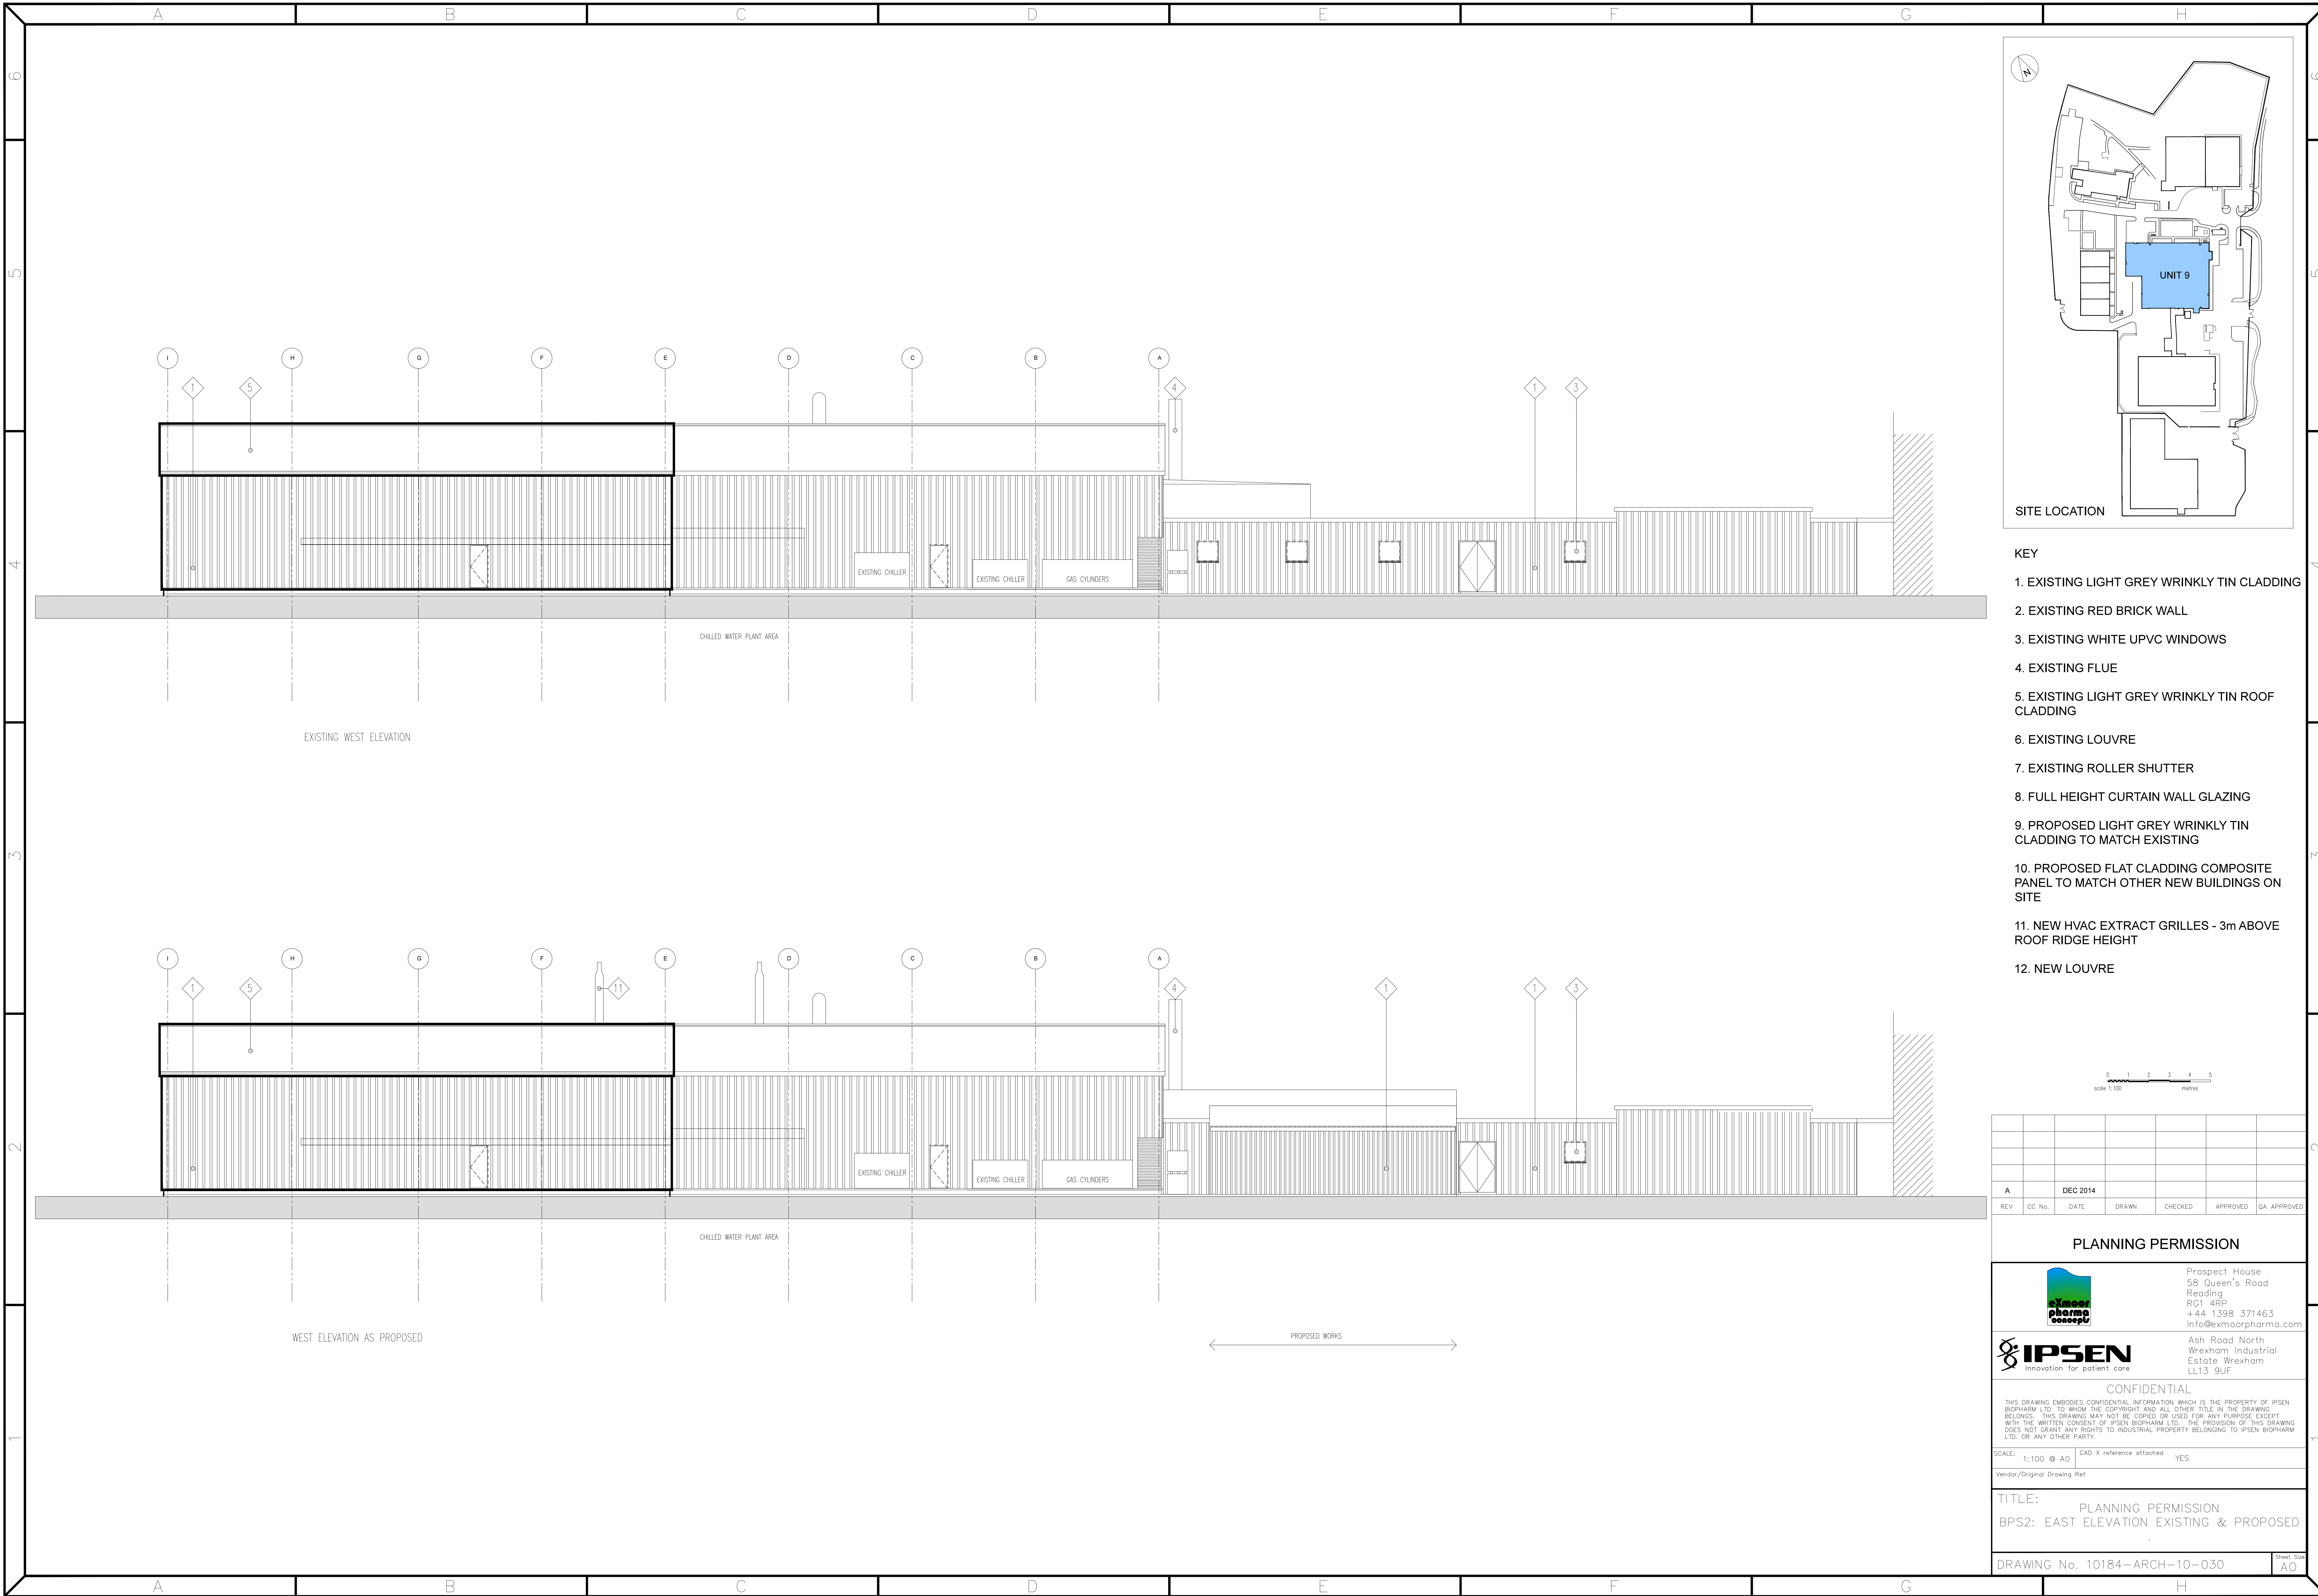

Prospect House
58 Queen's Road
Reading
RG1 4RP
+44 1398 371463
info@exmoorpharma.com



Ash Road North
Wrexham Industrial
Estate Wrexham
LL13 9UF

CONFIDENTIAL

THIS DRAWING EMBODIES CONFIDENTIAL INFORMATION WHICH IS THE PROPERTY OF IPSEN BIOPHARM LTD. TO WHOM THE COPYRIGHT AND ALL OTHER TITLE IN THE DRAWING BELONGS. THIS DRAWING MAY NOT BE COPIED OR USED FOR ANY PURPOSE EXCEPT WITH THE WRITTEN CONSENT OF IPSEN BIOPHARM LTD. THE PROVISION OF THIS DRAWING DOES NOT GRANT ANY RIGHTS TO INDUSTRIAL PROPERTY BELONGING TO IPSEN BIOPHARM LTD. OR ANY OTHER PARTY.

SCALE:	1:100 @ A0	CAD X reference attached	YES
Vendor/Original Drawing Ref			

TITLE: PLANNING PERMISSION
BPS2: EAST ELEVATION EXISTING & PROPOSED

DRAWING No. 10184-ARCH-10-030	Sheet Size A0
-------------------------------	------------------