


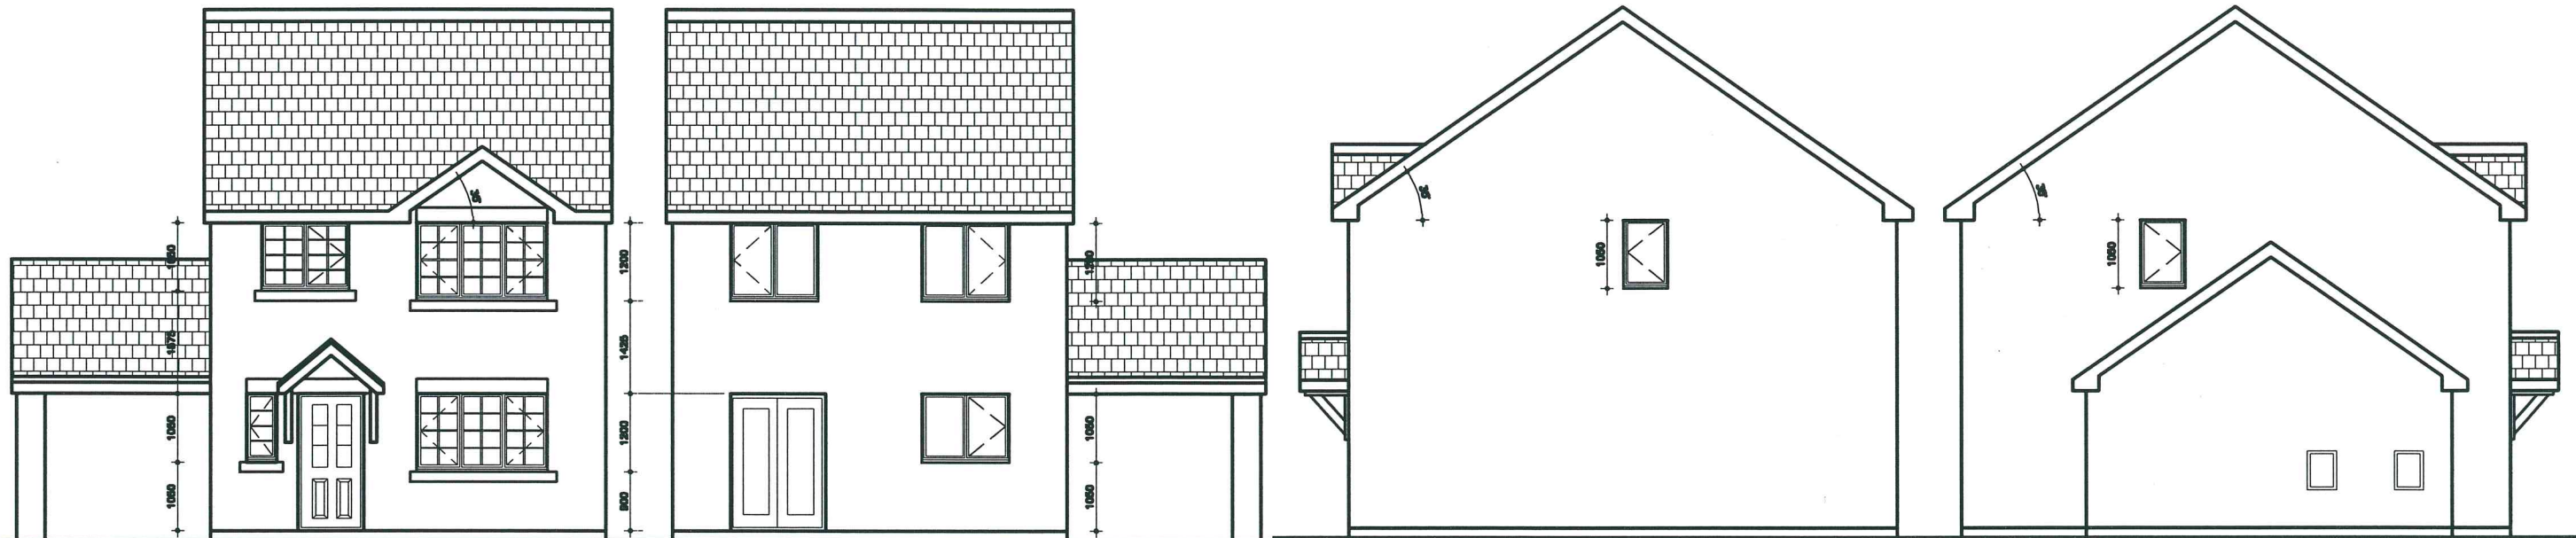


FRONT ELEVATION


REAR ELEVATION

SIDE ELEVATION

SIDE ELEVATION

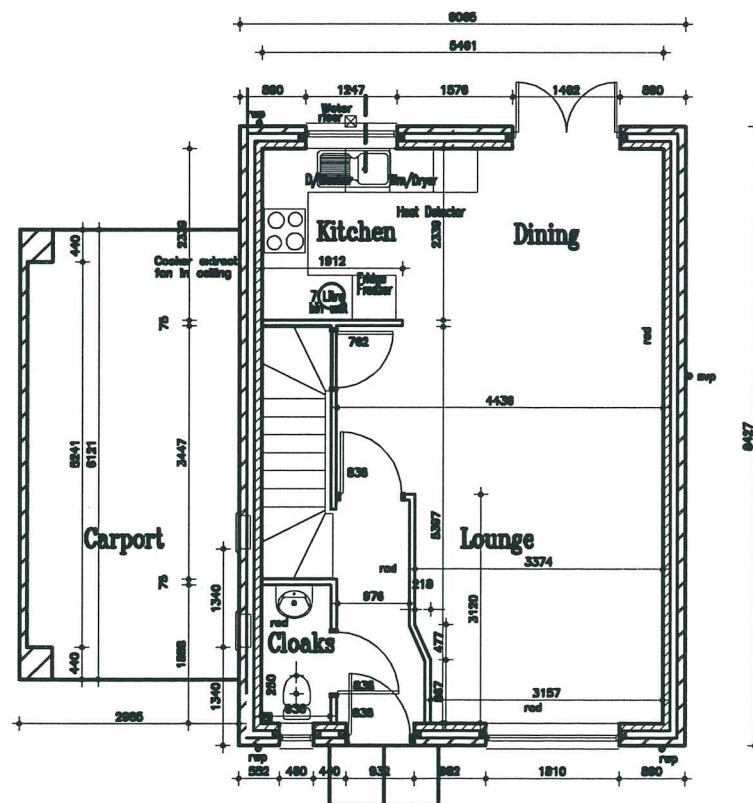

GF PLAN

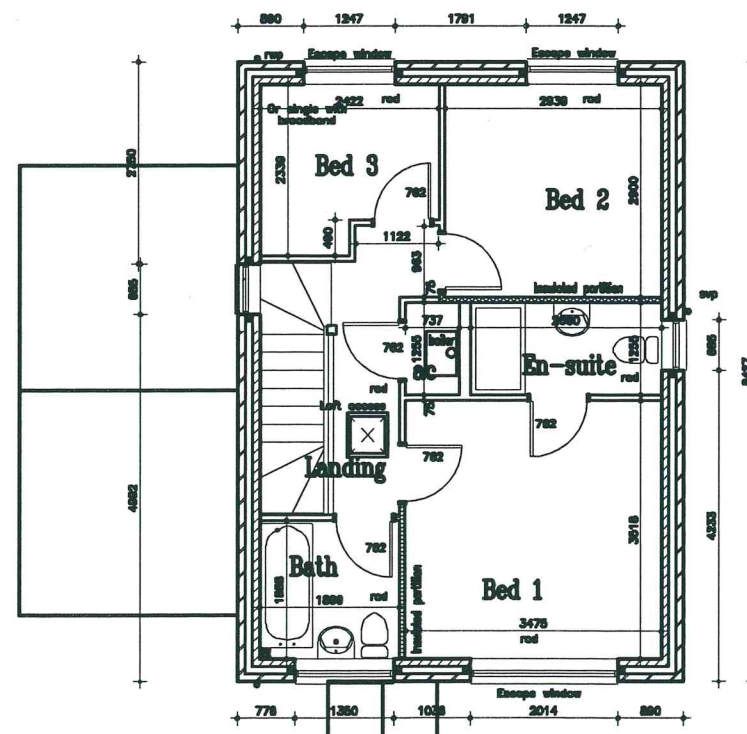

FF PLAN

PLOT 8 ONLY

CONTRACT

Land at Llay New Road
Rhosrobin, Wrexham
LL11 2UB

DWG TITLE:

House Type Deganwy
VERSION 2 – 920 sq ft
Plans & Elevations

SCALE: 1:100

DWG No.

DATE: Sept 2011

PHTD / D-2