




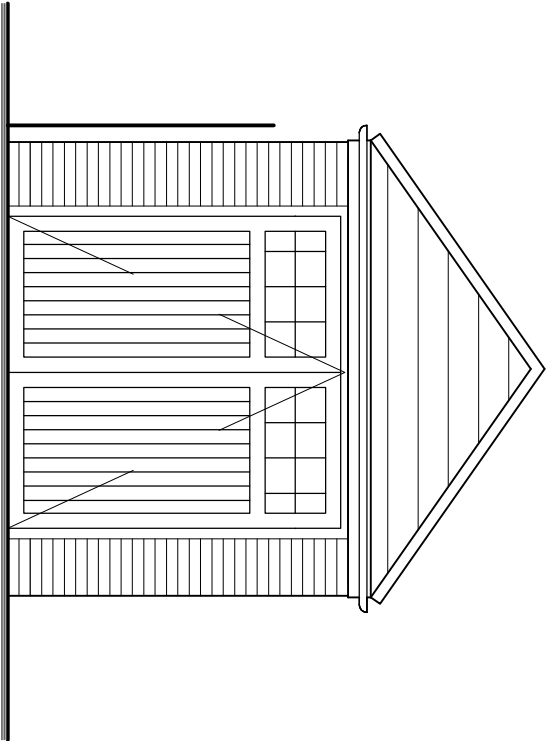


Proposed Front Elevation
scale 1:50

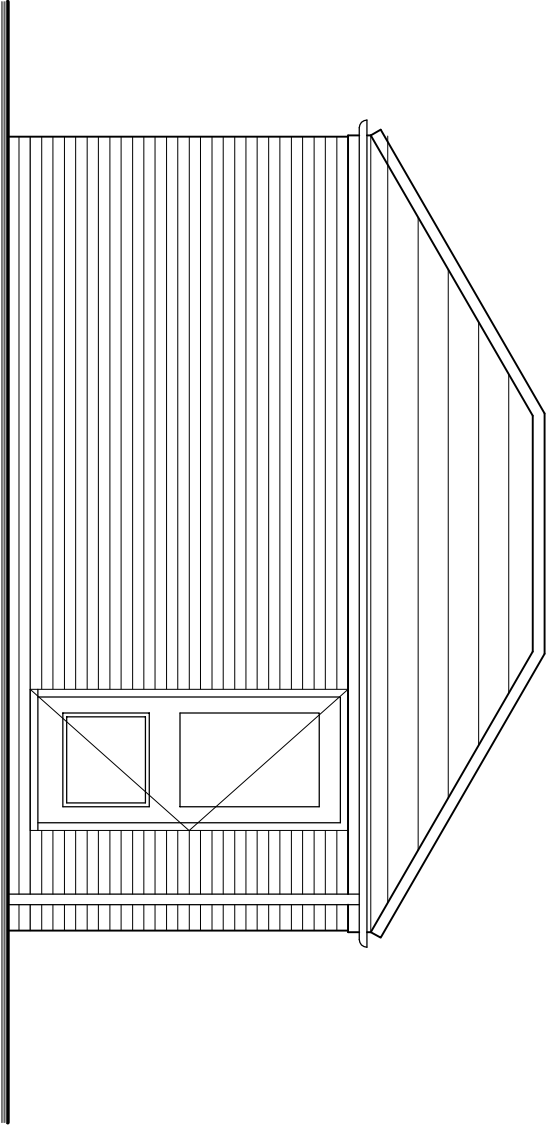


Proposed Side Elevation
scale 1:50

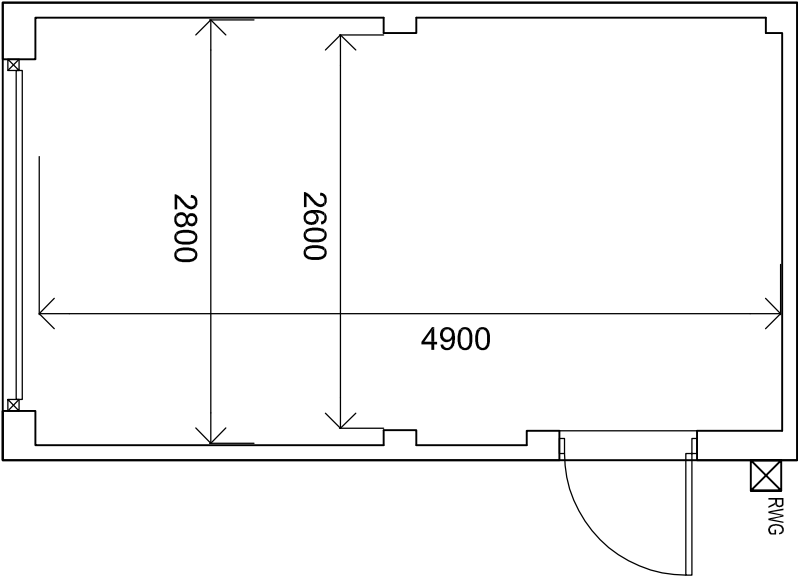

Proposed Floor Plan
scale 1:50

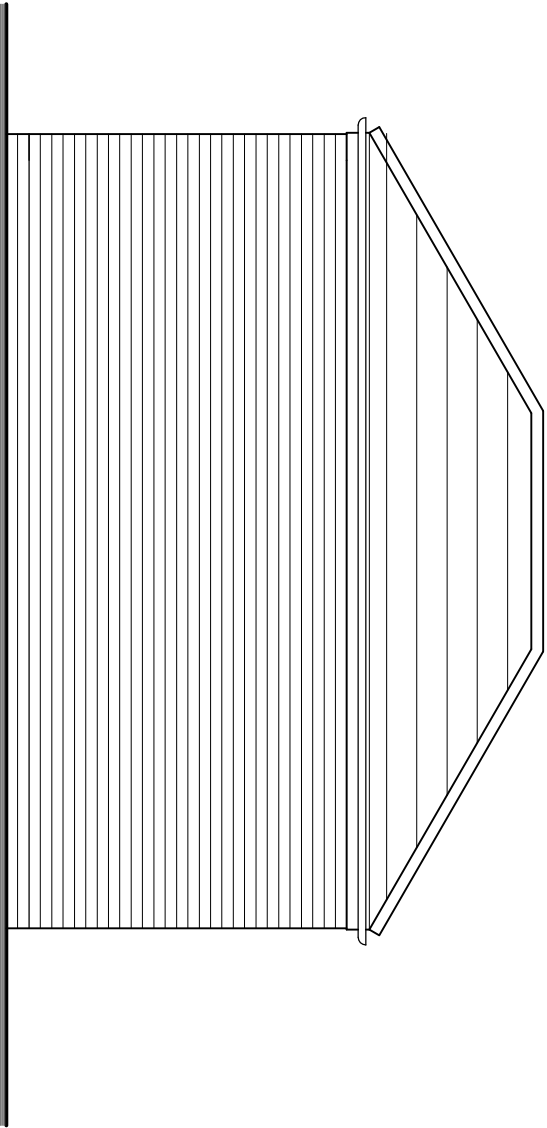

Proposed Side Elevation
scale 1:50

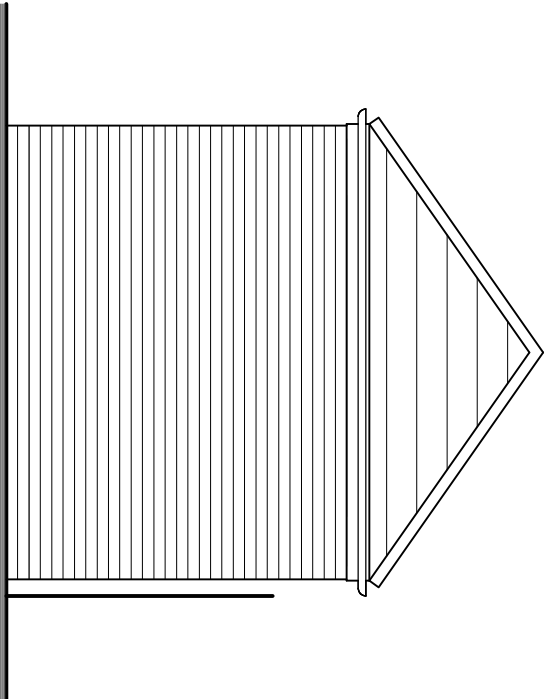

Proposed Rear Elevation
scale 1:50

Scale 1:100



FOR PLANNING PURPOSES ONLY

PO Box 168
Liverpool
L17 8WD

martin fletcher ■ architects

tel: 0151 727 7270 fax: 0151 727 7270 email: mfarchitecture@aol.com

project: site to the rear of the Nags Head, Lavister, Wrexham

garage- proposed floor plan and elevations

date: 28.04.14
scale: 1:500 @ A3
drawn: hlc

587.gar1