




site plan and site layout plan

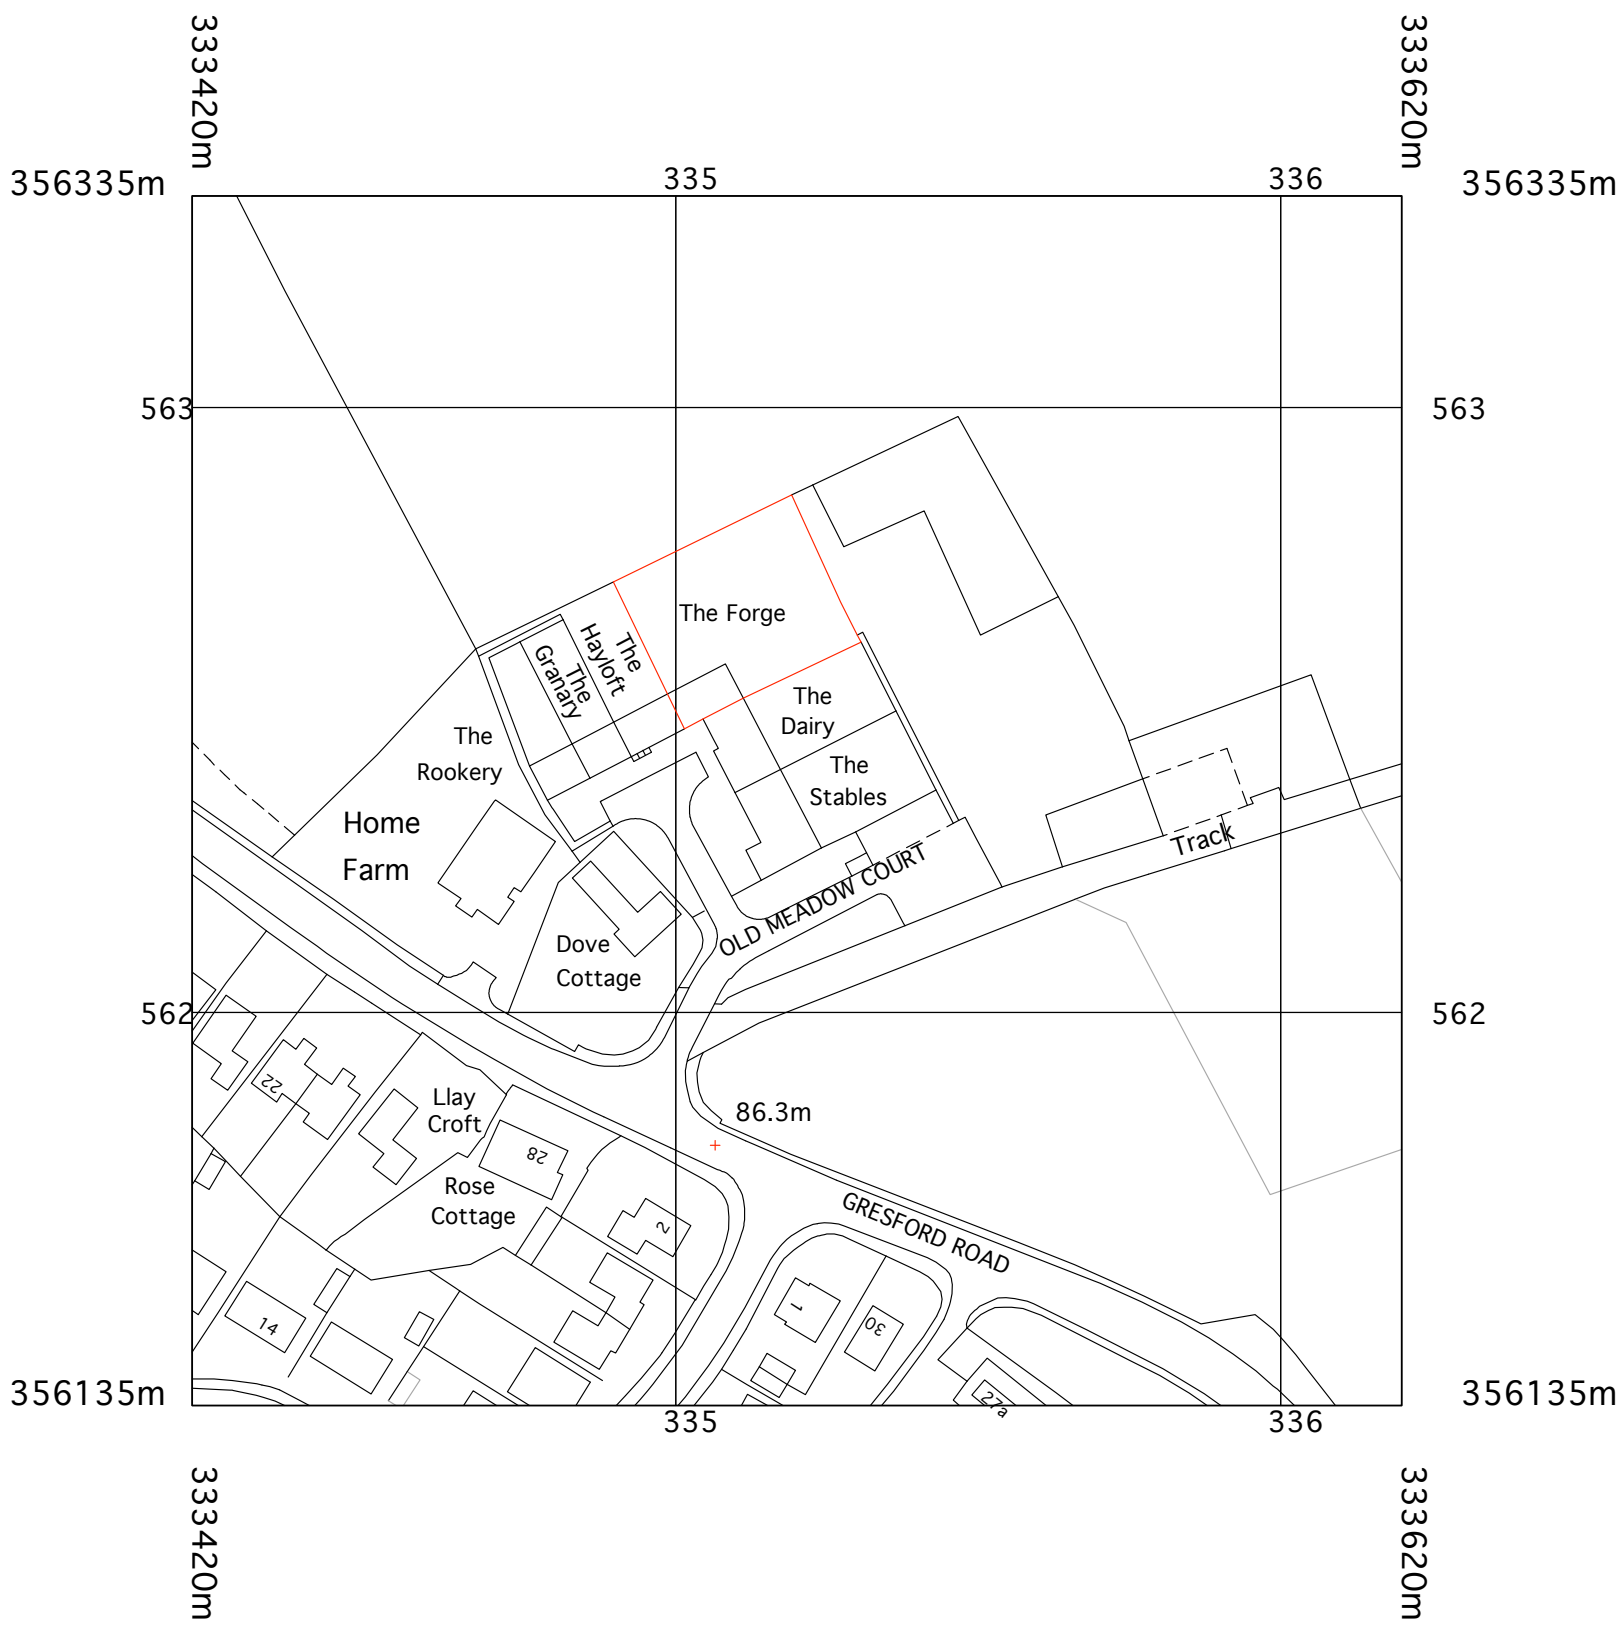

P01 Site Plan 1:1250

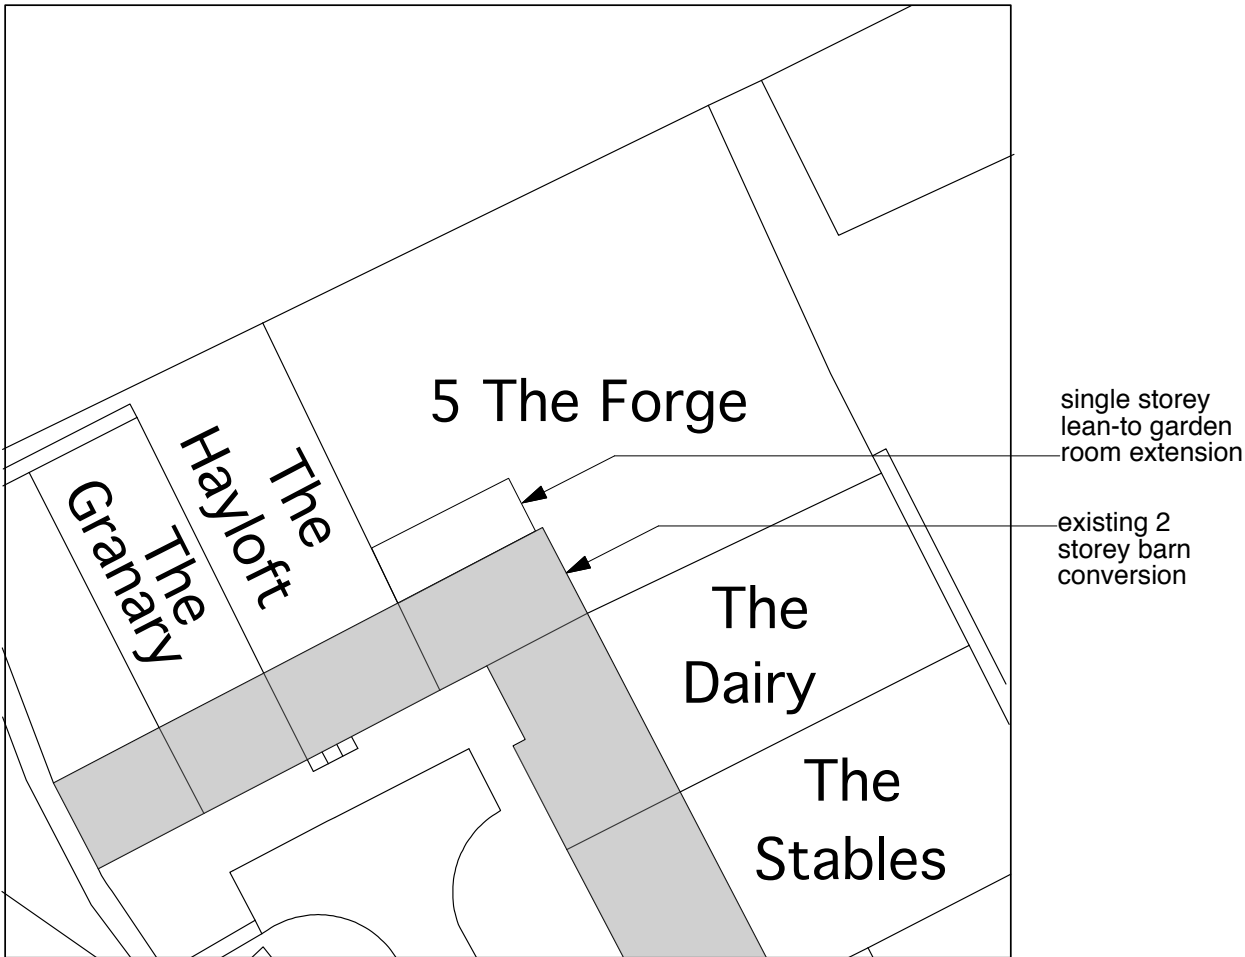

P02 Site Layout Plan 1:500

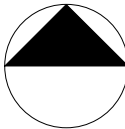

revisions

Ordnance Survey[®]
Serial Number: O1486307

Supplied by: Bluefox Technology via
Latitude Mapping Ltd

Centre coordinates of this map:
-333519, 356234

Produced 15th October 2012 from the
Ordnance Survey National Geographic
Database and incorporating surveyed
revision available at this date. © Crown
Copyright 2012.

Reproduction in whole or part is
prohibited without the prior permission of
Ordnance Survey.

Ordnance Survey and the OS symbol are
registered trademarks and OS Sitemap is
a trademark of Ordnance Survey, the
national mapping agency of Great Britain.

This product contains data surveyed at
one or more of the following scales:
1:1250, 1:2500, and 1:10000.

The representation of a road, track or
path is no evidence of a right of way.

The representation of features as lines is
no evidence of a property boundary.

Heights are given in metres above
Datum.

The alignment of tunnels is approximate.

andy foster architects

29 lower bridge street chester ch1 1rs
tel 01244 343772
fax 01244 310548

Project
Proposed single storey lean to garden room
extension to 5 The Forge, Llay, Wrexham,
LL12 0NE

Title
Site Plan and Site Layout Plan

Drawing No	Revision	Scale	Date
284/01		varies@A2	Jan 2013

Do not scale off this drawing. All dimensions to be checked on site prior to beginning
works. Report immediately in writing to project architect if any discrepancies are
found between this drawing and information recorded on site or given elsewhere.