


of 1988 which prevents any copying of the drawings/design without the architects permission. Under the R.I.B.A standard form of appointment JPH Architects Ltd retain the copyright.

PROPOSED FIRST FLOOR PLAN (SCALE 1/100@A1)

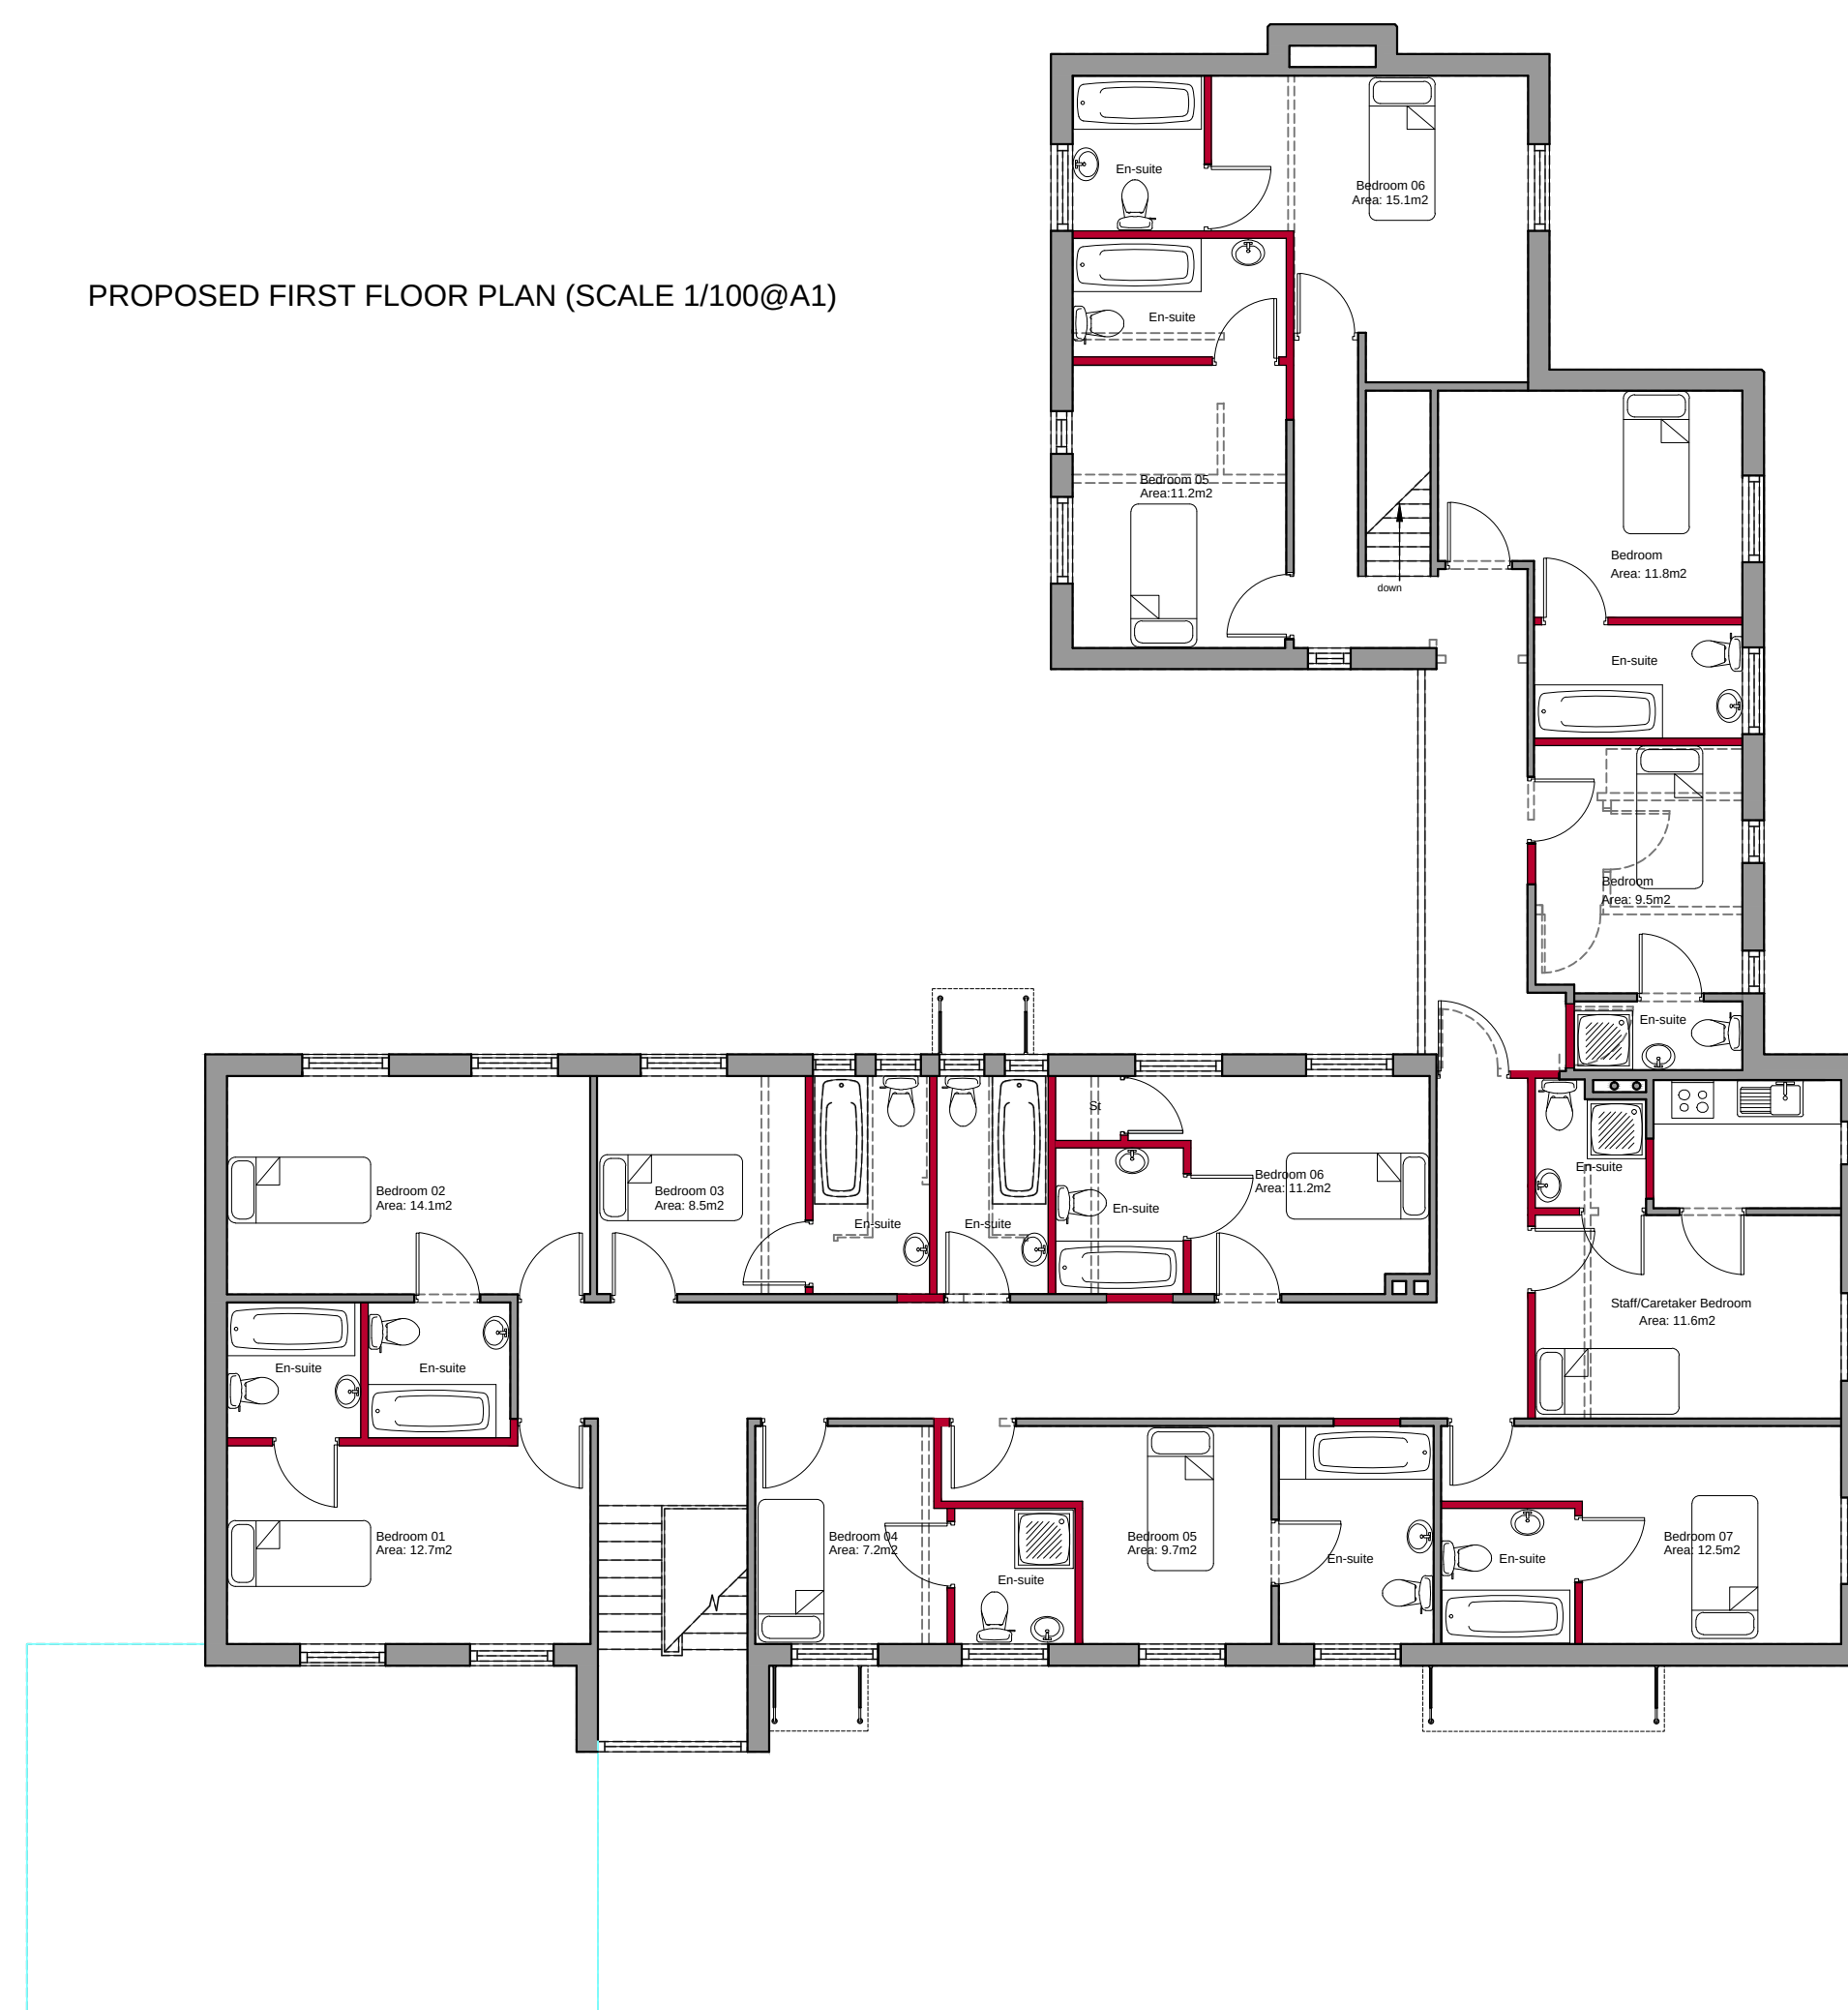

PROPOSED SIDE ELEVATION (SCALE 1/100@A1)



PROPOSED SIDE ELEVATION (SCALE 1/100@A1)



DRAFT
FOR PLANNING
PURPOSES ONLY

DRAWING NO: P01

WORK DESCRIPTION: Refurbishment & Alterations	DRAWING TITLE: Proposed Plans & Elevations
--	---

	J
---	----------

8 Brighton road, rhyl, ll18 3hd
em: info@jpharchitects.com - www.jpharchitects.com

Certified Passivhaus Designers & Code for Sustainable Homes Assessors