




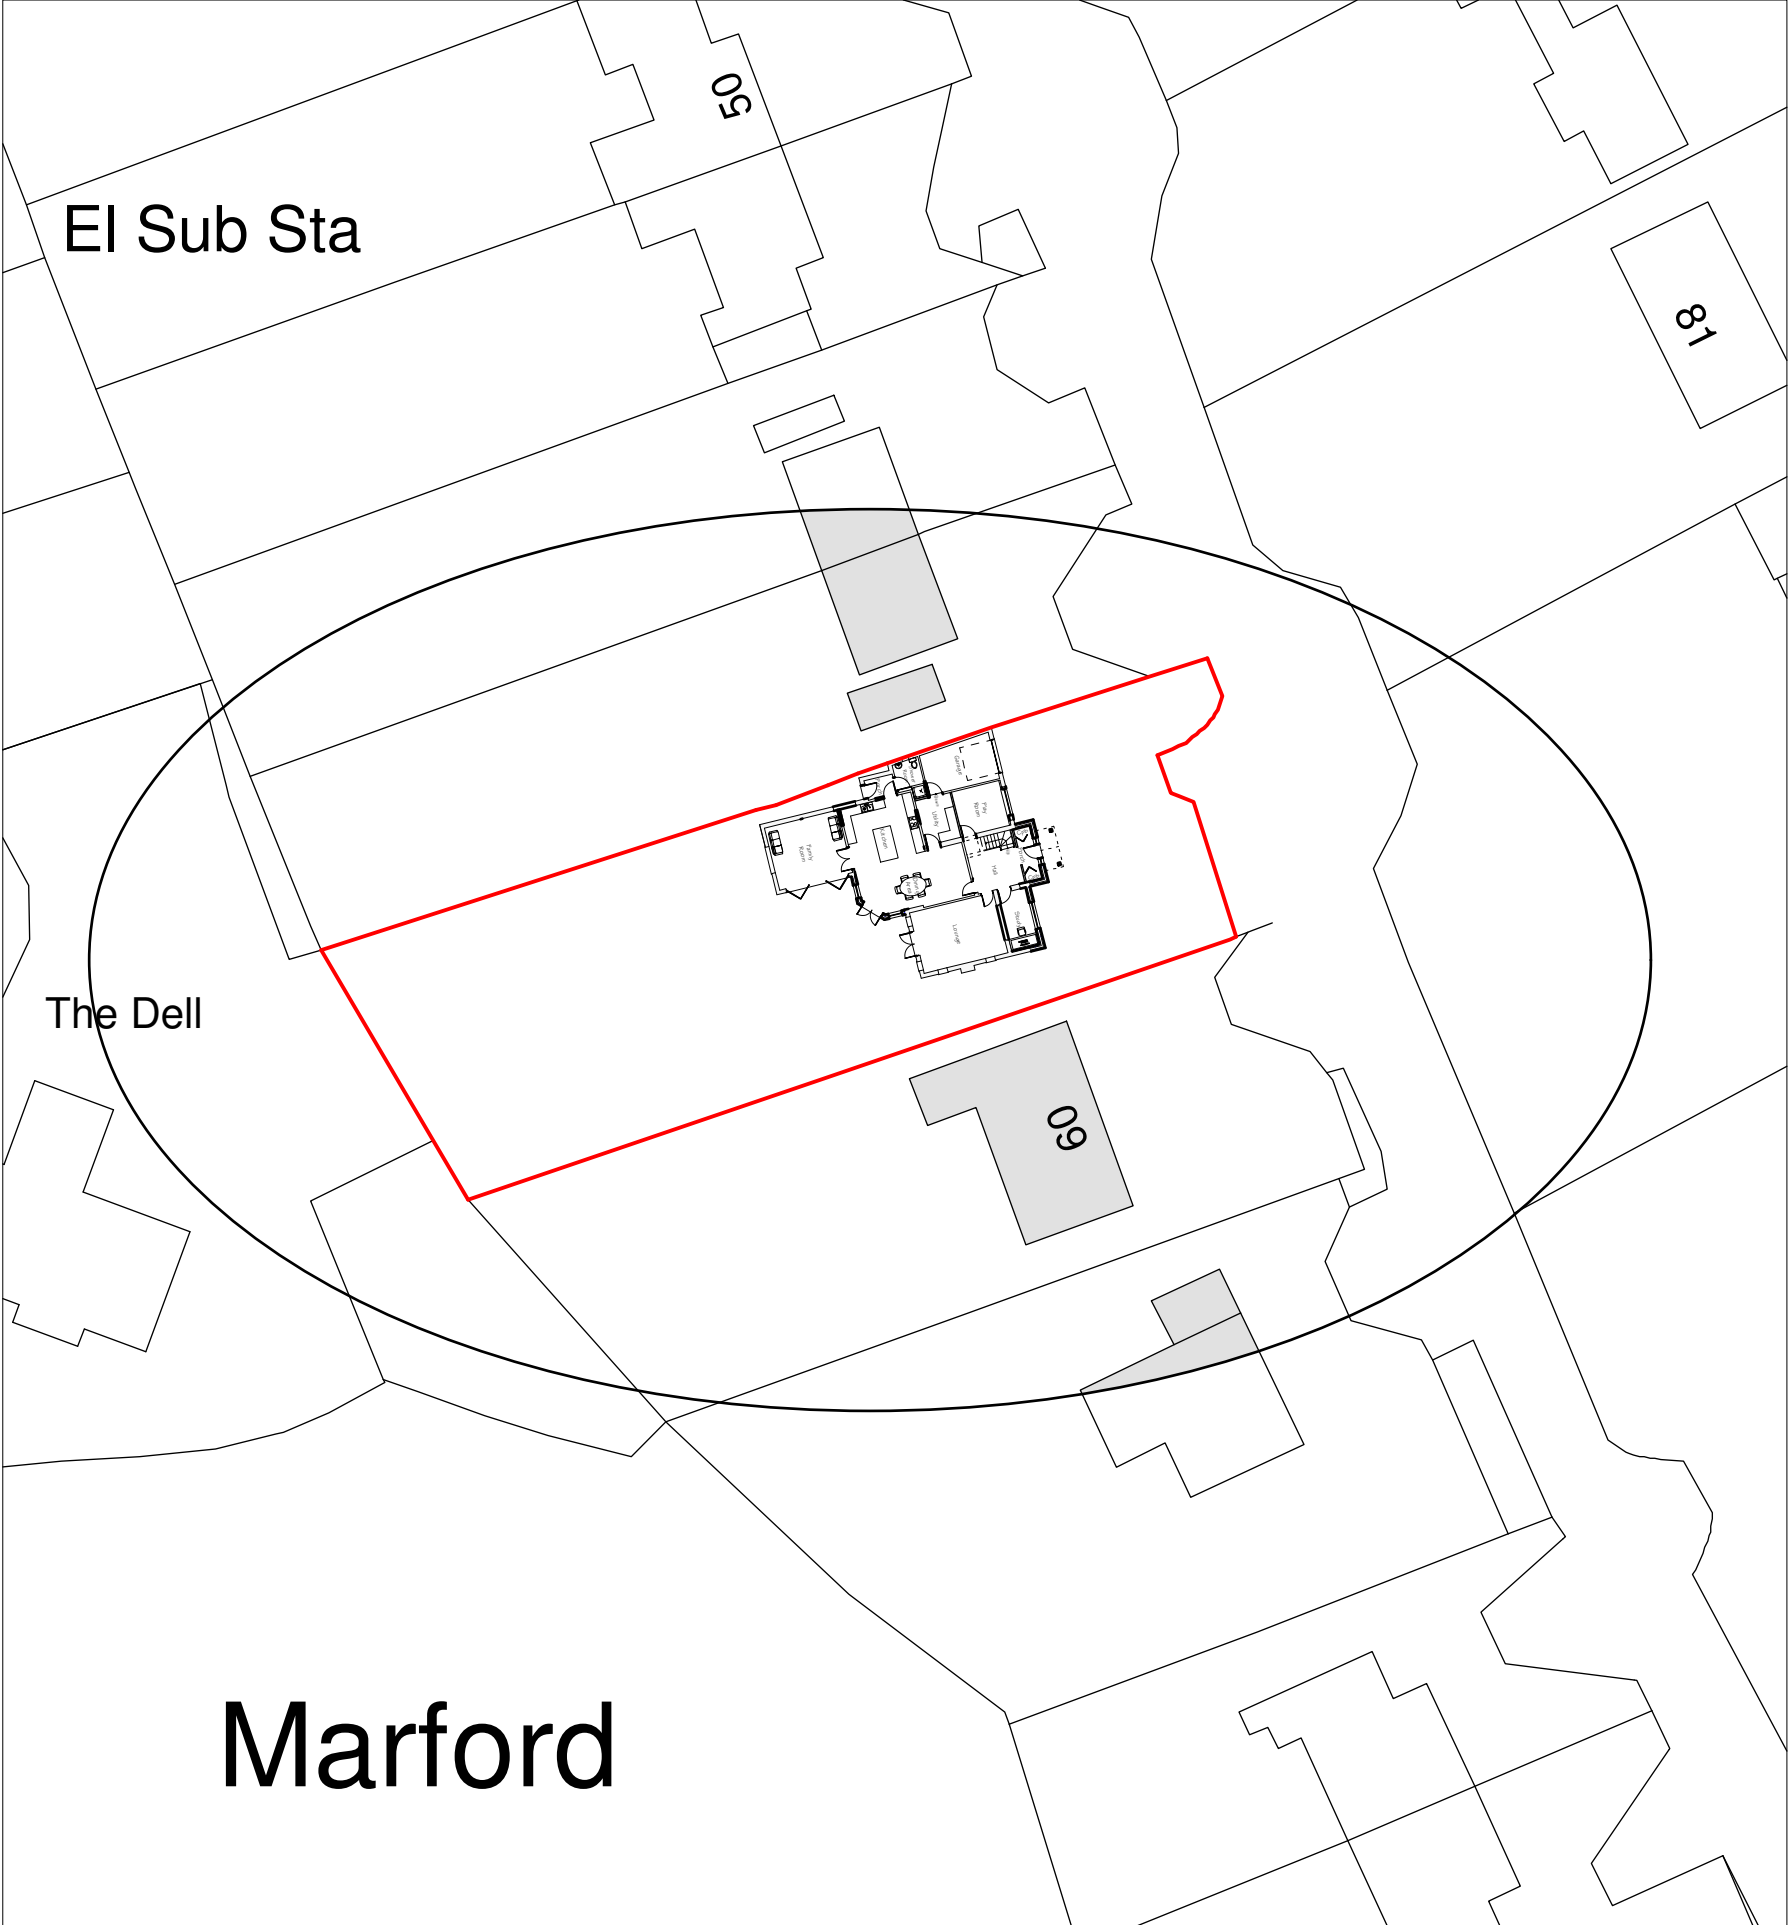

Site Plan 1:500

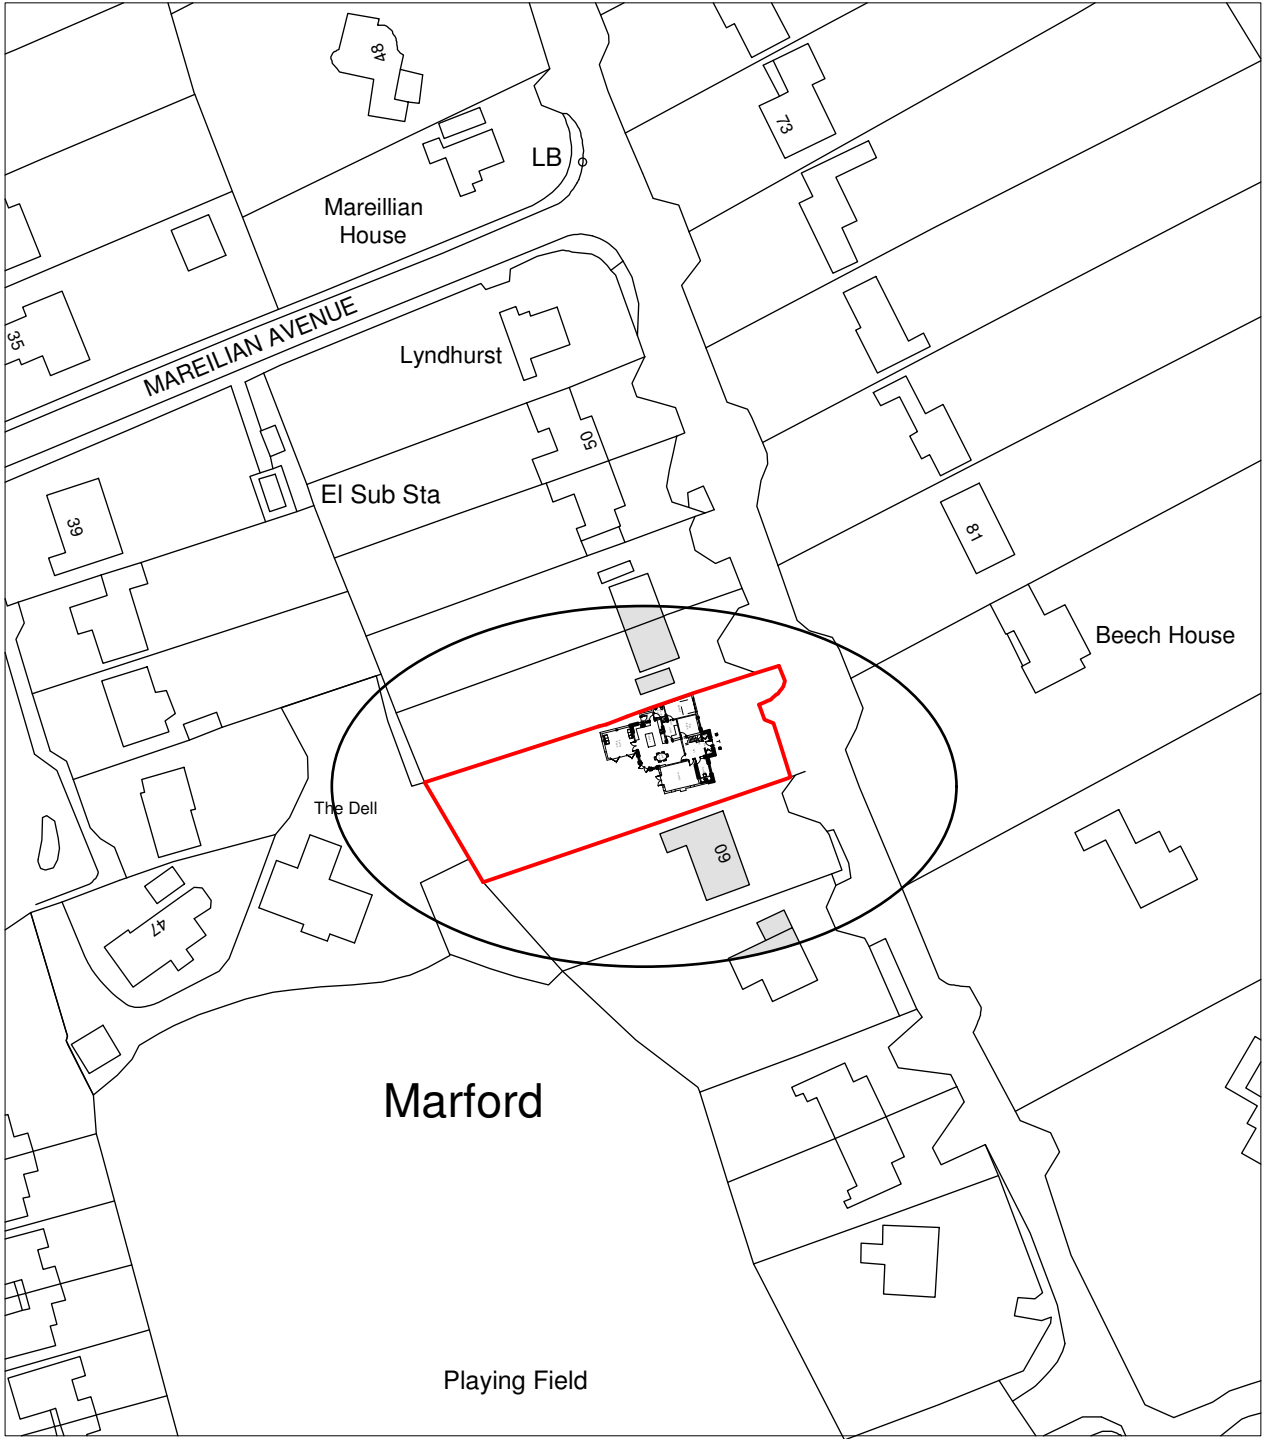

Location Plan 1:1250

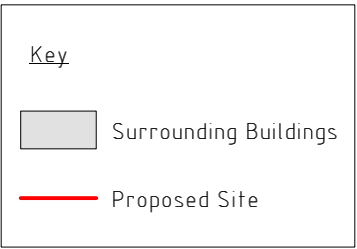

Rev	Date	Detail	Initial

Project: Proposed Alterations at Timberscombe, 58 Wynnstay Lane, Marford, Wrexham, LL12 8LH	
Title: Site Plan & Location Plan	Scale: (A2) 1:500 & 1:1250

Drawn By: S M Eltham	Date: Dec 2014
Drawing No: B087/005	Sheet: 1 of 1



Redwither Business Centre,
Redwither Business Park,
Wrexham. LL13 9XR
Tel: 01978 356500
www.blueprintarchitectural.com