



The copyright of this drawing is vested with Corstorphine & Wright Ltd and must not be copied or reproduced without the consent of the company.

All contractors must visit the site and be responsible for checking all setting out dimensions and notifying the architect of any discrepancies prior to any manufacture or construction work.


NOTES:

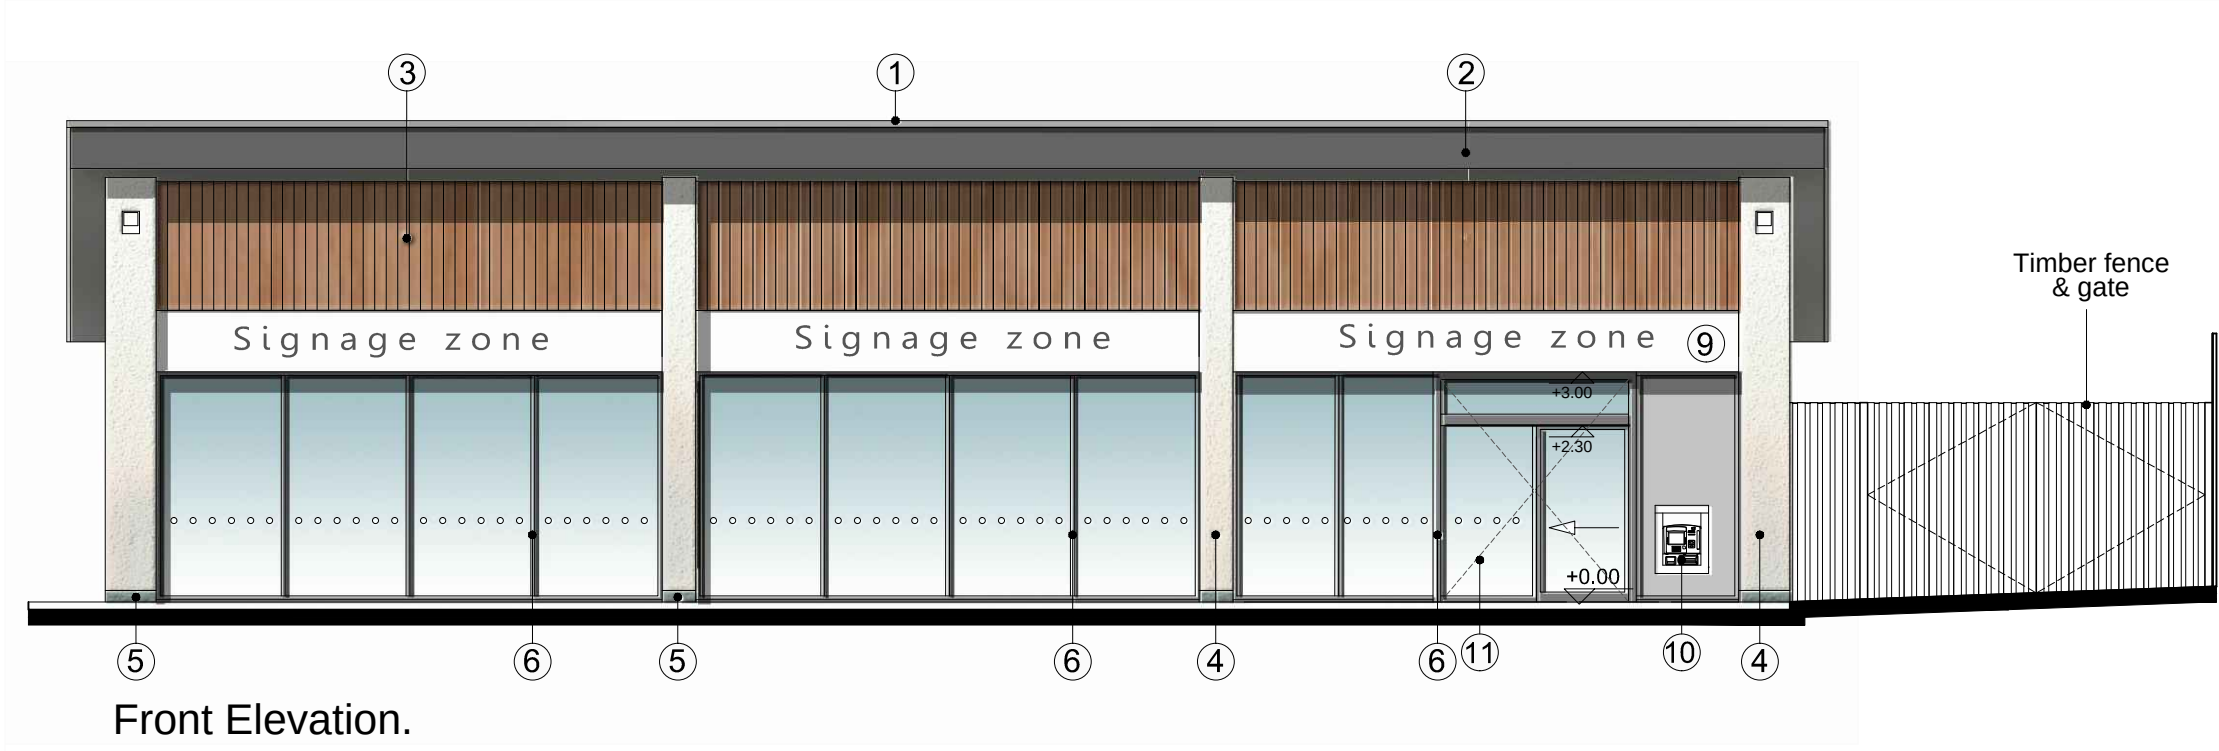


Front Elevation.

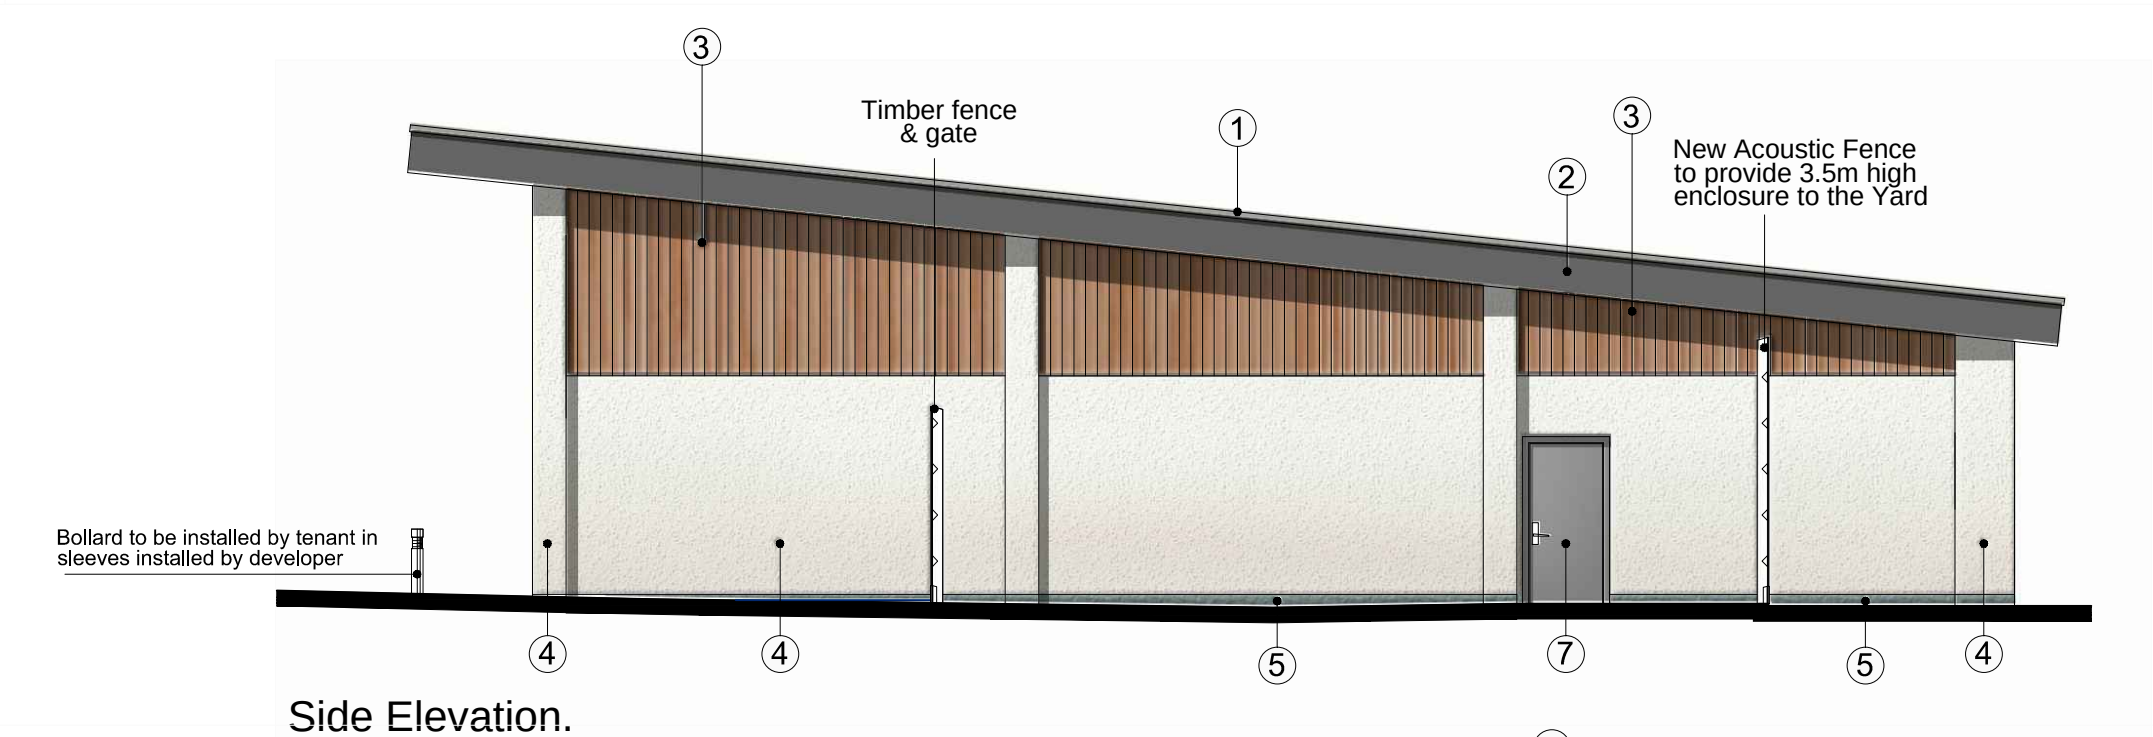

Side Elevation.

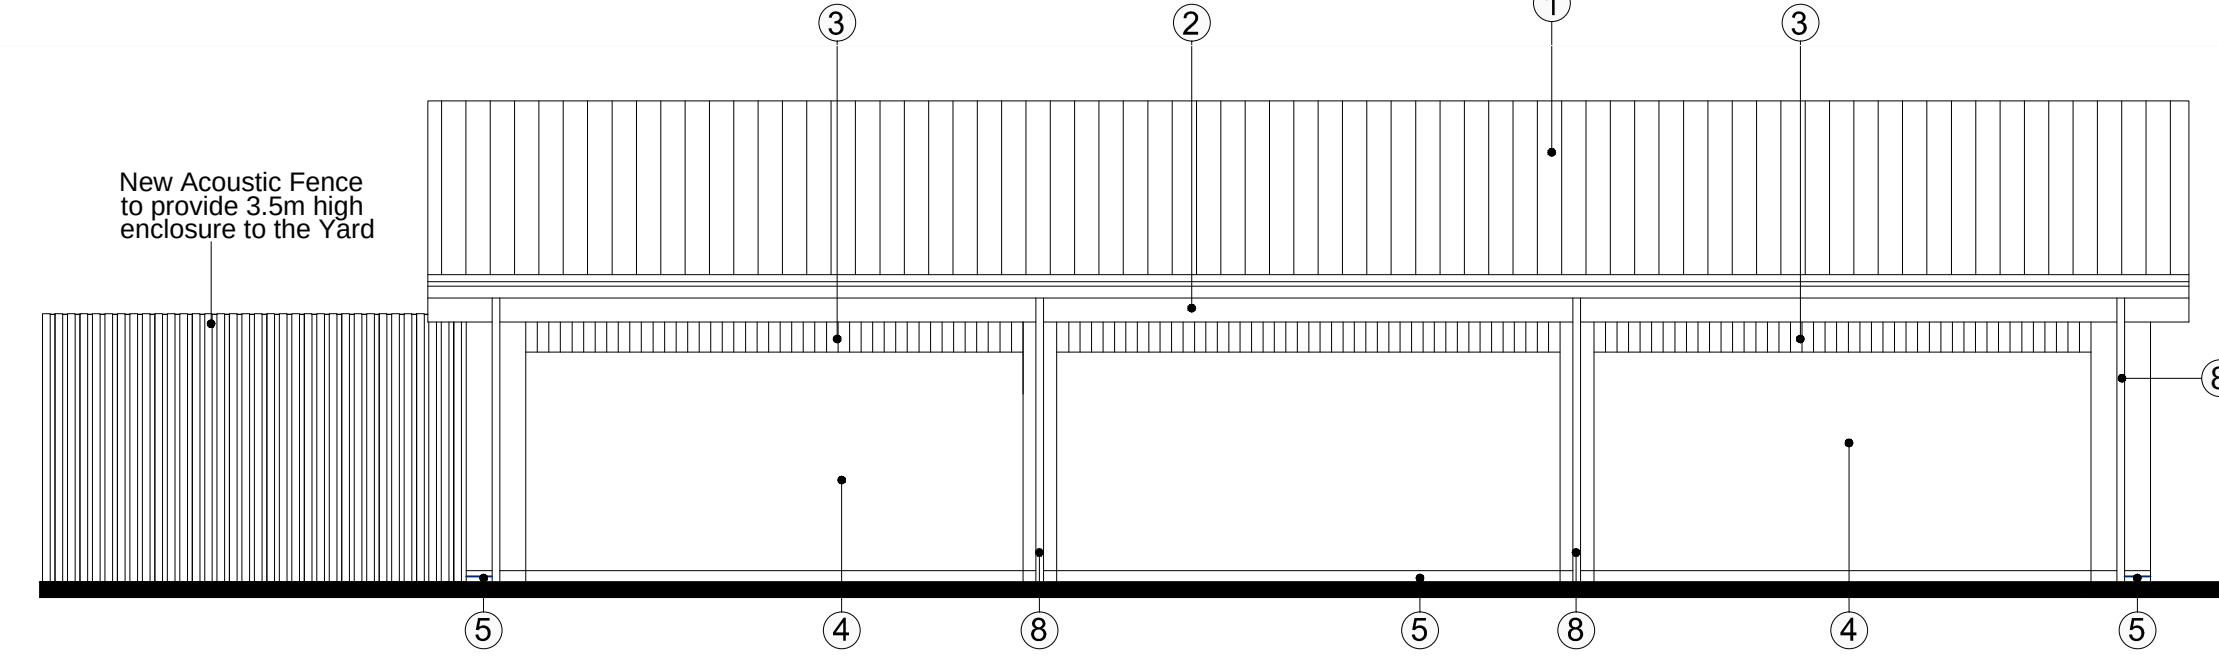

Rear Elevation.

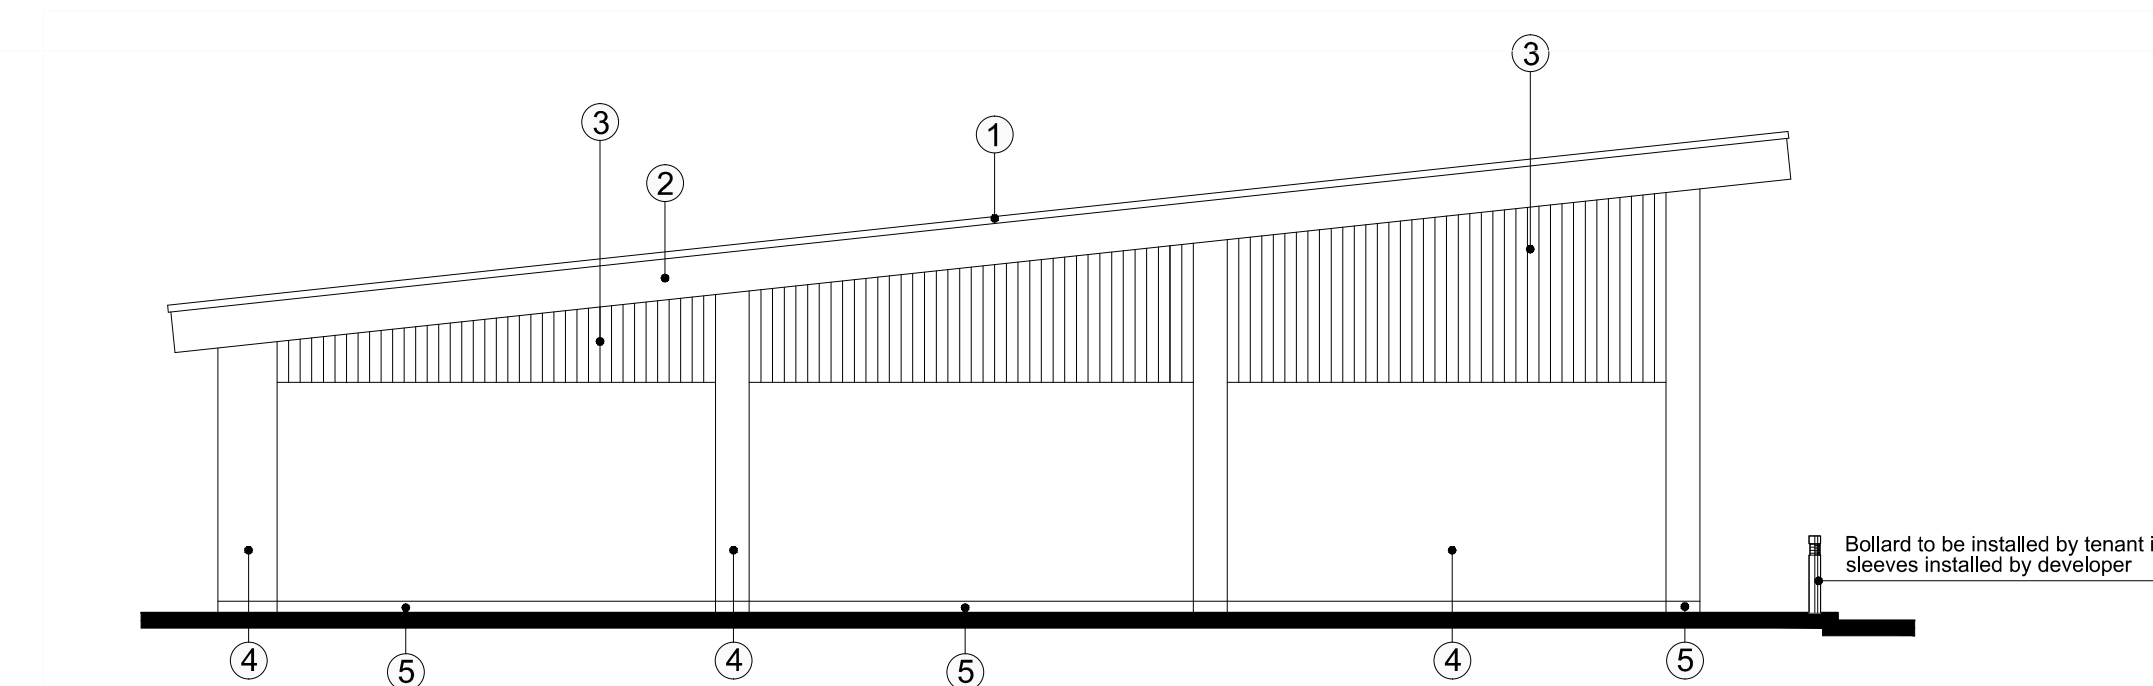

Side Elevation.

- 1 Roof- HPS 200 finish-Pure Gray
- 2 Fascia - Polyester powder-coated aluminium (RAL7043)
- 3 Cladding- Western Red Cedar- untreated
- 4 Render- K-Rend Silicone FT- White
- 5 Plinth- Atlas smooth Blue Engineering Brick
- 6 Shopfront- Polyester powder coated aluminium RAL7043 (Matt finish) Clear glazed 10.8mm laminated glass.
- 7 Steel doorset- colour dark grey (RAL 7043).
- 8 Gutters & downpipes - aluminium - black
- 9 Signage indicative. Sigange details subject to separate application. Background colour to tenant corporate guidelines.
- 10 ATM and backing panel (by tenant).
- 11 Extent of external security shutter. Polyester powder coated (RAL 7043)

A	08.01.15	Key amended
REVISION	DATE	NOTES

Client

NEW RIVER RETAIL LTD

Project

PROPOSED RETAIL STORE
RED LION, MARFORD, WREXHAM LL12 8SN

Drawing Title
Proposed Elevations

Drawn	Checked	Paper Size	Scale	Date
ASG	PH	A2	1:100	05.01.2015
Project No.	Drawing No.	Revision		
131106	RF19-0305	A		

CORSTORPHINE
+WRIGHT

Brook Hall ■ Brook Street ■ Warwick ■ CV34 4BL
t 01926 288992 ■ w www.corstorphine-wright.com