





Front Elevation




Rear Elevation

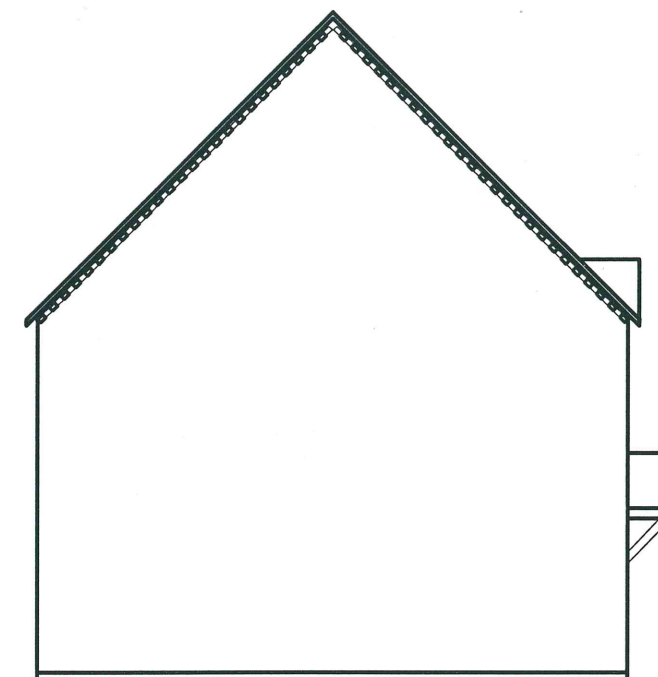


Side Elevation

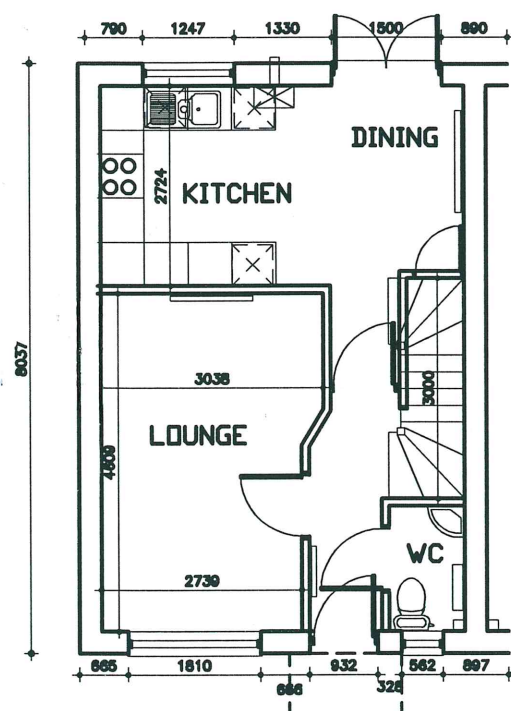

Ground Floor Plan

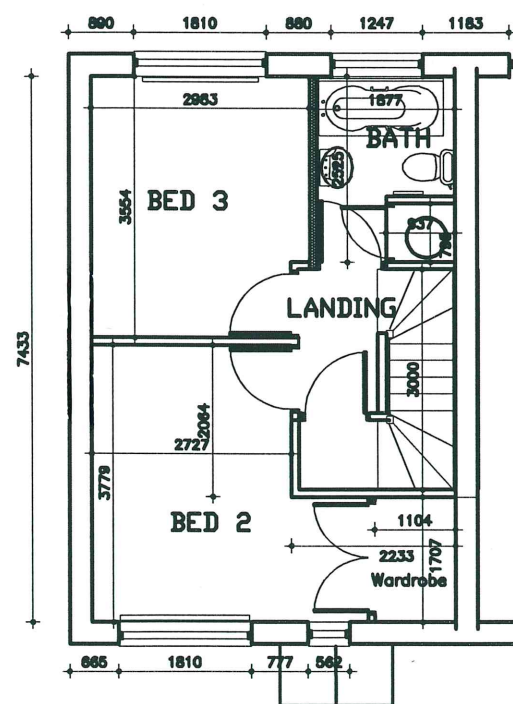

First Floor Plan

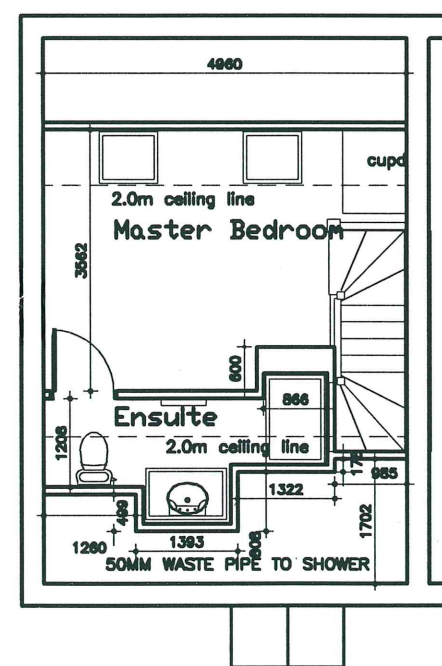

Second Floor Plan

DWG TITLE:
HOUSE TYPE 3BS VERS. 1
PLANS & ELEVATIONS
Total 97.53 sqm - 1050 sqft
PLOTS 17, 18, 28, 29, 32, 33, 45
46, 94, 95.

CONTRACT
Land at L Lay New Road
Rhosrobin, Wrexham
LL11 2UB

SCALE: 1:100	DWG No.
DATE: June 2014	PHTD / 3BS-1 Rev. B: Jan. 15.