






FRONT ELEVATION

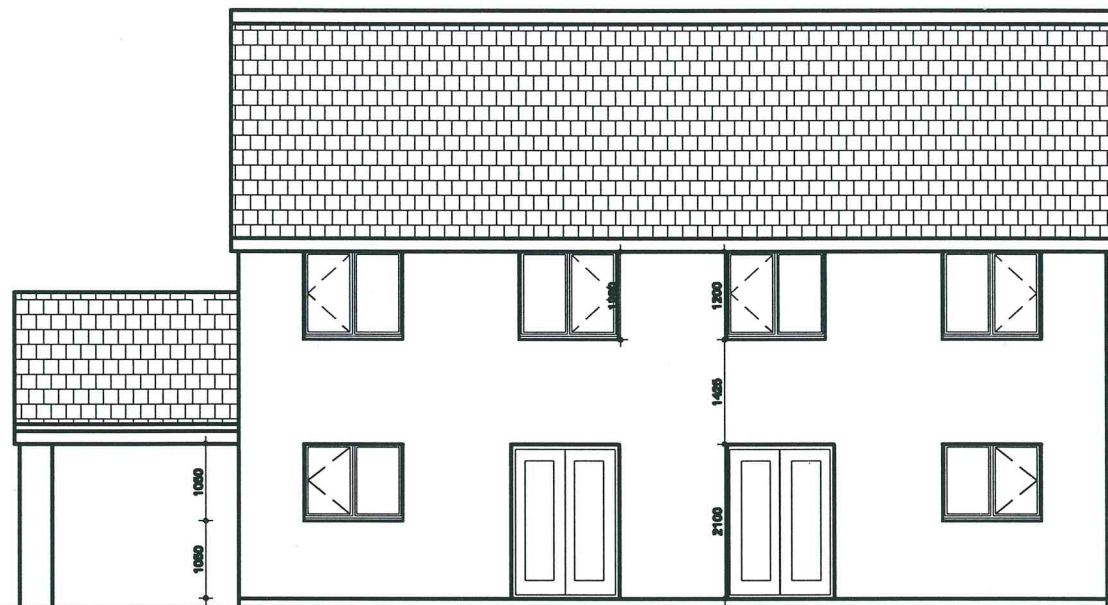


REAR ELEVATION

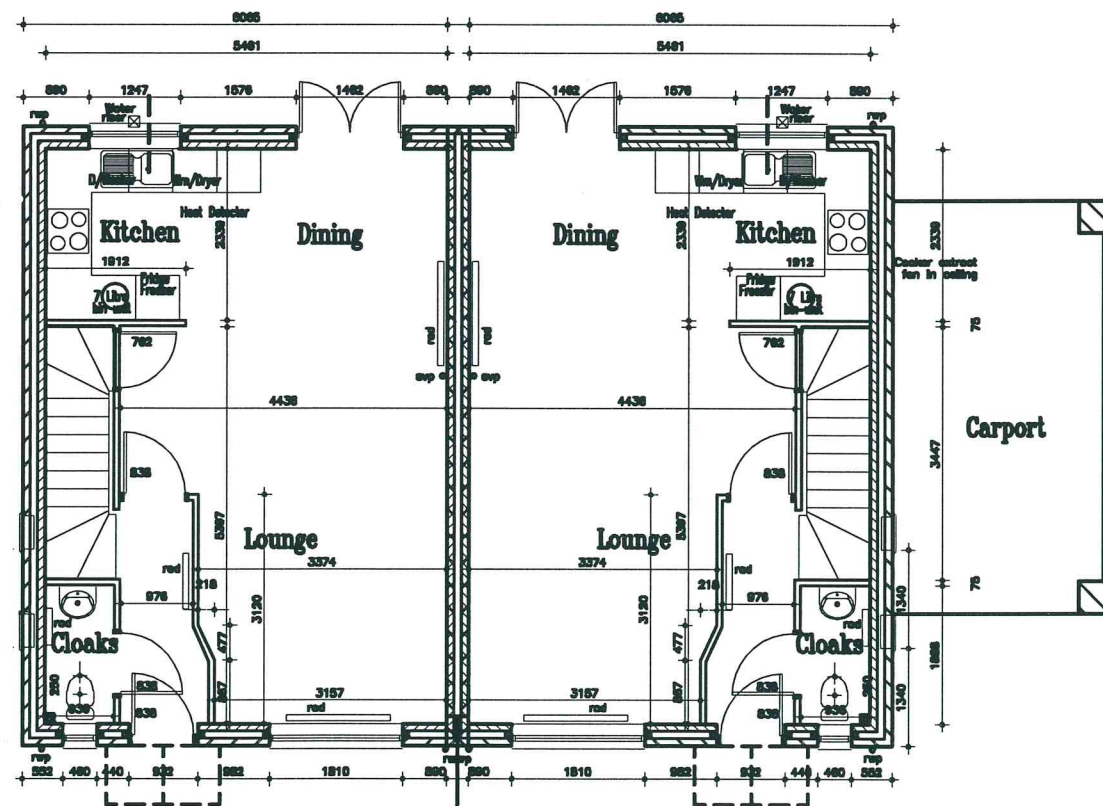


GF PLAN

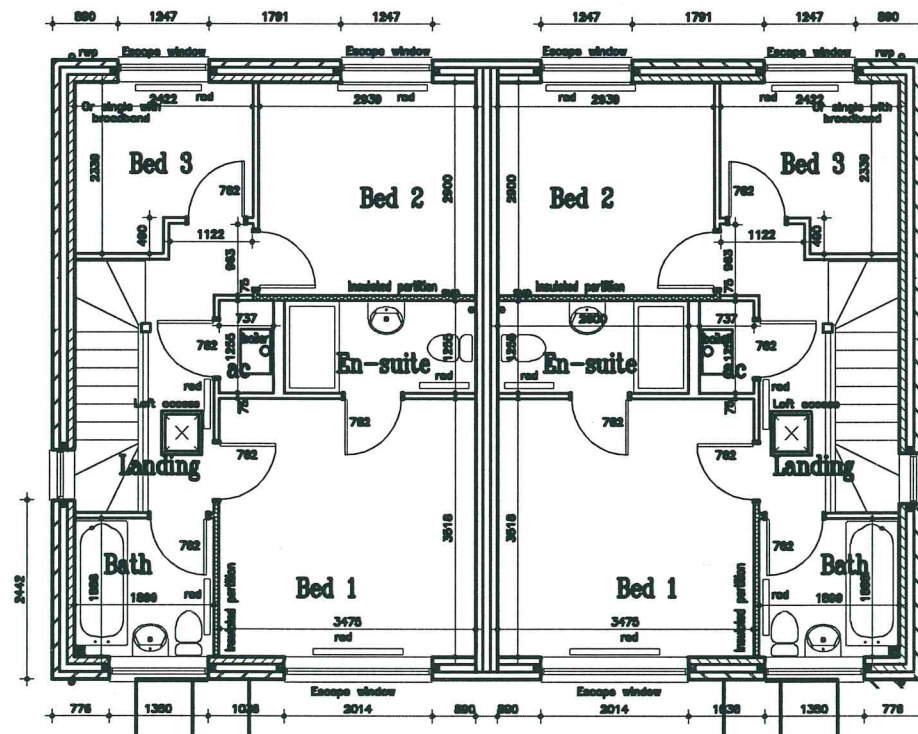

FF PLAN

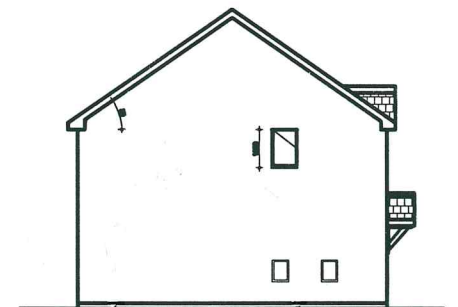

SIDE ELEVATION

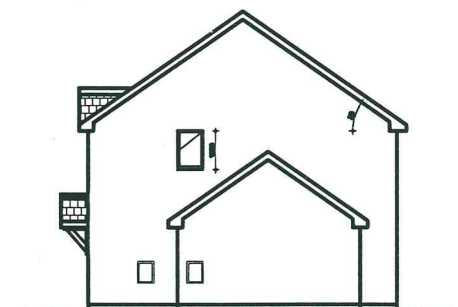

SIDE ELEVATION

CONTRACT

Land at Llay New Road
Rhosrobin, Wrexham
LL11 2UB

DWG TITLE:

House Type Deganwy Semi (DS) VERSION 2
920 sq ft
Plans & Elevations PLOTS 71 ONLY

SCALE: 1:100, 1:200

DATE: Sept 2011

DWG No.

PHTD / DS-2

Rev. A. Nov. 14.