





1 Front Elevation - Plots 4 and 5
Scale: 1 : 50

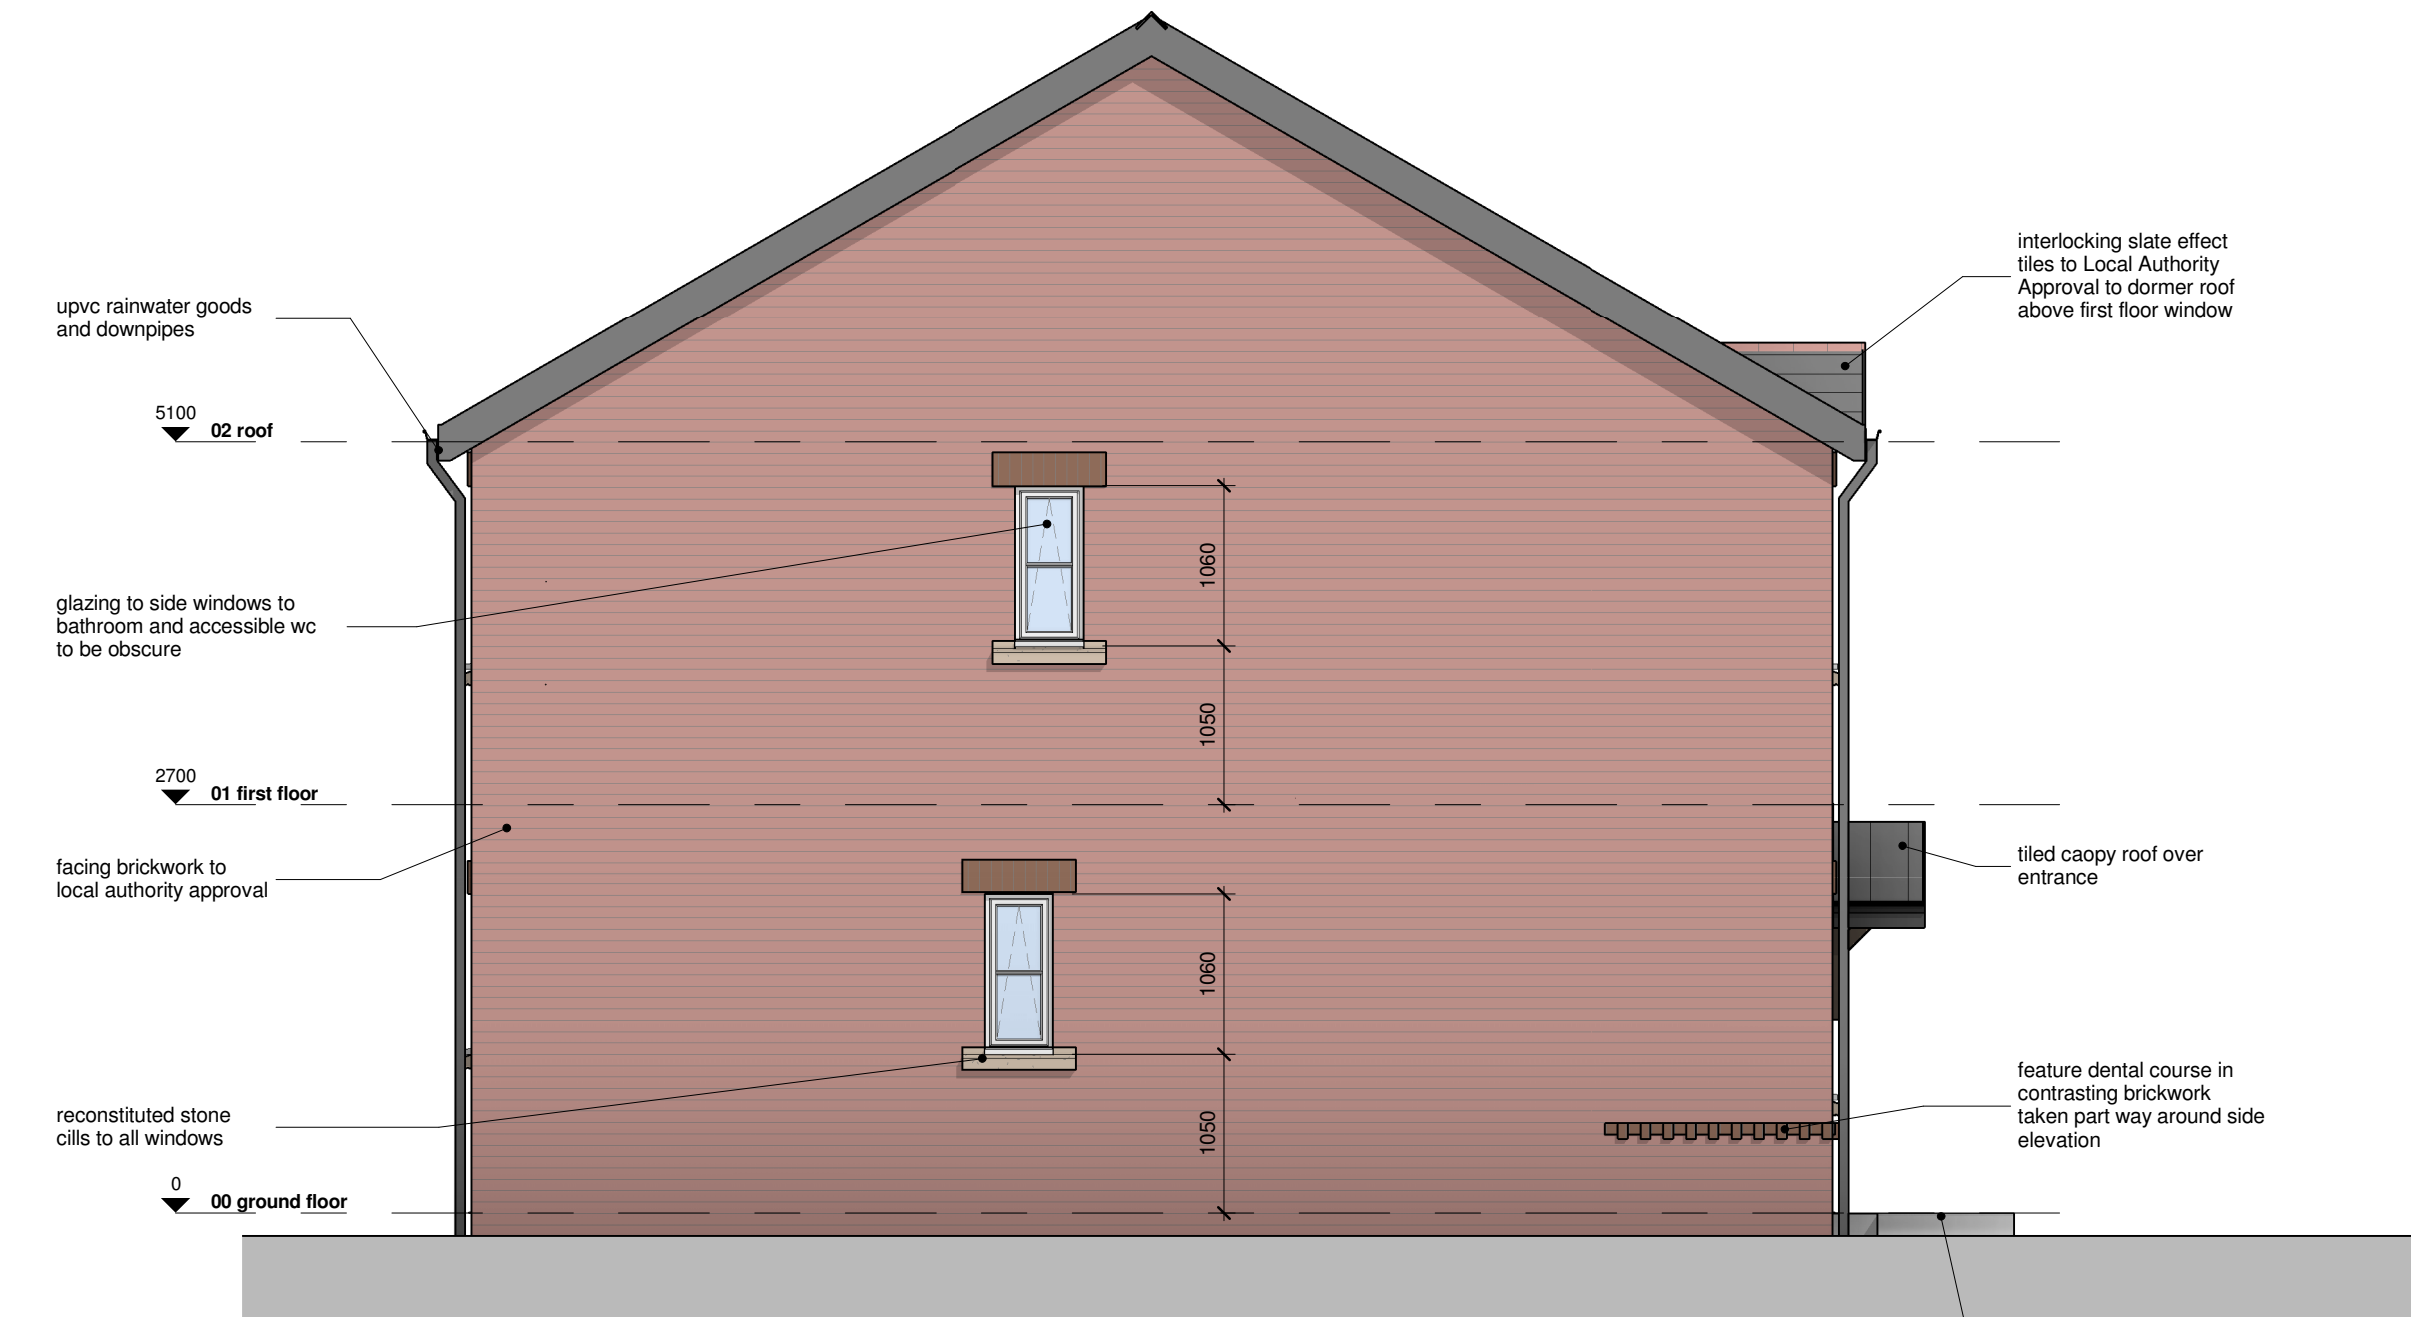

2 Side elevation - brick - Plots 4 and 5
Scale: 1 : 50



3 Rear elevation - Plots 4 and 5
Scale: 1 : 50

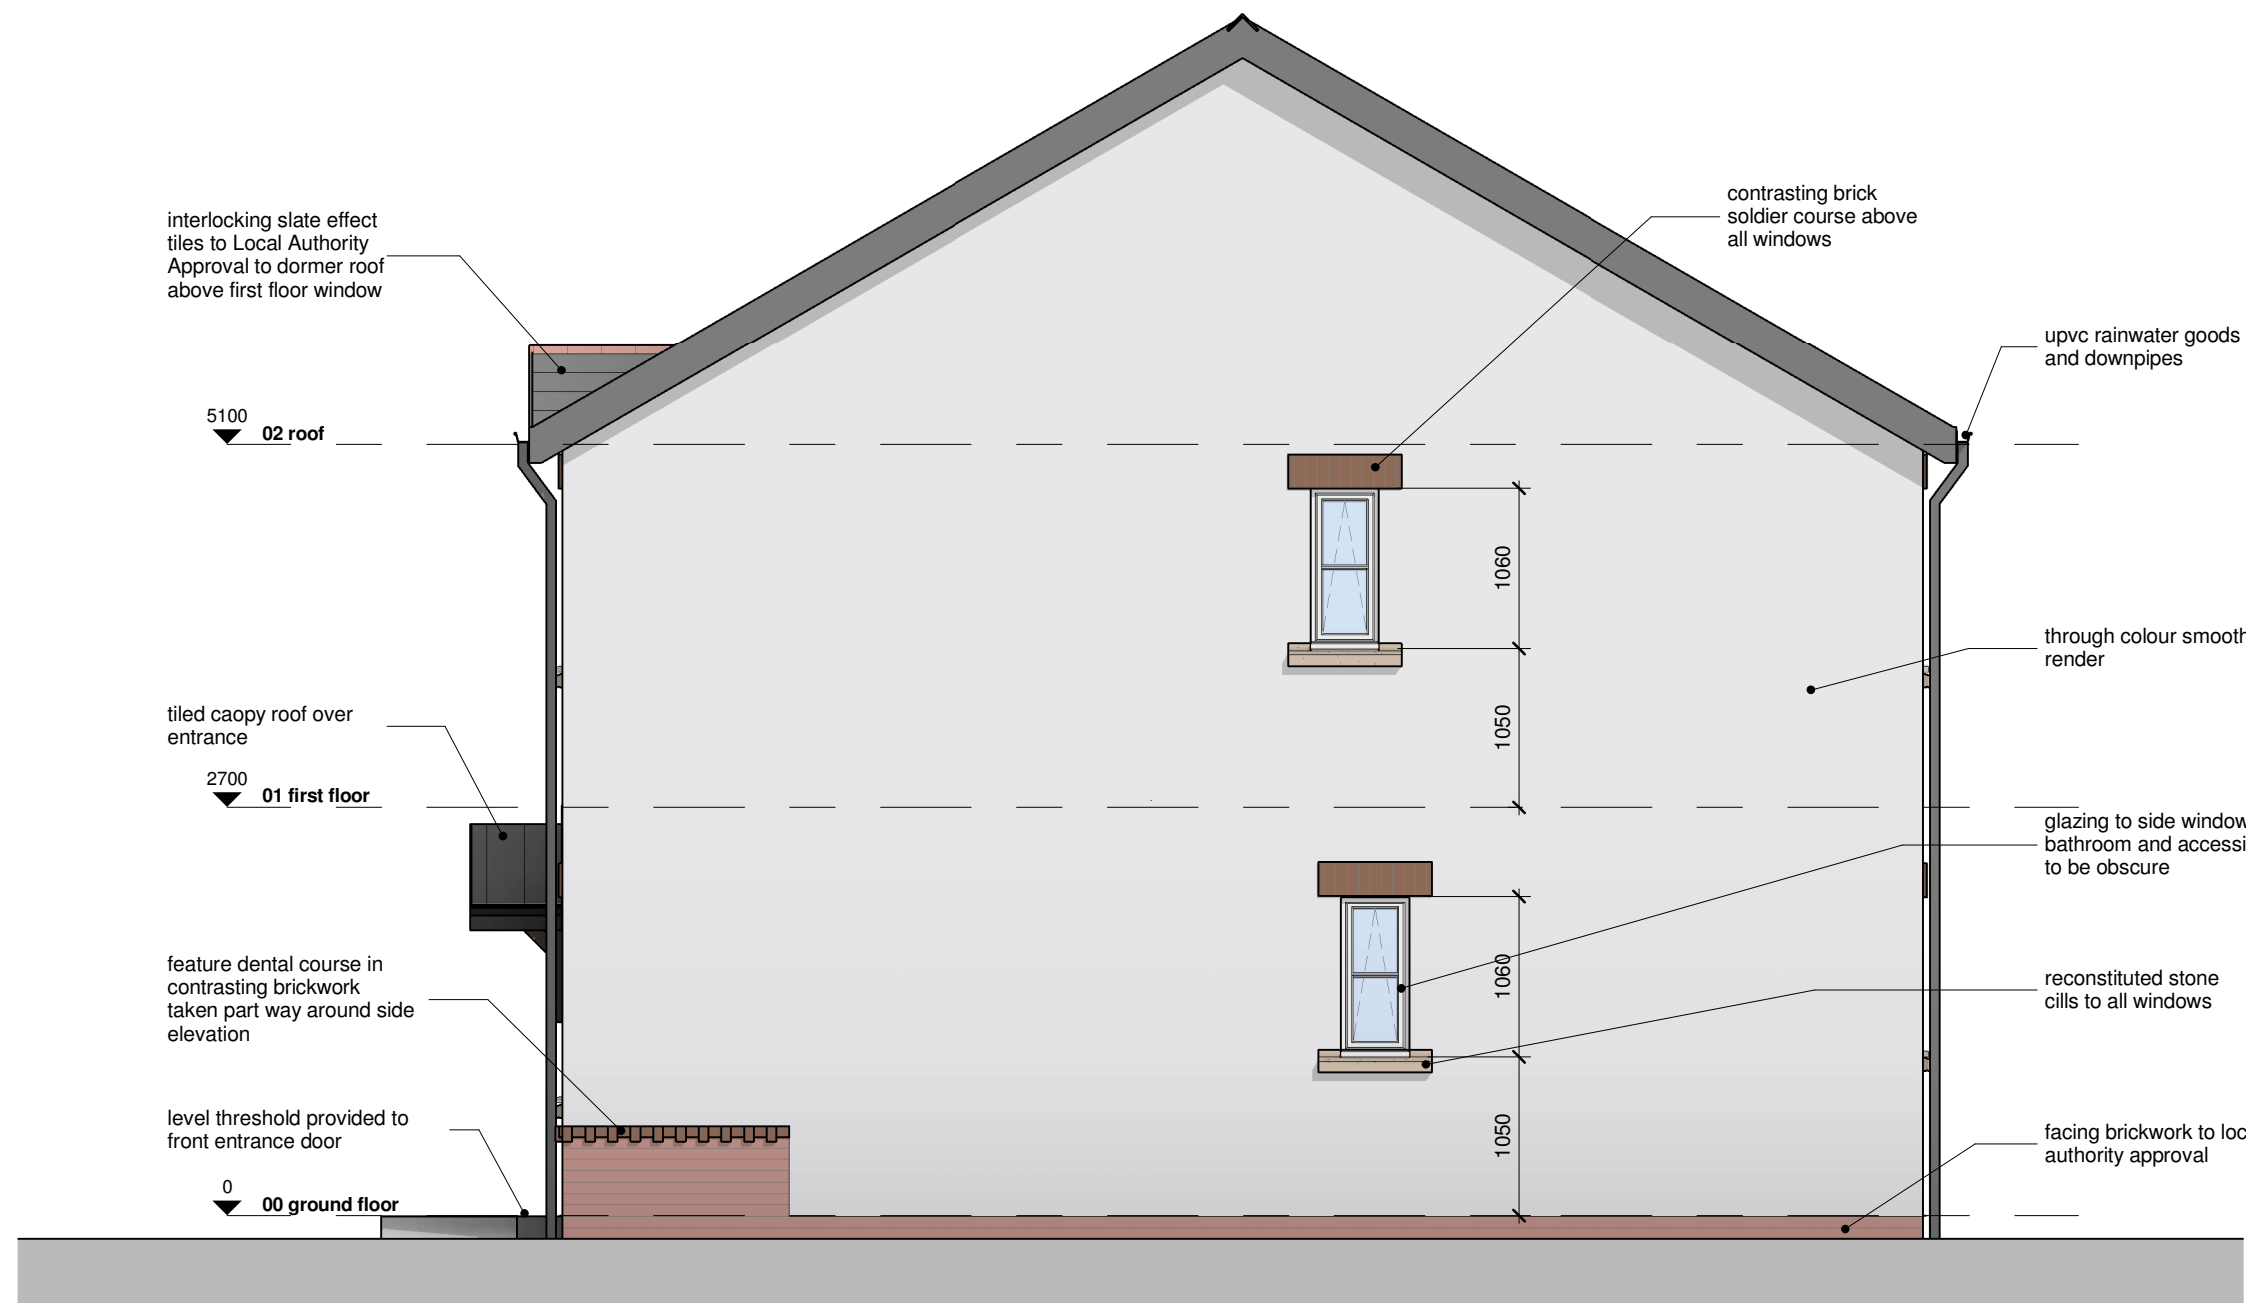

4 Side elevation - render - Plots 4 and 5
Scale: 1 : 50

Notes

General notes:

1. This drawing is not to be scaled.
2. All dimensions are approximate and are to be checked on site prior to ordering, manufacturing or forming the basis of a decision, any discrepancies are to be reported immediately to the architect.
3. No deviation from this drawing will be permitted without the prior written consent of the Architect.
4. This drawing is to be read in conjunction with all the relevant Mechanical and Electrical drawings.
5. This drawing is to be read in conjunction with the relevant Structural Engineer's drawings, structural calculations and recommendations.

d	Approach to main entrance ramps / landing amended to suit site conditions. Tiles to elevations amended and title on sheet to indicate plots 4 and 5	APL	n m	28.07.14
c	Drawing updated with client pattern book design. Drawing issued for Tender.	APL	n m	17.07.14
b	Issued for Planning	APL	n m	14.03.14
a	First Issue of Drawing	APL	n m	04.11.13
Rev.	Revision description	Drawn	Checked	Date

Project Status

TENDER



Lovelock Mitchell Architects
3 Stanley Street, Chester, CH1 2LS
Tel +44 (0) 1244 404321
Fax +44 (0) 1244 404340

St Andrews Business Centre
St Andrews Park, Mold, Flintshire, CH7 1XB
Tel 0843 515 9921

e-mail: admin@lovelockmitchell.com
web: www.lovelockmitchell.com

Project

**Wales & West Housing
Housing Development
Maesteg Gwynfryn - LL11 5YU**

Title

**2B4P Dwelling - Elevations as
Proposed - Plots 3 and 4**

Scale @ A1	Drawn By	Checked By	Date
1 : 50	APL	n m	11.12.13

Job No.	Sheet No.	Rev.
1162	202	d

Drawing Number

0m 1m 2m 3m 4m 5m

VISUAL SCALE 1:50 @ A1