


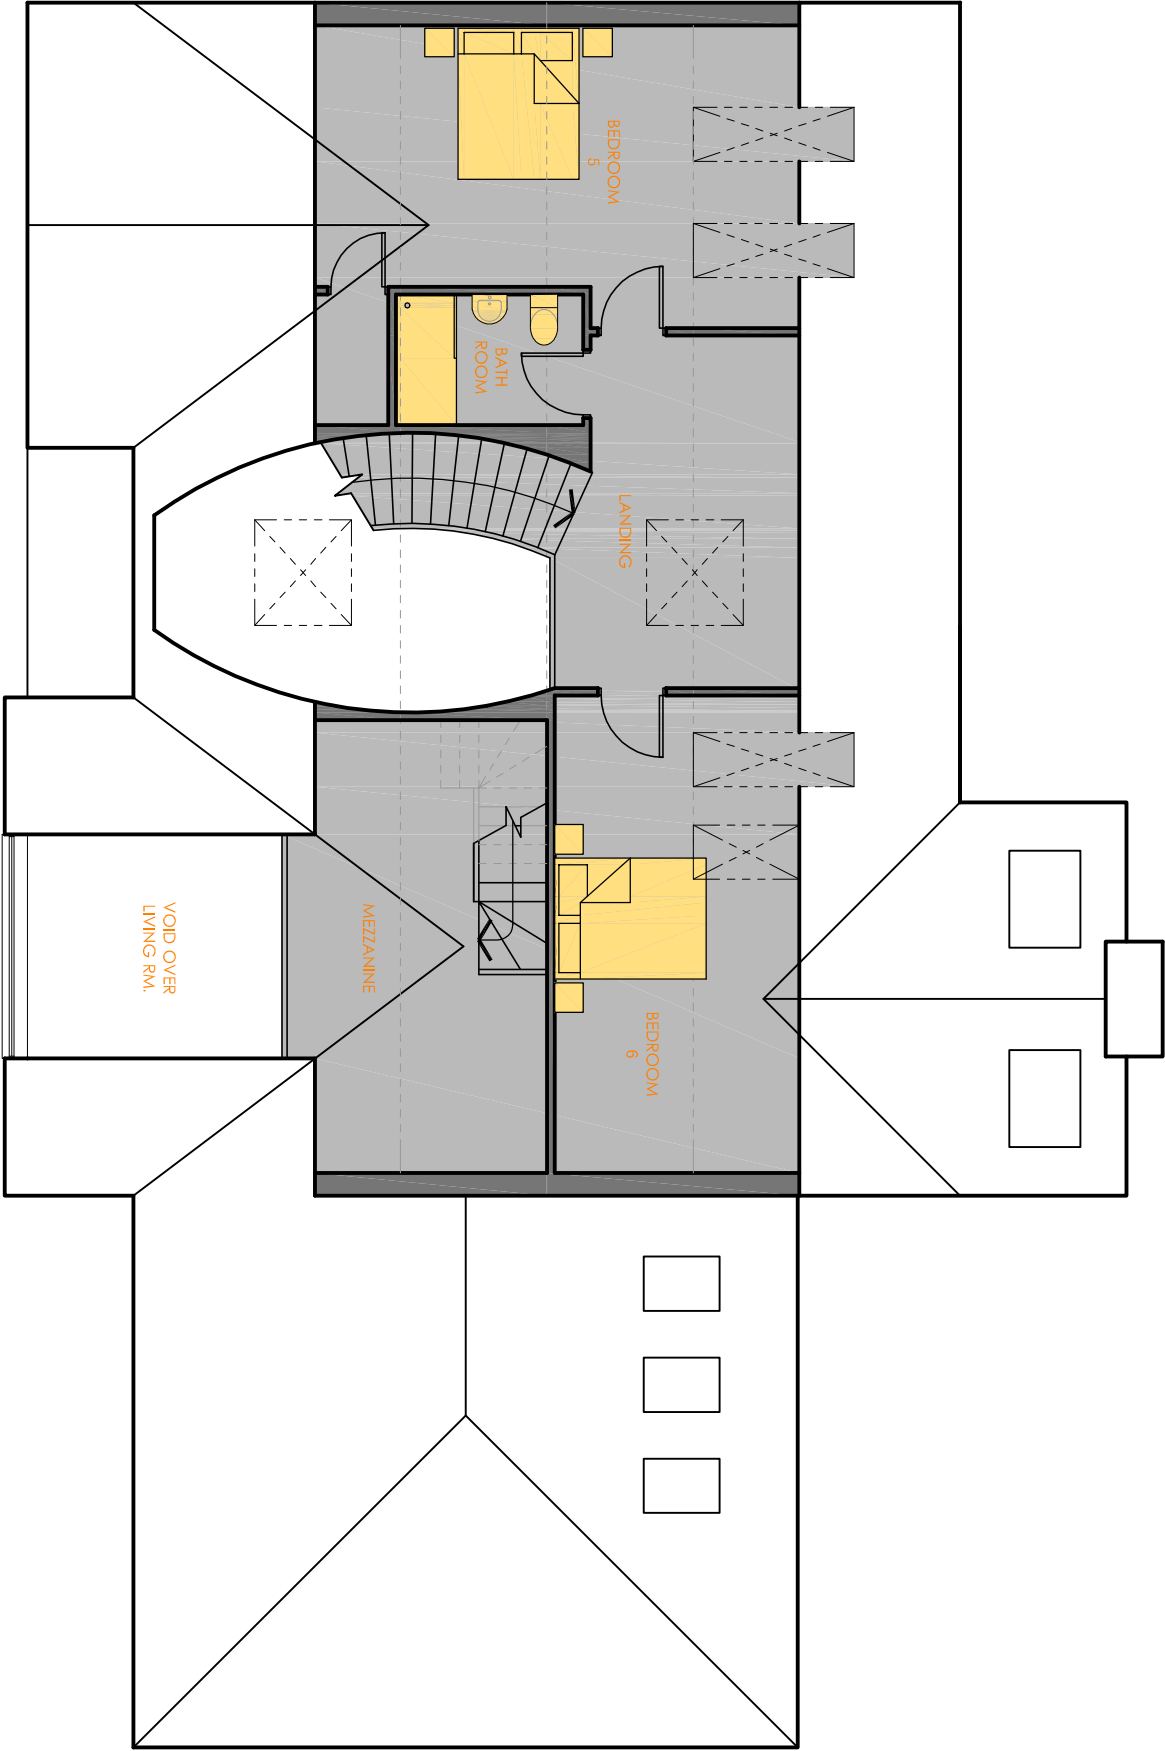

NETT INTERNAL AREA : 75 m² / 807 ft²



1 GROUND FLOOR PLAN

B - 15 DEC 14 - LAYOUT REDESIGNED
A - 11 OCT 14 - FIRST ISSUE

InSite
ARCHITECTURE
4 OLD PORT SQUARE
CHESTER
CH1 4LP
t. 01244 974501
mail@insitearchitecture.co.uk

'EDGE HILL' HOSELEY LANE, LL12 8YE

PROPOSED REPLACEMENT DWELLING

PROPOSED SECOND
FLOOR PLAN

SCALE 1:100 @ A3

dwg : ISA 249 P 202

WARNING: DO NOT SCALE FROM PRINTS - WORK FROM FIGURED DIMENSIONS ONLY
THIS DRAWING REMAINS THE LEGAL PROPERTY OF INSITE ARCHITECTURE AND UNAUTHORISED USE OR REPRODUCTION
OF IT (OTHER THAN FOR THE ORIGINAL PURPOSE) IS EXPRESSLY
FORBIDDEN WITHOUT PRIOR CONSENT. ALL DRAWINGS ARE SUBJECT TO COPYRIGHT LAW.