
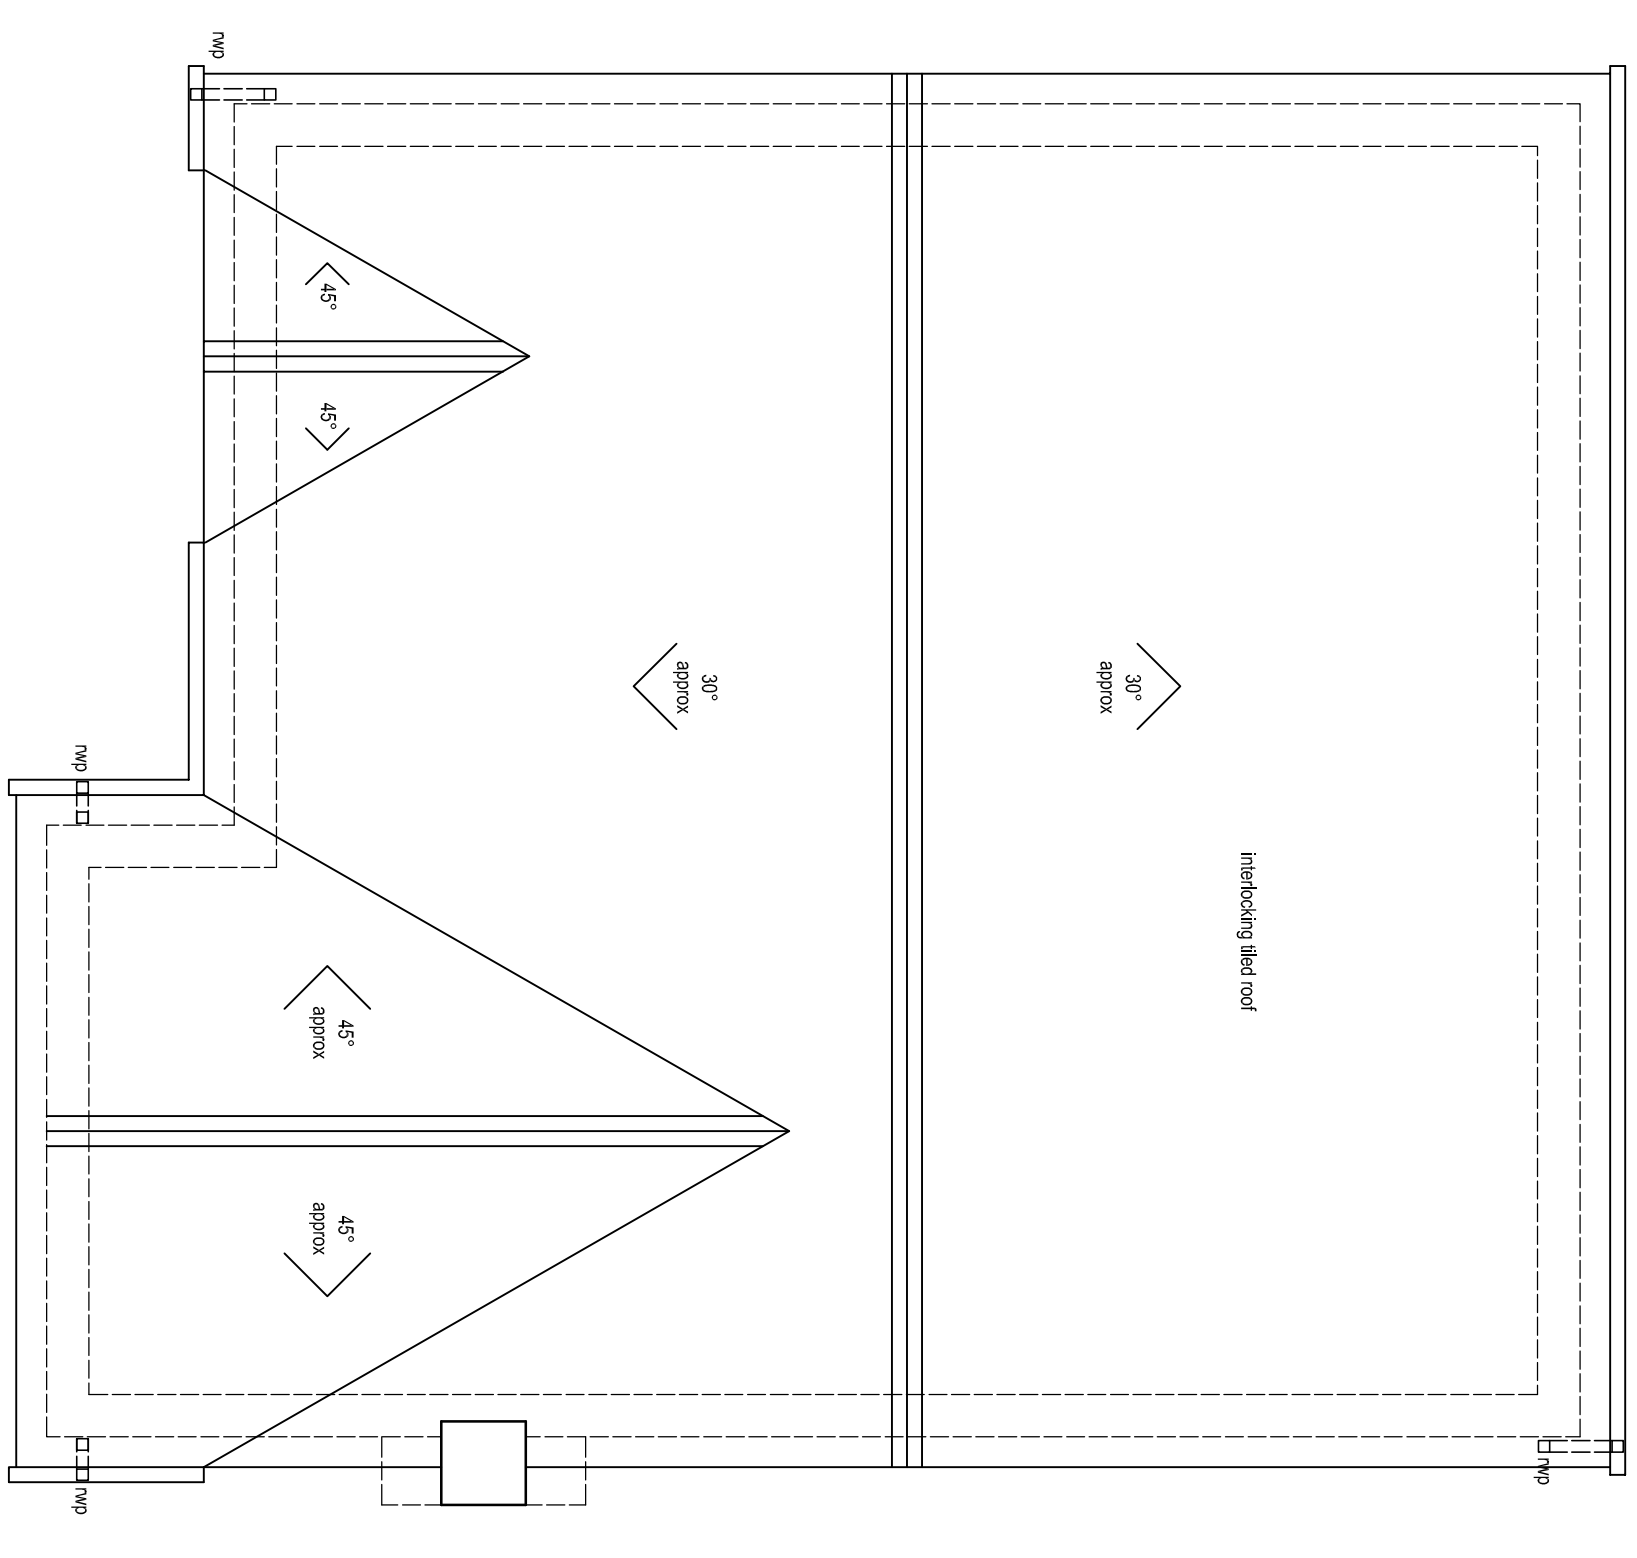
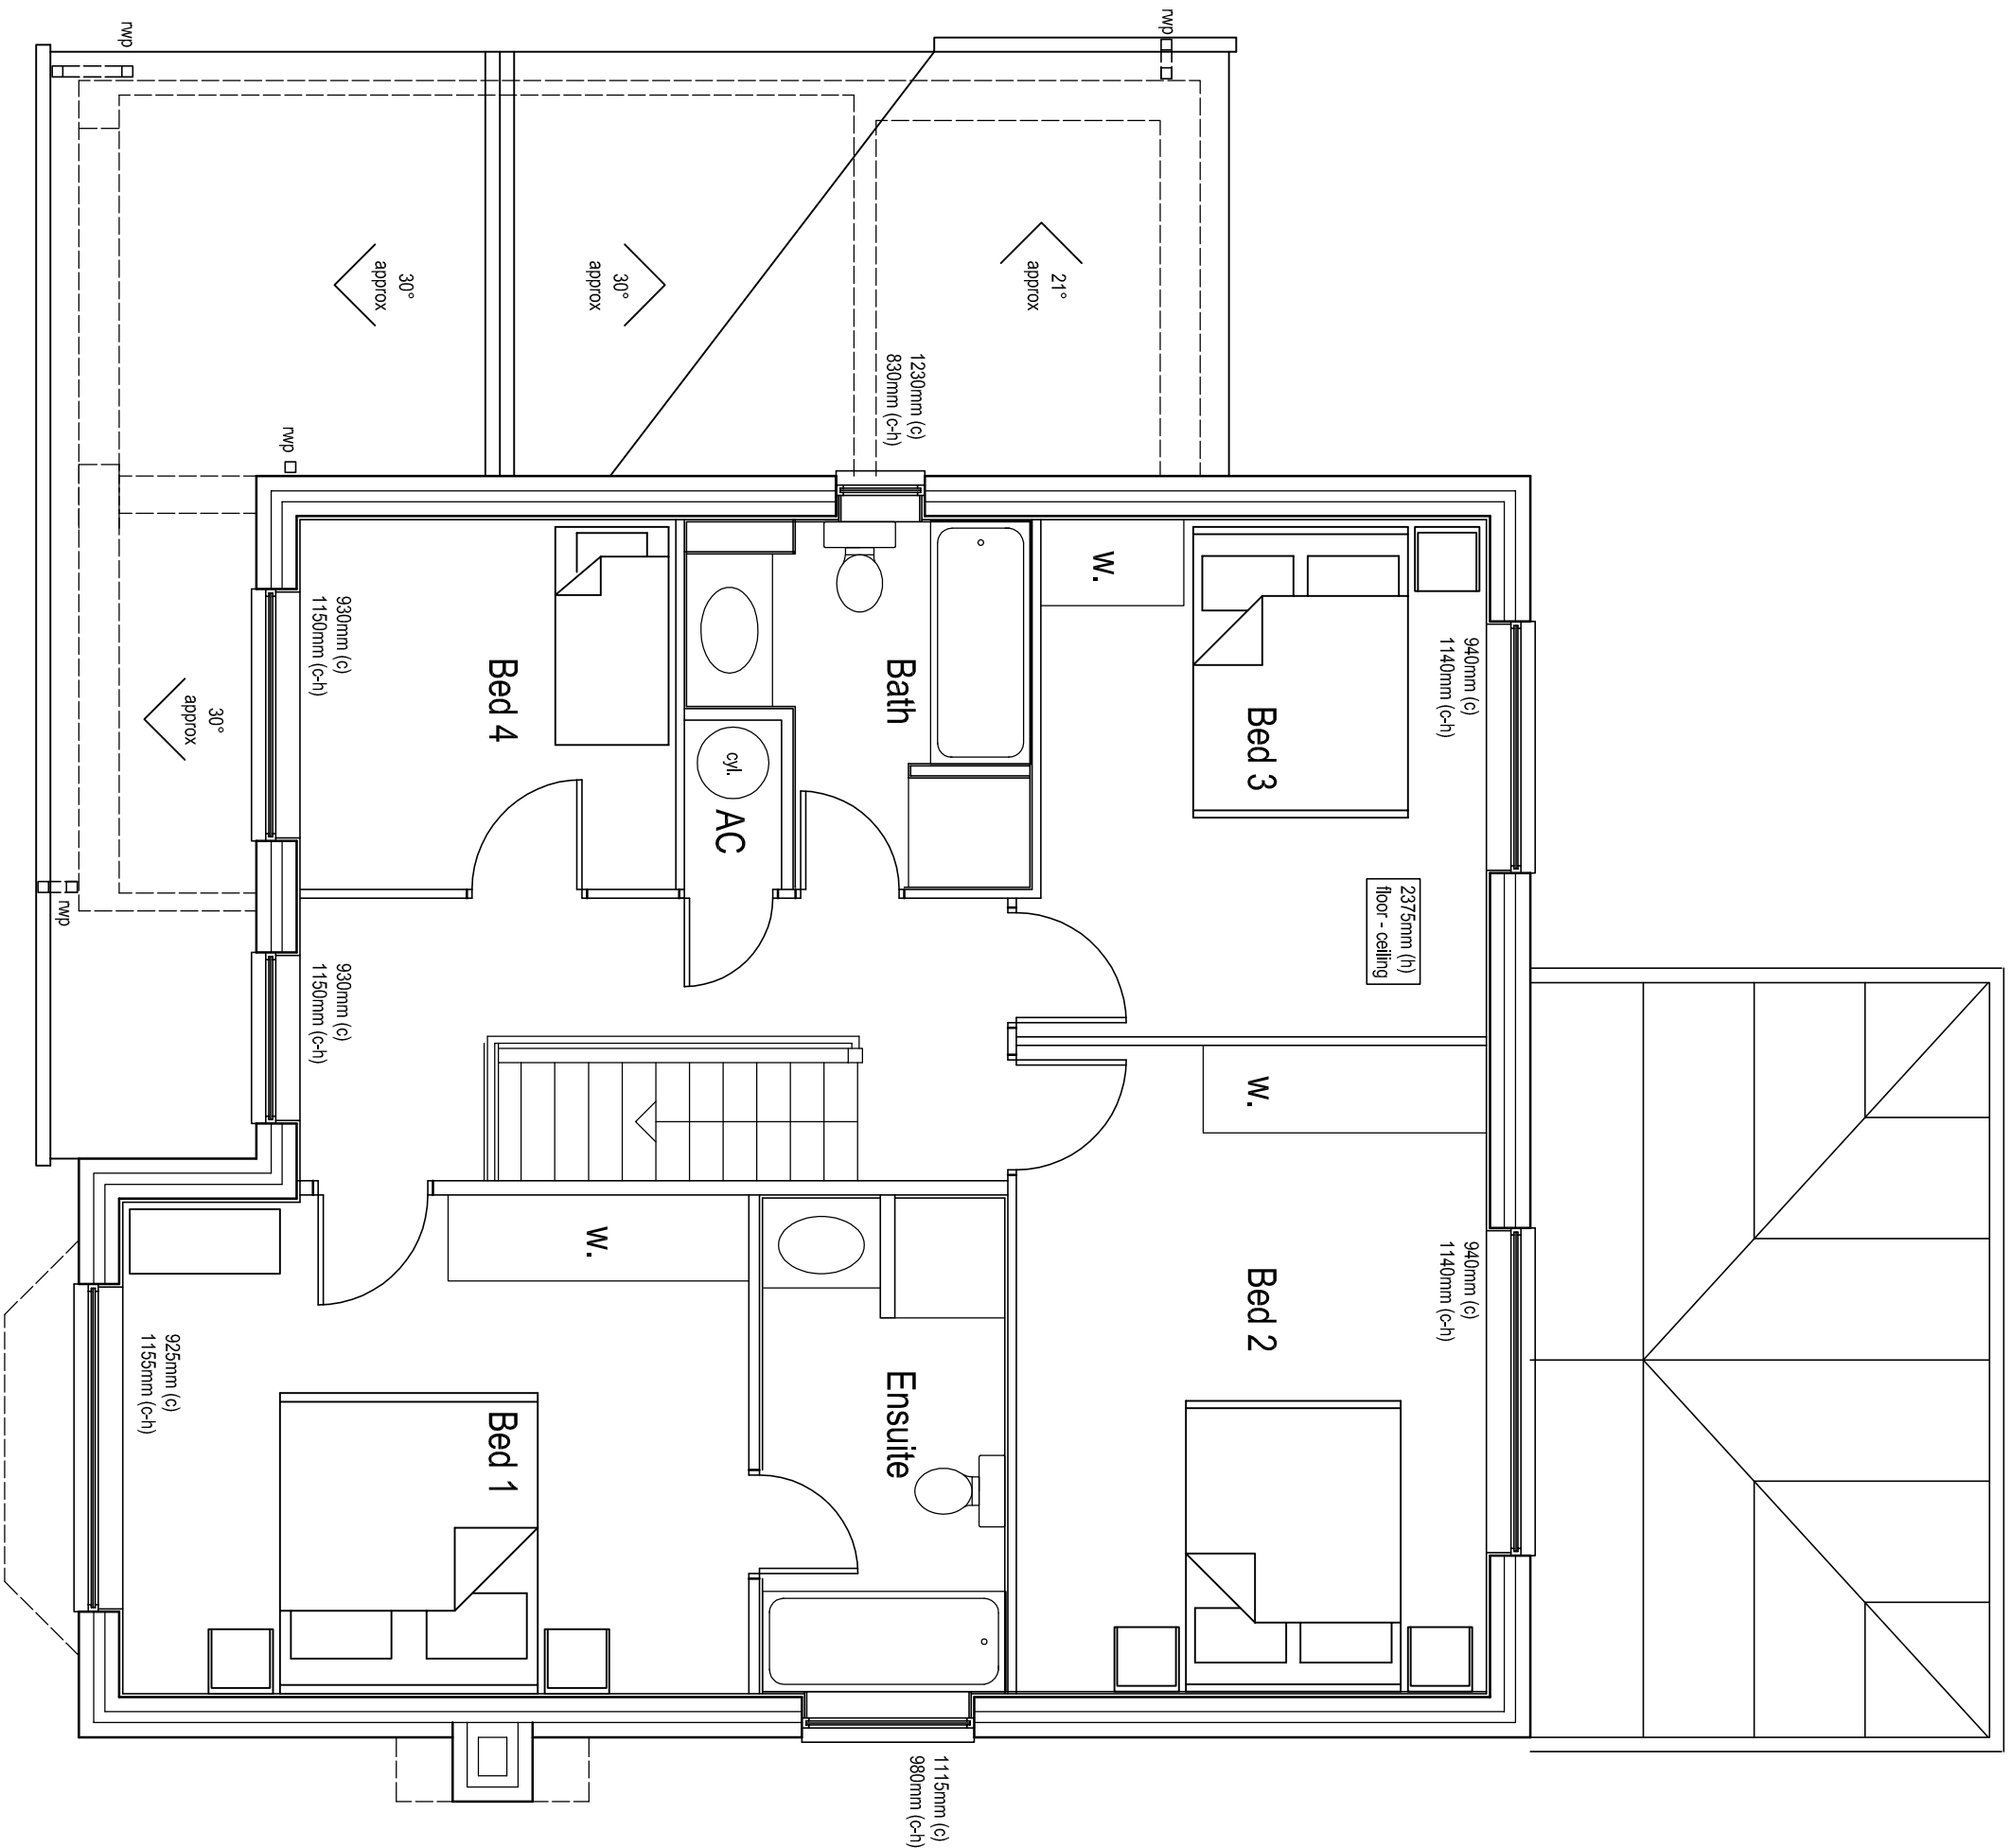


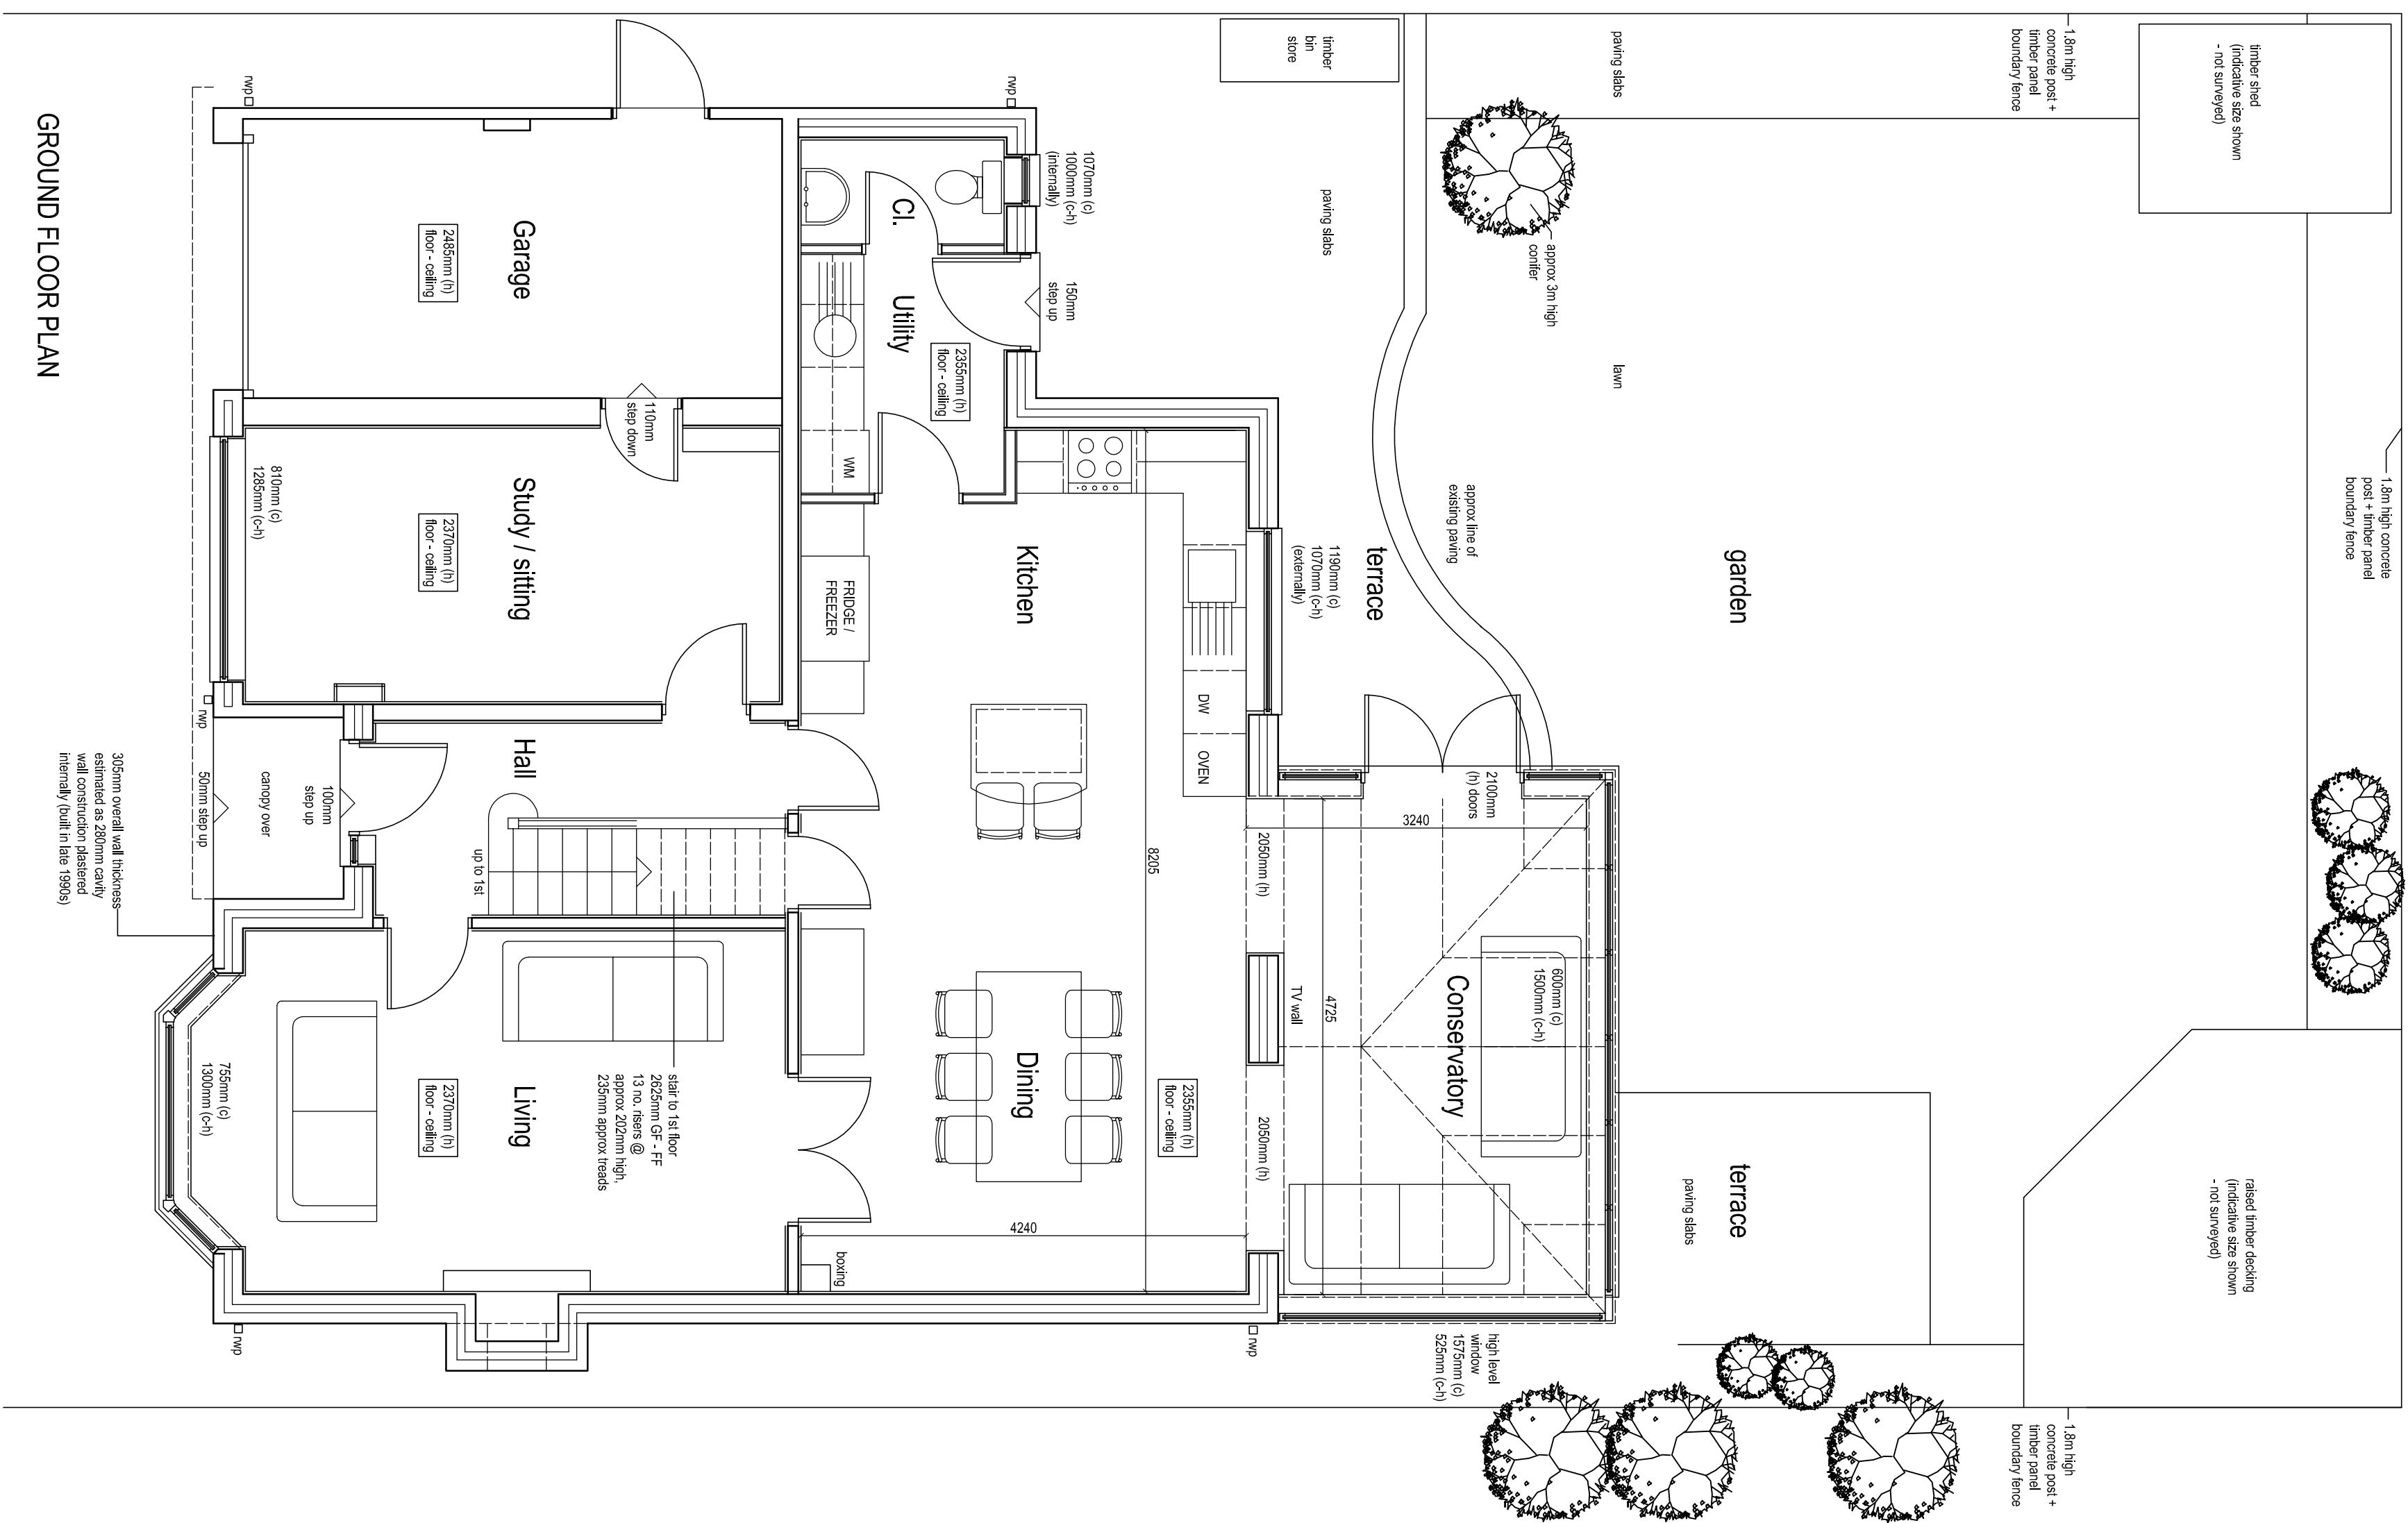

ROOF PLAN

A	14 09 23	Survey first issue
Rev.	Date	Notes

MHA MARTIN HOLLAND ARCHITECT 5 Hawthornside Court, Mettall, Tapscott, Cheshire, CV6 8BE T. 07966 699148 e.martin@mharc.co.uk					
Proposed extensions and alterations at 5 Rossett Park, Darland Lane, Rossett, LL12 0FB					
Draw Title:					
PLANS AS EXISTING					
Project:	14-45	Dwg No:	01	Rev:	A
Date:	SEPT 2014	Scale:	1:50@A1	Stage:	SURVEY
This drawing and its building works depicted are the copyright of the Architect and may not be reproduced without permission. The drawings shall remain the sole property of the Architect. Any reproduction or reuse of the drawings without the written consent of the Architect is prohibited. The Architect shall not be liable for any loss or damage caused by the use of the drawings. The drawings are to be used for information purposes only and do not constitute a contract. The Architect's liability is limited to the extent of the fee paid to the Architect. The Architect's liability is limited to the extent of the fee paid to the Architect.					